


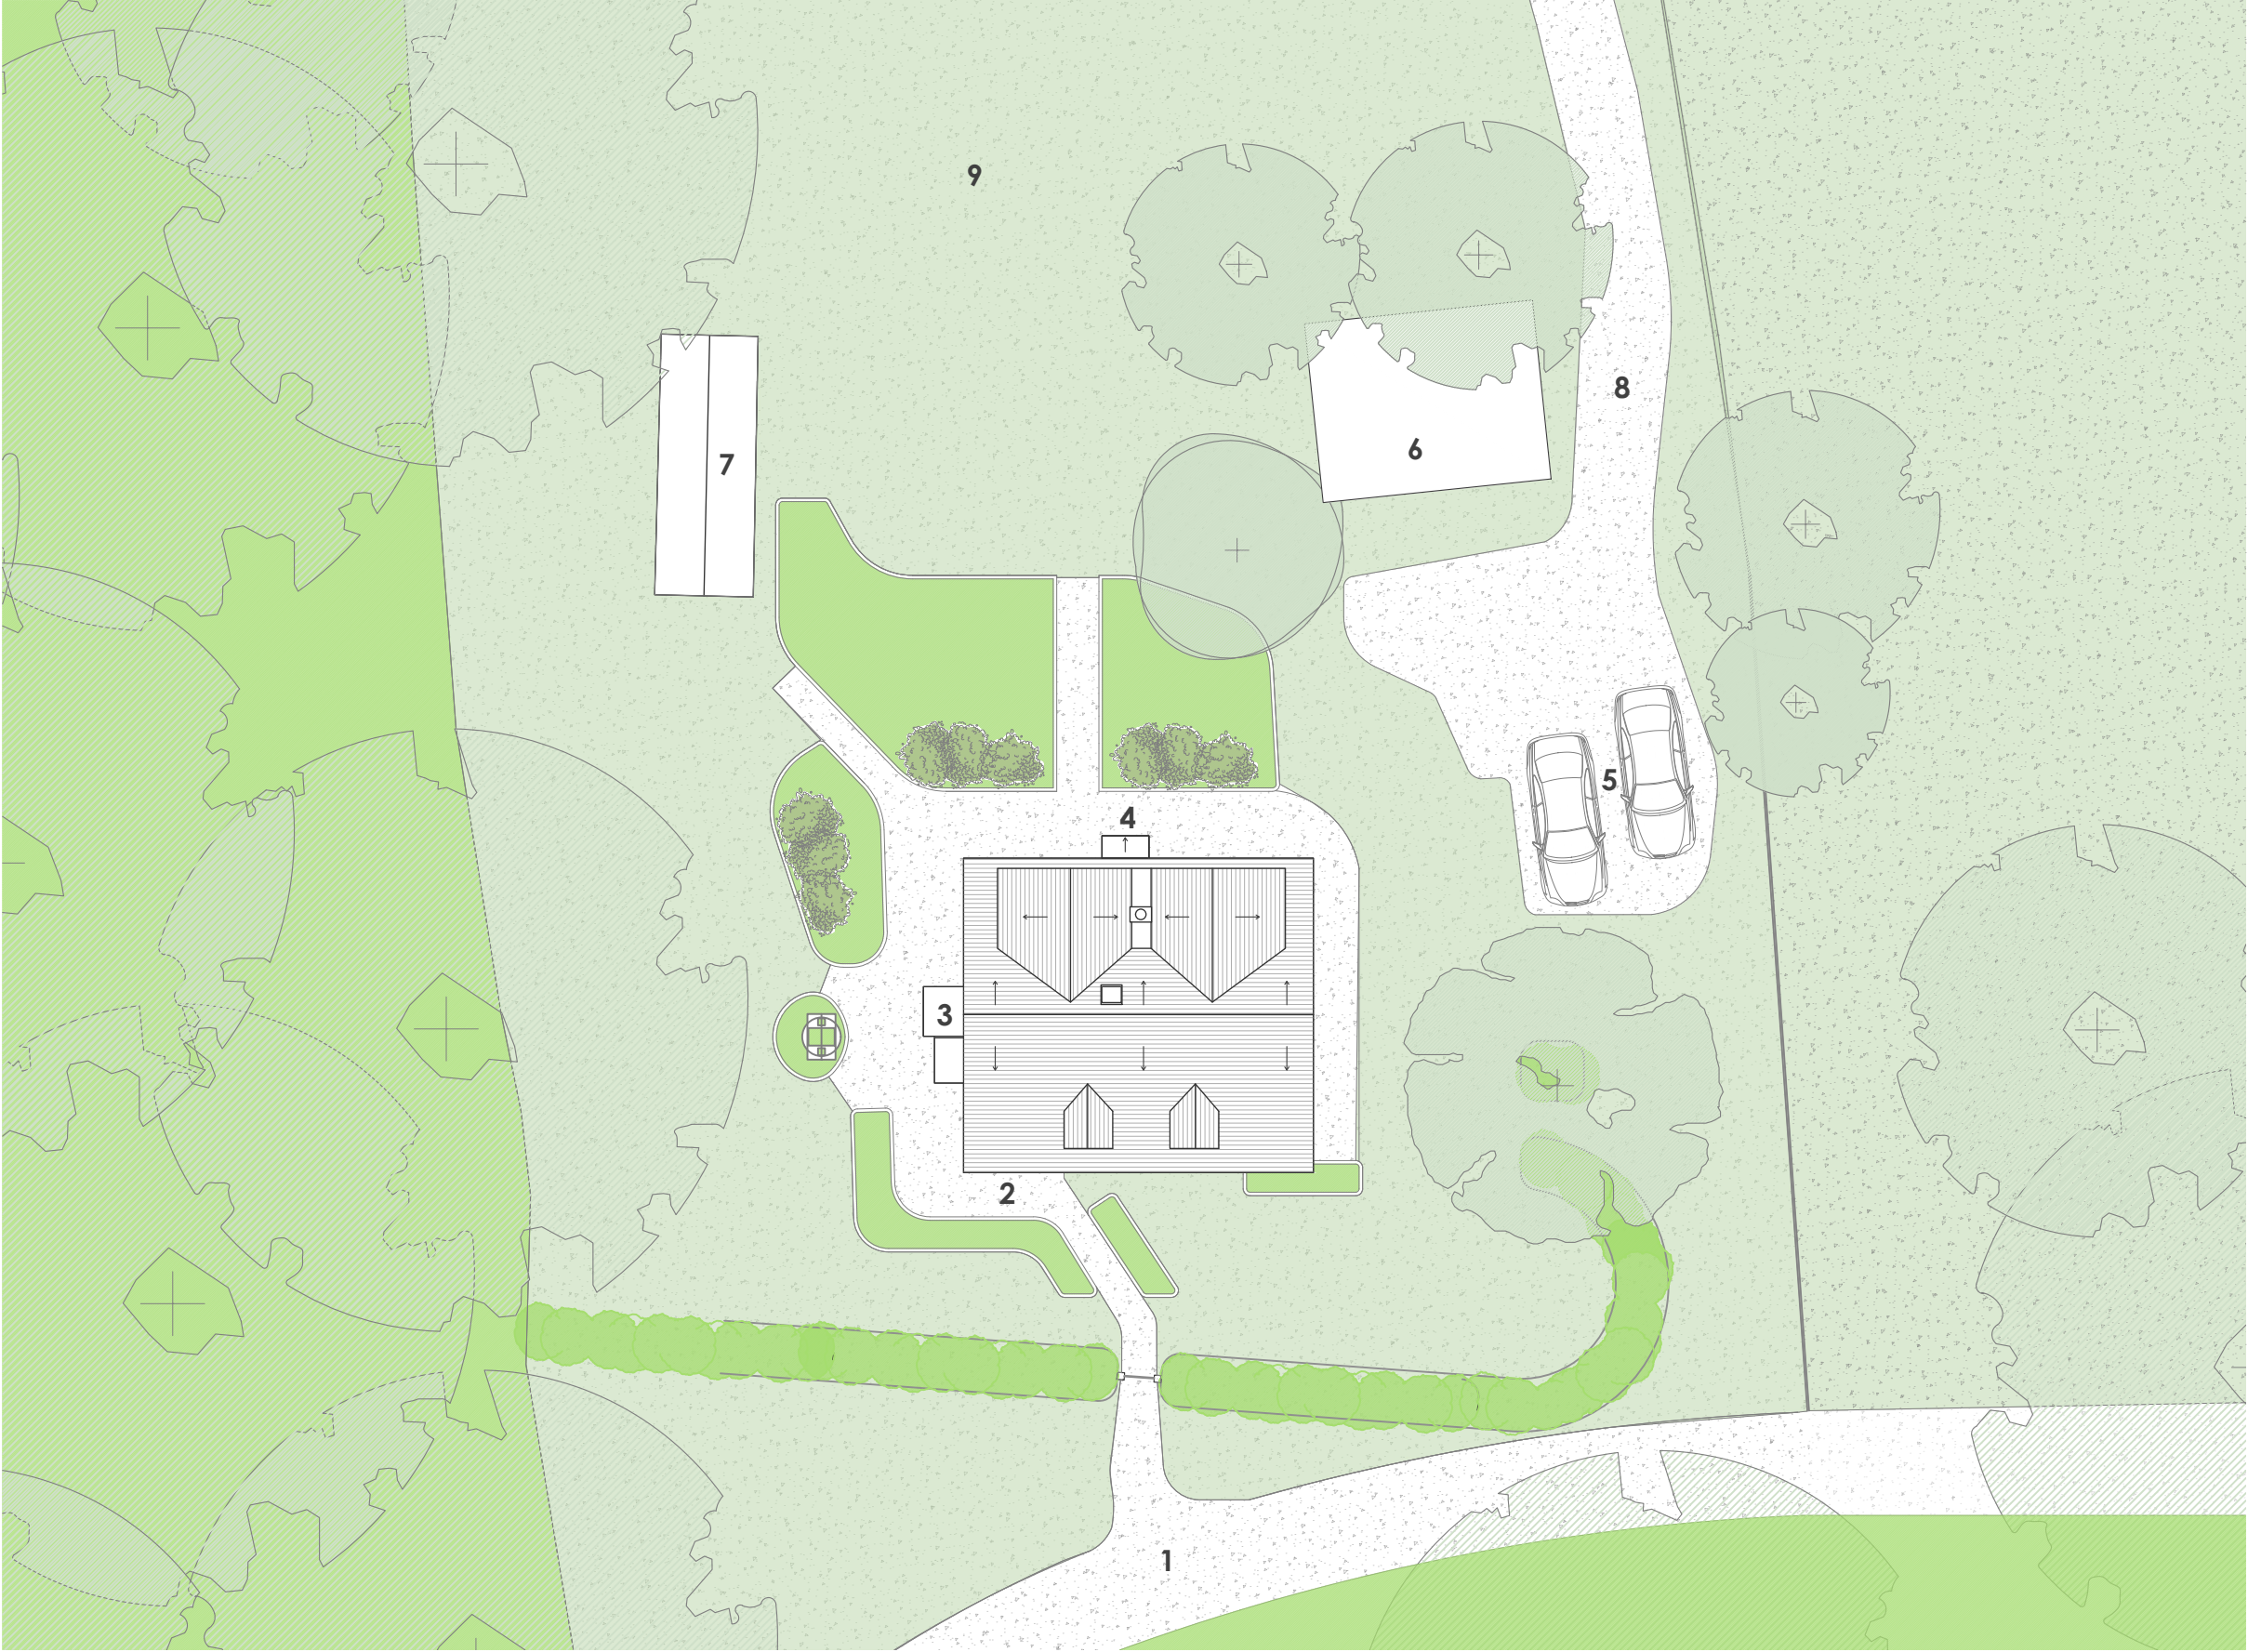

NOTES

THIS DRAWING IS THE COPYRIGHT OF ROOT2 SOLUTIONS

THE CONTRACTOR IS RESPONSIBLE FOR CHECKING DIMENSIONS, TOLERANCES AND REFERENCE. ANY DISCREPANCIES TO BE CHECKED BEFORE PROCEEDING WITH THE WORKS


WHERE AN ITEM IS COVERED BY DRAWINGS TO DIFFERENT SCALES, THE LARGER SCALE DRAWING IS TO BE WORKED TO

DO NOT SCALE FROM DRAWING, FIGURED DIMENSIONS TO BE WORKED TO AT ALL TIMES

ALL WORK AND MATERIALS TO BE IN ACCORDANCE WITH THE BUILDING REGULATIONS AND TO COMPLY WITH THE RELEVANT CODES OF PRACTICE AND BRITISH STANDARDS

NOTES

- 1. Driveway.
- 2. Existing front entrance door.
- 3. Outbuilding.
- 4. Rear lean-to single-storey building with a single-pitch tiled roof.
- 5. Parking.
- 6. Outbuilding.
- 7. Outbuilding.
- 8. Driveway access from the north of the site.
- 9. Garden.

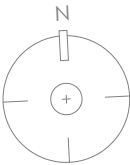

scale 1:200

REVISION	DATE	DETAILS

address
KEEPER'S LODGE, SOUTHAMPTON, HAMPSHIRE,
SO19 6AJ
drawing title

EXISTING SITE BLOCK PLAN

date FEB 25	client MRS NISBET
scale 1 : 200 @ A3	drawing no. 25 / 121 / E010
	revision -

ROOT2 SOLUTIONS
Newminster House 27-29,
Baldwin Street
Bristol
BS1 1LT
0117 441 0115
0759 288 9584

