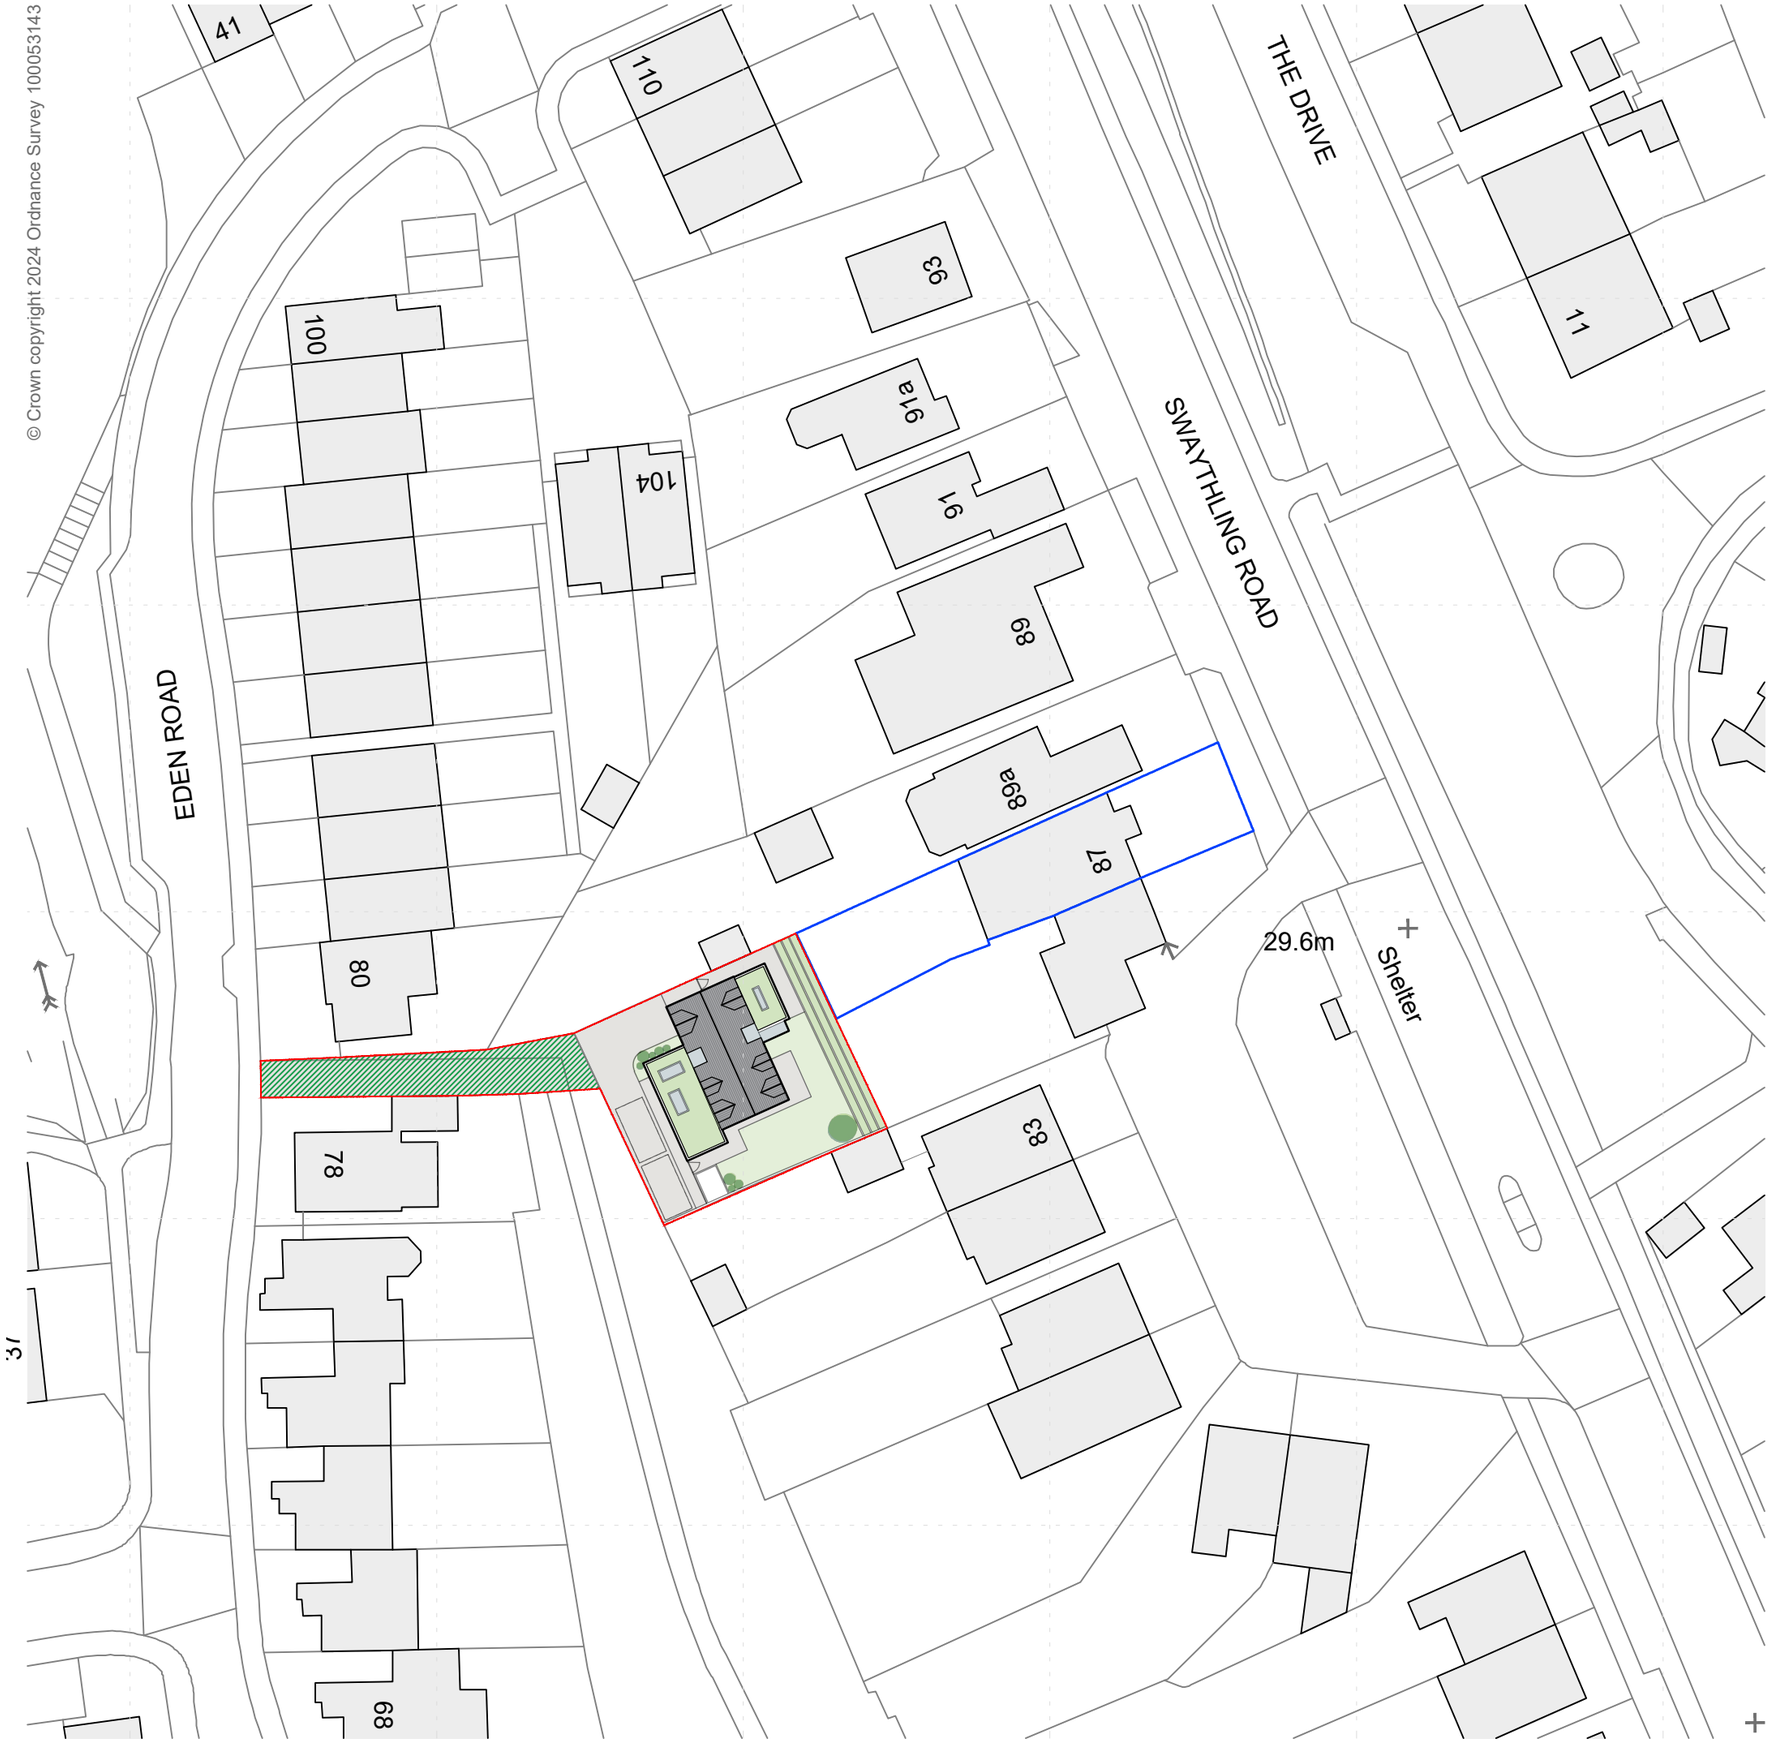

Use given dimensions over scaling, do not scale from this drawing unless for local authority purposes.

This drawing should be read in conjunction with other consultants information such as drawings, specifications, reports and calculations.

The client must abide by the construction design and management regulations 2015.

Works started without full approval from the local planning or building control authority are at the client, developer or contractors own risk with no liability accepted by ATP Architectural Design.

This drawings is for planning purposes only and is not to be used for building regulation or construction purposes.

Application site

Site ownership

Access track right of way

N

0 5m 10m 15m 20m 25m

atp ARCHITECTURAL DESIGN

A PO13 0UG E info@atpad.co.uk M 07590 762966 W www.atpad.co.uk

Client:
Harry Wren

Address:
LTRO 87 Swaythling Road
West End, SO30 3AG

Status:
Planning

Project:
New build dwelling

Date:
07/03/2025

Title:
Block plan proposed

Scale:
1:500 @ A3

Drawing number:
24352/103/PL

Drawn:
TKP

Rev:	Description:	By:	Date:
A	Access track to Eden Rd included in application site.	tkp	07/03/2025

ATP Architectural Design is the trading name of ATP Design Ltd (12131949) a private limited company in England and Wales, whose registered office is at 81 High Street, Cosham, Hampshire PO6 3BL.
The Copyright of this drawing is held by ATP Architectural Design and is not to be reproduced in any way without prior written consent.