



Notes
Report any discrepancies to the author.
This drawing is copyrighted to Temple Ford Design LTD.




SITE LOCATION PLAN @ 1/1250

UK Planning Maps - Ordnance Survey
Licensed Partner

© Crown Copyright and database rights 2023 OS

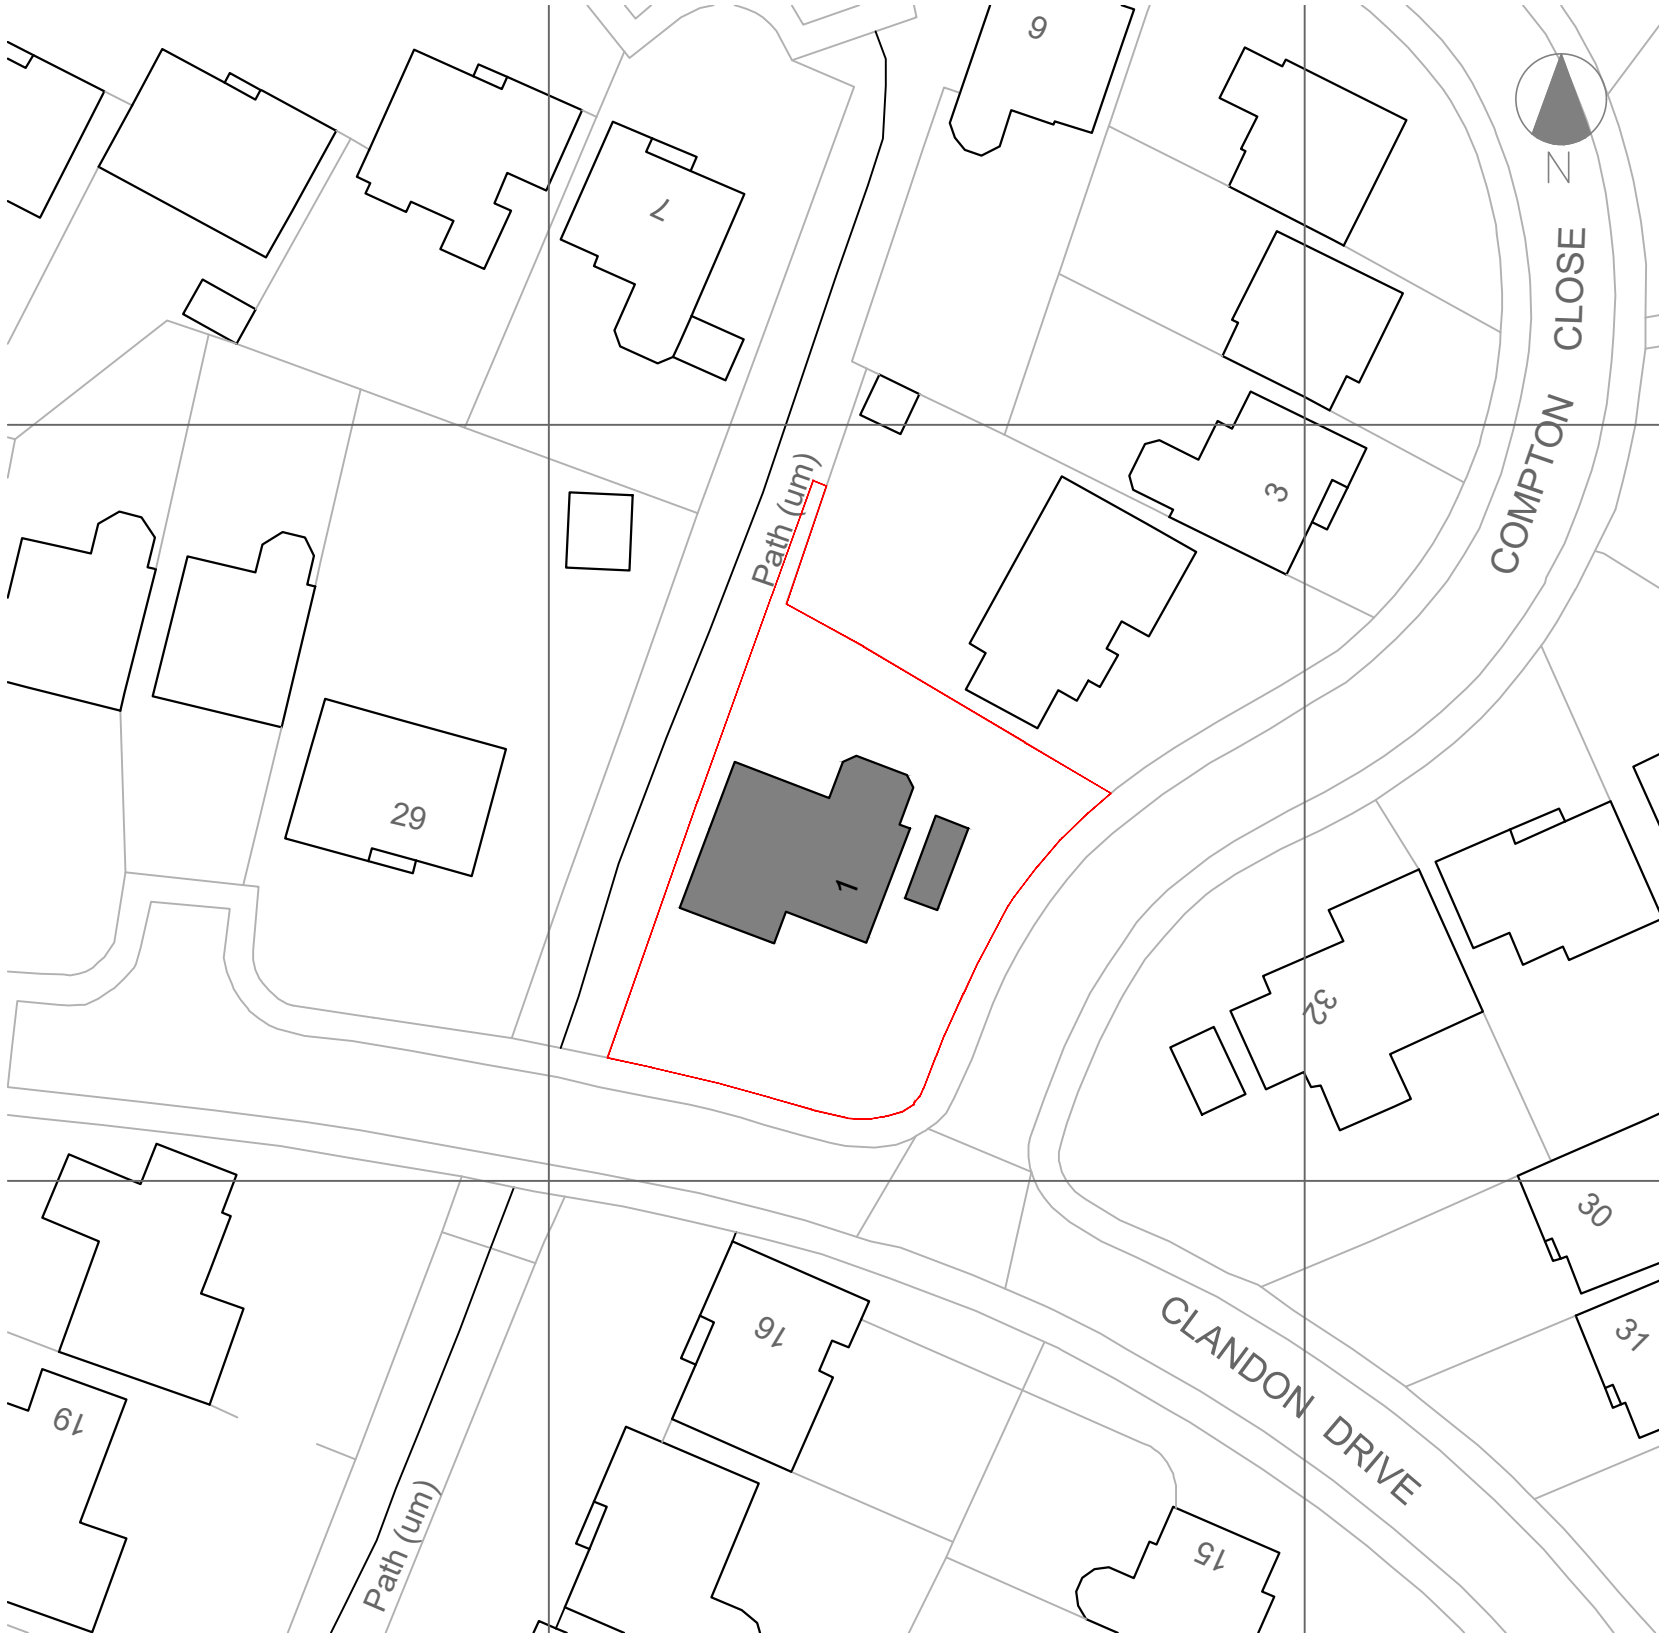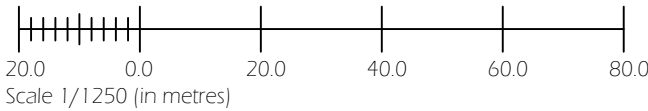

SITE BLOCK PLAN @ 1/500

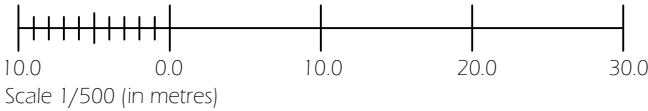

Revision Notes:

Rev:	Date:	Description:
~	~	~

Date:
January 2025

Scale @ A3:
1/1250 & 1/500

Drawing Status:	Drawn:	Checked:
Design	JC	~

Project:
Alterations to 1 Compton Close
~

Drawing Title:
Existing Location and Block
Plans

Client:
Mr J Clarke

Project:	Dwg No:	Rev:
JC01	900	~

Temple Ford Design Ltd
architects



T 023 8027 6393
E templeforddesign@gmail.com W templeforddesign.co.uk