


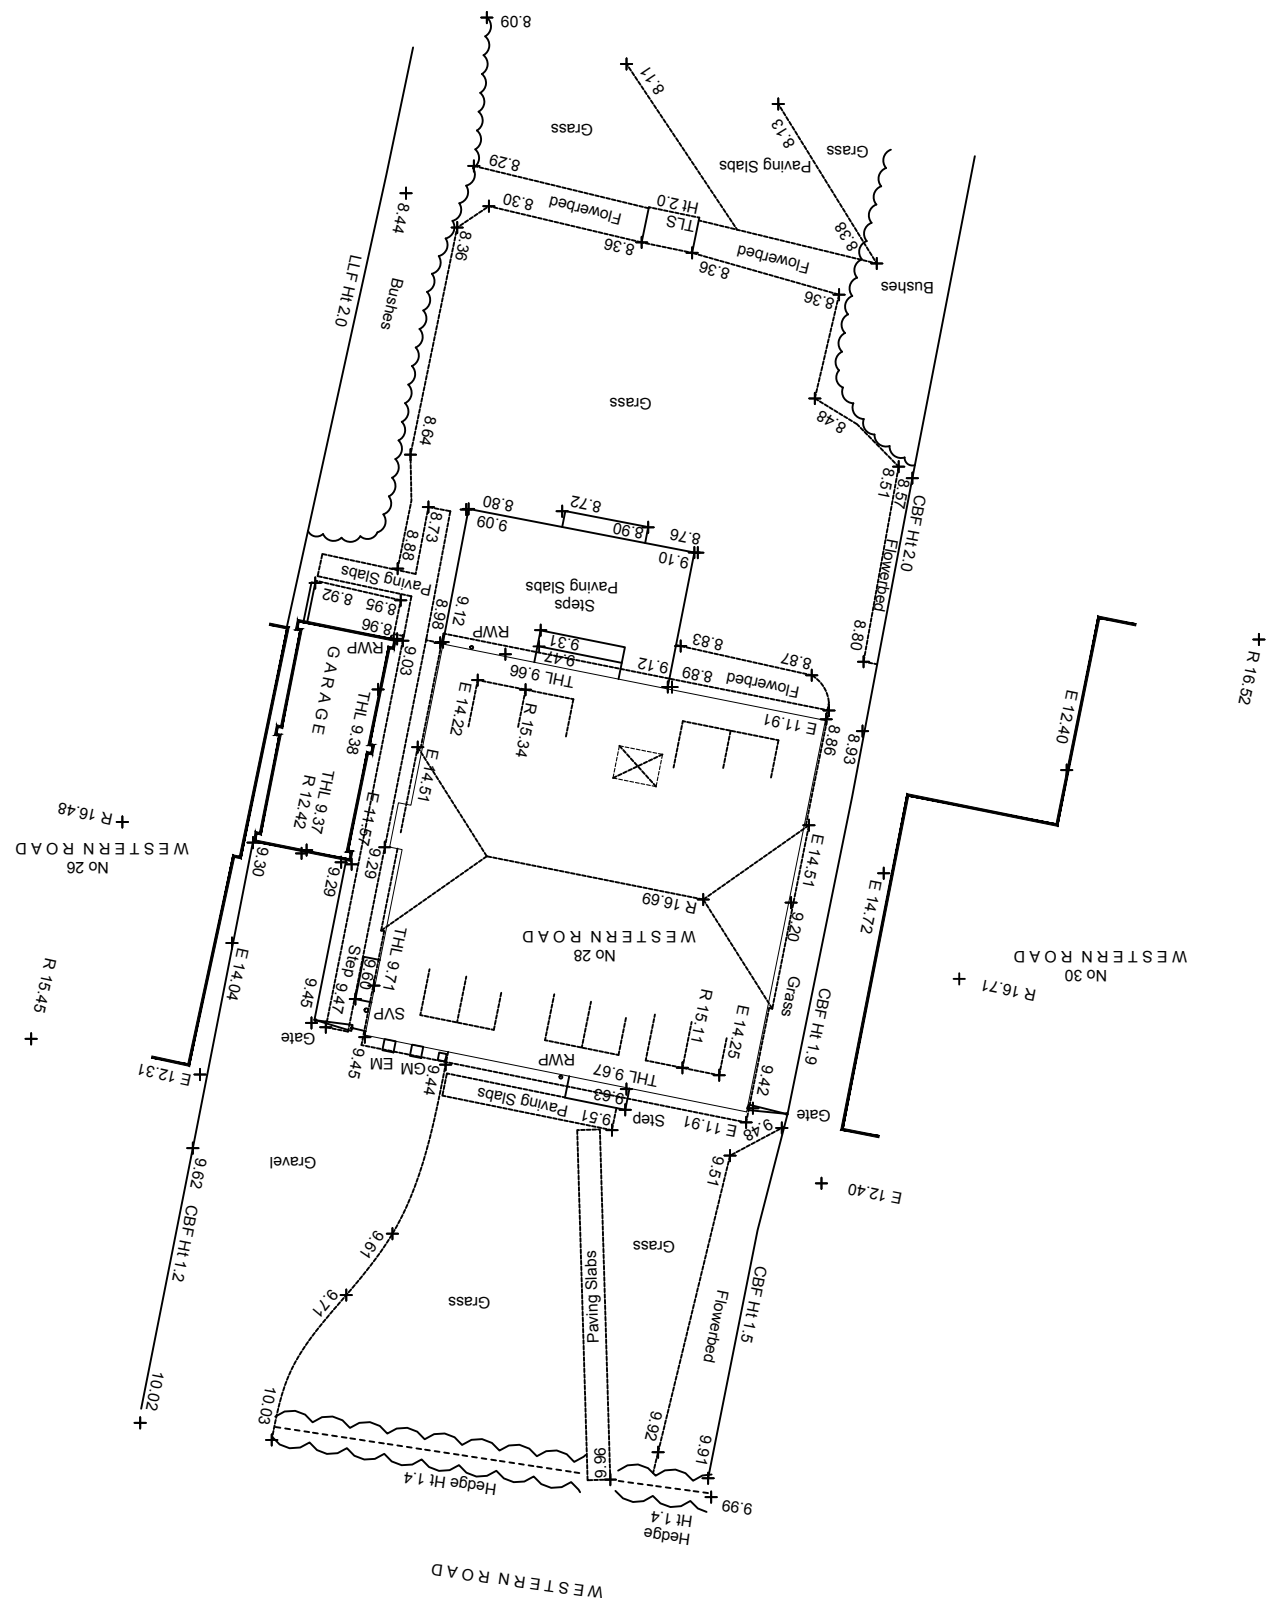

ALD	Alder	CBF	Close Board Fence
ASH	Ash	CLF	Chain Link Fence
BCH	Beech	CPF	Chestnut Paling Fence
CED	Cedar	IRF	Iron Railing Fence
CHY	Cherry	LLF	Larch Lap Fence
CYP	Cypress	MISC F	Miscellaneous Fence
ELM	Elm	PKF	Picket Fence
FIR	Fir	PCF	Post & Chain Fence
FRT	Fruit	PRF	Post & Rail Fence
HAW	Hawthorn	PWF	Post & Wire Fence
HZL	Hazel	SWF	Stock Wire Fence
HLY	Holly	WMF	Wire Mesh Fence
HCH	Horse Chestnut	CRB	Crash Barrier
LAR	Larch	HDL	Handrail
LRL	Laurel	TLS	Trellis
LIM	Lime	RWALL	Retaining Wall
LOC	Locust		
LPN	London Plane	FL	Floor Level
MPL	Maple	BL	Bed Level
OAK	Oak	OL	Outfall Level
PNE	Pine	THL	Threshold Level
POP	Poplar	ABL	Air Brick Level
PNS	Prunus	WL	Water Level
RDN	Rhododendron	E	Eave Level
RWN	Rowan	R	Ridge Level
SIB	Silver Birch	FRL	Flat Roof Level
SOR	Sorbus	PAR	Parapet Level
SCH	Sweet Chestnut		
SYC	Sycamore	G	Gully
WNT	Walnut	GP	Gully Pot
WLW	Willow	DRC	Drainage Channel
SPU	Species	RE	Rodding Eye
	Unknown	SVP	Soil Vent Pipe
		KO	Kerb Outlet
FH	Fire Hydrant		
FS	Flag Staff	Conc	Concrete
FB	Flowerbed	PS	Paving Slabs
BS	Bus Stop	BP	Brick Paving
FP	Footpath	Tac	Tactile Paving
LP	Lamp Post	Tar	Tarmac
LB	Letter Box	B	Bollard
NV	Name Plate	BB	Belisha Beacon
NB	Notice Board	BT	British Telecom
CAM	Camera Post	BTIC	British Telecom
OHC	Overhead Cable		Inspection Cover
P	Post	CATV	Cable Television
RWP	Rain Water Pipe		Inspection Cover
RFB	Raised Flower Bed	ER	Earthing Rod
RS	Road Sign	ECB	Electricity Control Box
SMP	Service Marker Post	ES	Electricity Supply
SC	Stop Cock		
SV	Stop Valve		Manholes
SVG	Stop Valve Gas	IC	Inspection Cover
GCB	Gas Control Box	FW	Foul Water
TP	Telegraph Pole	SW	Surface Water
TL	Traffic Lights	UTL	Unable to Lift
		OBS	Obstructed
BWF	Barbed Wire Fence	CL	Cover Level
CIF	Corrugated Iron Fence	IL	Invert Level
		150	/ 100
	Buried Utility Linetypes	Main Pipe	Incoming Pipe(s)
Buried Coms	COMS	Diameter	Diameter
Buried Electricity	ELEC		
Buried Gas	GAS		Trees
Buried Water	W	FRT/2	Species/No of Boles
		Sp	Spread
		Bo	Bole Size
		Ht	Tree Height

**DO NOT SCALE
USE FIGURED
DIMENSIONS
ONLY**

Notes:

- All dimensions to be checked on site.
- All drawings to be in conjunction with all relevant Architects and Engineer's drawings and specifications.
- Any discrepancies between consultants drawings, schedules or specifications to be reported to the Contract Administrator or Architect before any work commences.
- The Contractor's attention is drawn to the Health & Safety matters identified in the Health & Safety plan as being potentially hazardous.
- These items should not be considered as a full and final list
- The Work Package Contractor's normal Health & Safety obligations still apply when undertaking constructional operations both on and off site.
- Light House Studio takes no responsibility for the location of legal boundaries indicated on this drawing and advises a separate drawing to be completed by a specialist surveyor in order to establish exact boundaries.
- DWG files provided for information only. Refer to PDF record.
- The copyright of this drawing is held by Light House Studio. Not to be used for any purposes without consent.
- Light House Studio takes no responsibility with scaling issues when printing from pdf/printing/scanning of this drawing
- No persons are permitted to build / construct from these drawings
- All rights reserved to Light House Studio



Light House Studio

The IncuHive Space
Hursley Park Campus
Hursley Park Road
Winchester
Hampshire
SO21 2JN

rachael@light-house-studio.com

A	11/03/25	Issued for planning
Rev	Date	Revision Details
Project 28 Western Road		
Drawing Title Existing Topographical Survey		
Drawing Number 24-066_005		
Status Planning		
Scale 0m 2 4 6 8 1:200		
Revision A		
Date of Origin September 2024		