



Timber
Fencing

Flat Roof

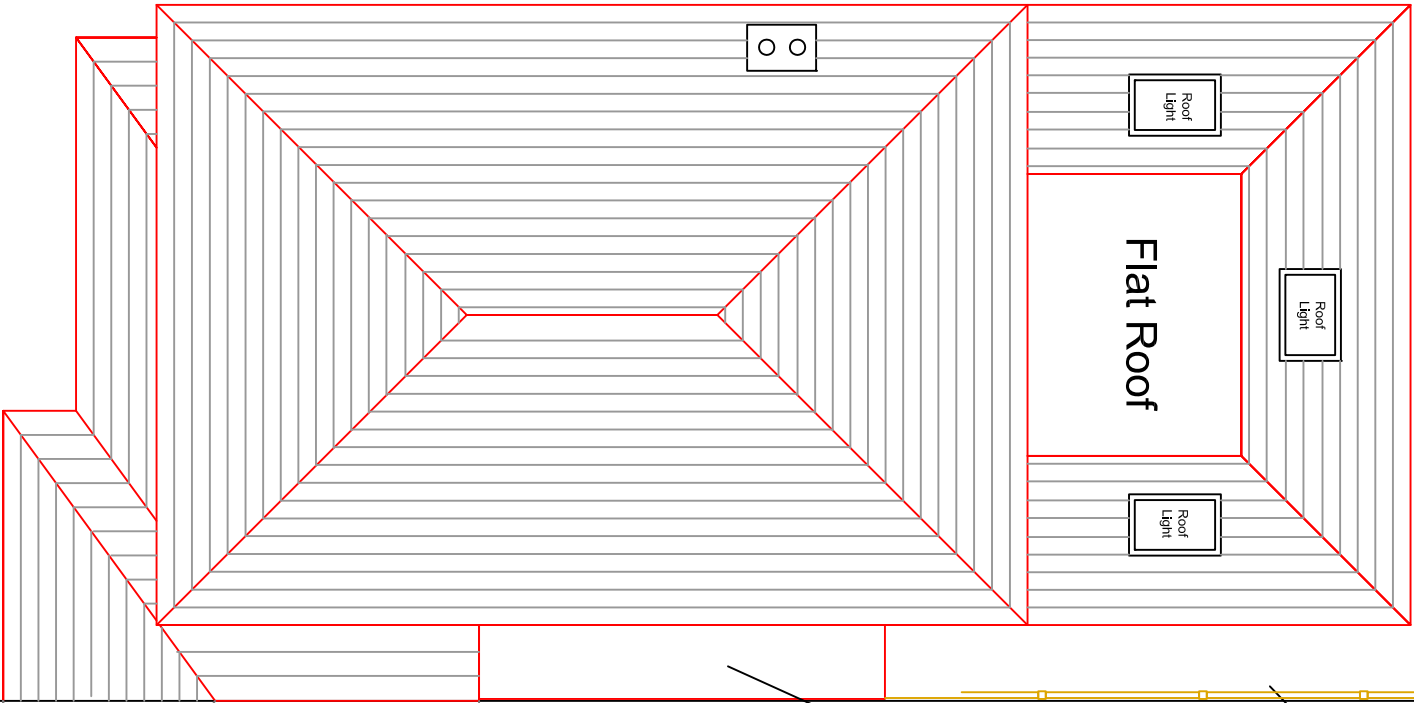

PROPOSED
ROOF B

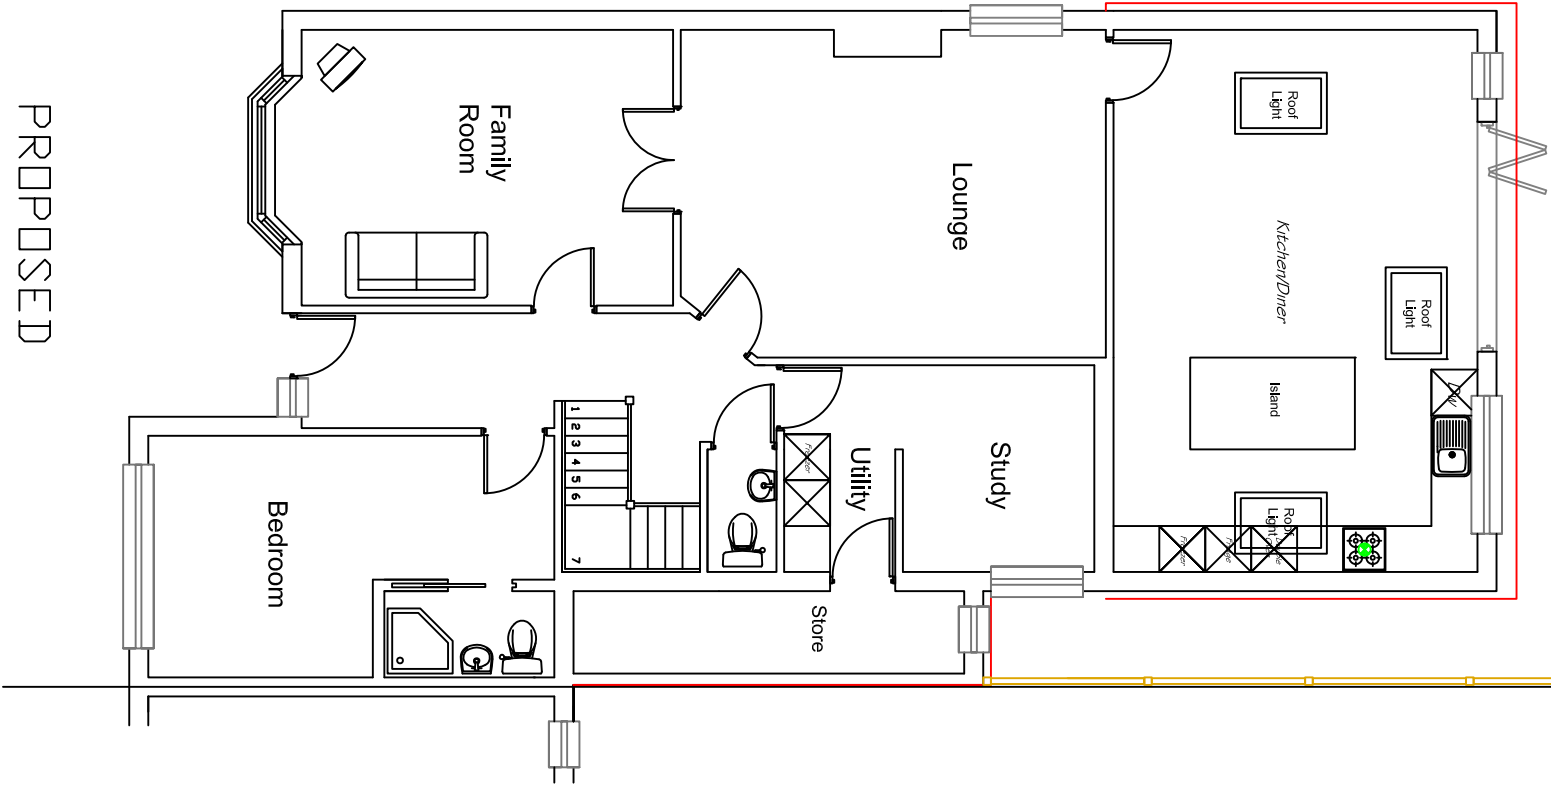

PROPOSED
GROUND
FLOOR B

All dimensions & detail shown on this drawing to be checked on site by the contractor before fabrication & erection. General dimensions with proper materials which are appropriate for the circumstances in which they are used. The contractor shall be responsible for the application of Building Regulations within a EU Standard. Note: Standards of application and Manufacturer's recommendations.

These drawings to be read in conjunction with the approved Building Notice for the project complete all sheets & product information.

Project
Name/Address
1 BRIAR DENE,
KANES HILL,
SOUTHAMPTON,
SO19 6AJ

Clients name
RUBIN

Drawing Title
EXISTING & PROPOSED
ROOFS

Drawing Scale	Drawing No	Date
1:100	007D	1/11/2023