
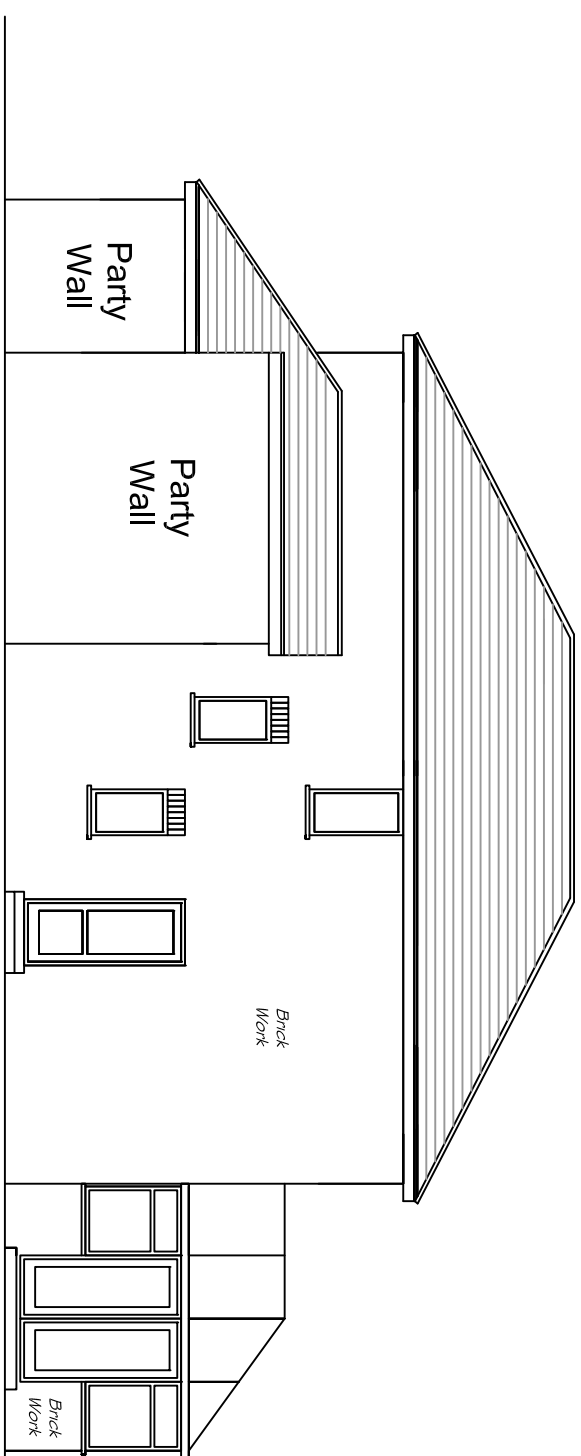
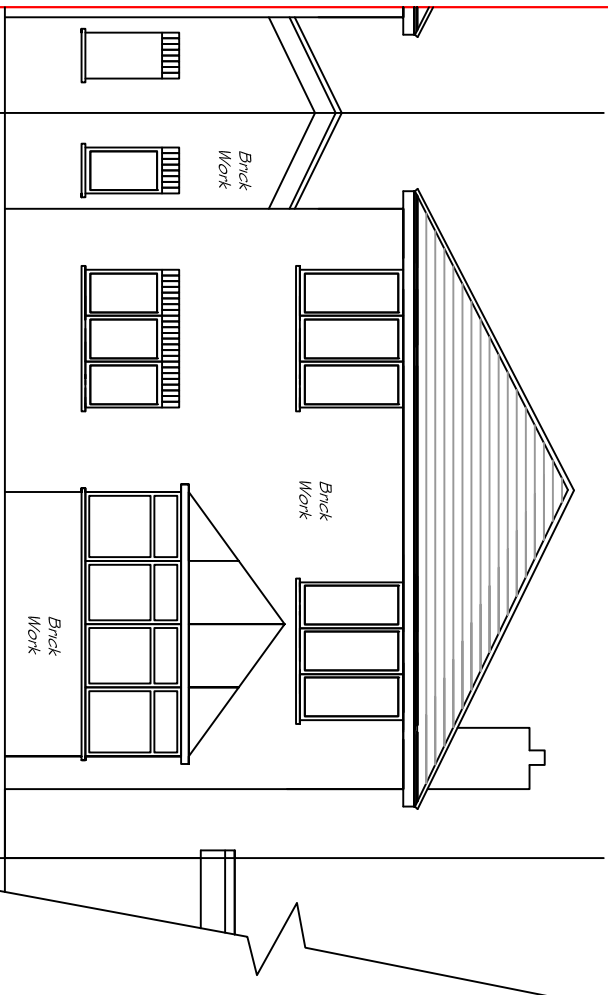
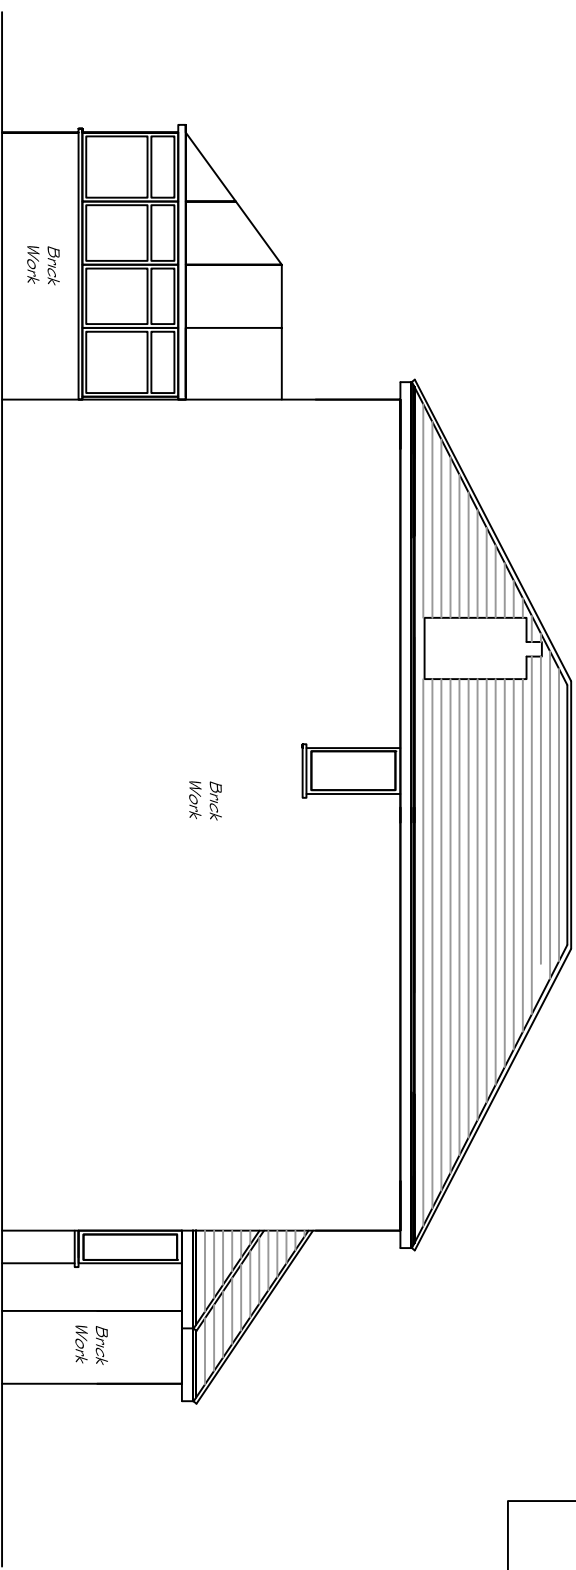


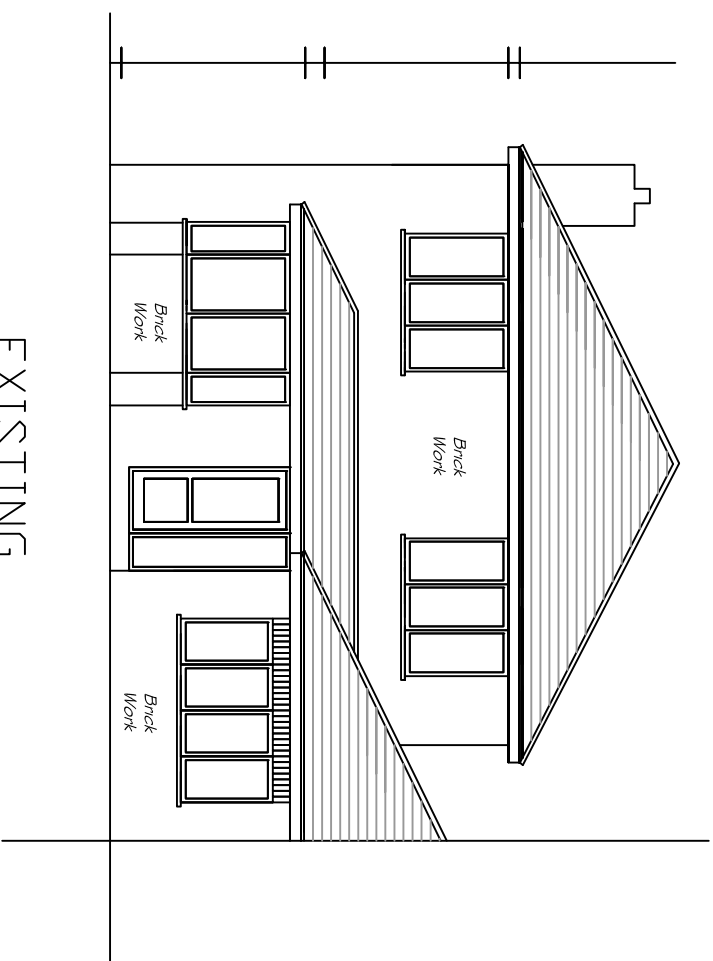

All dimensions & details shown on this drawing to be checked on site by the contractor before fabrication & erection. Turned operations to asperities scaled dimensions. All building work to be carried out with proper materials which are appropriate for the circumstances in which they are used & in a professional manner in accordance with the Building Regulations, British & EU Standards, NBS Standards (if applicable) and Manufacturers' recommendations.

These drawings to be read in conjunction with the approved Building Notes for this project (separate A4 sheets & product information).

Project Name/Address	1 BRIAR DEWE, KANES HILL, SOUTHAMPTON, SO19 6AJ
----------------------	--

Client's name	RUBIN
---------------	-------

Drawing Title: EXISTING ELEVATIONS

Drawing Scale	Drawing No	Date
1:100	002	1/11/2023