




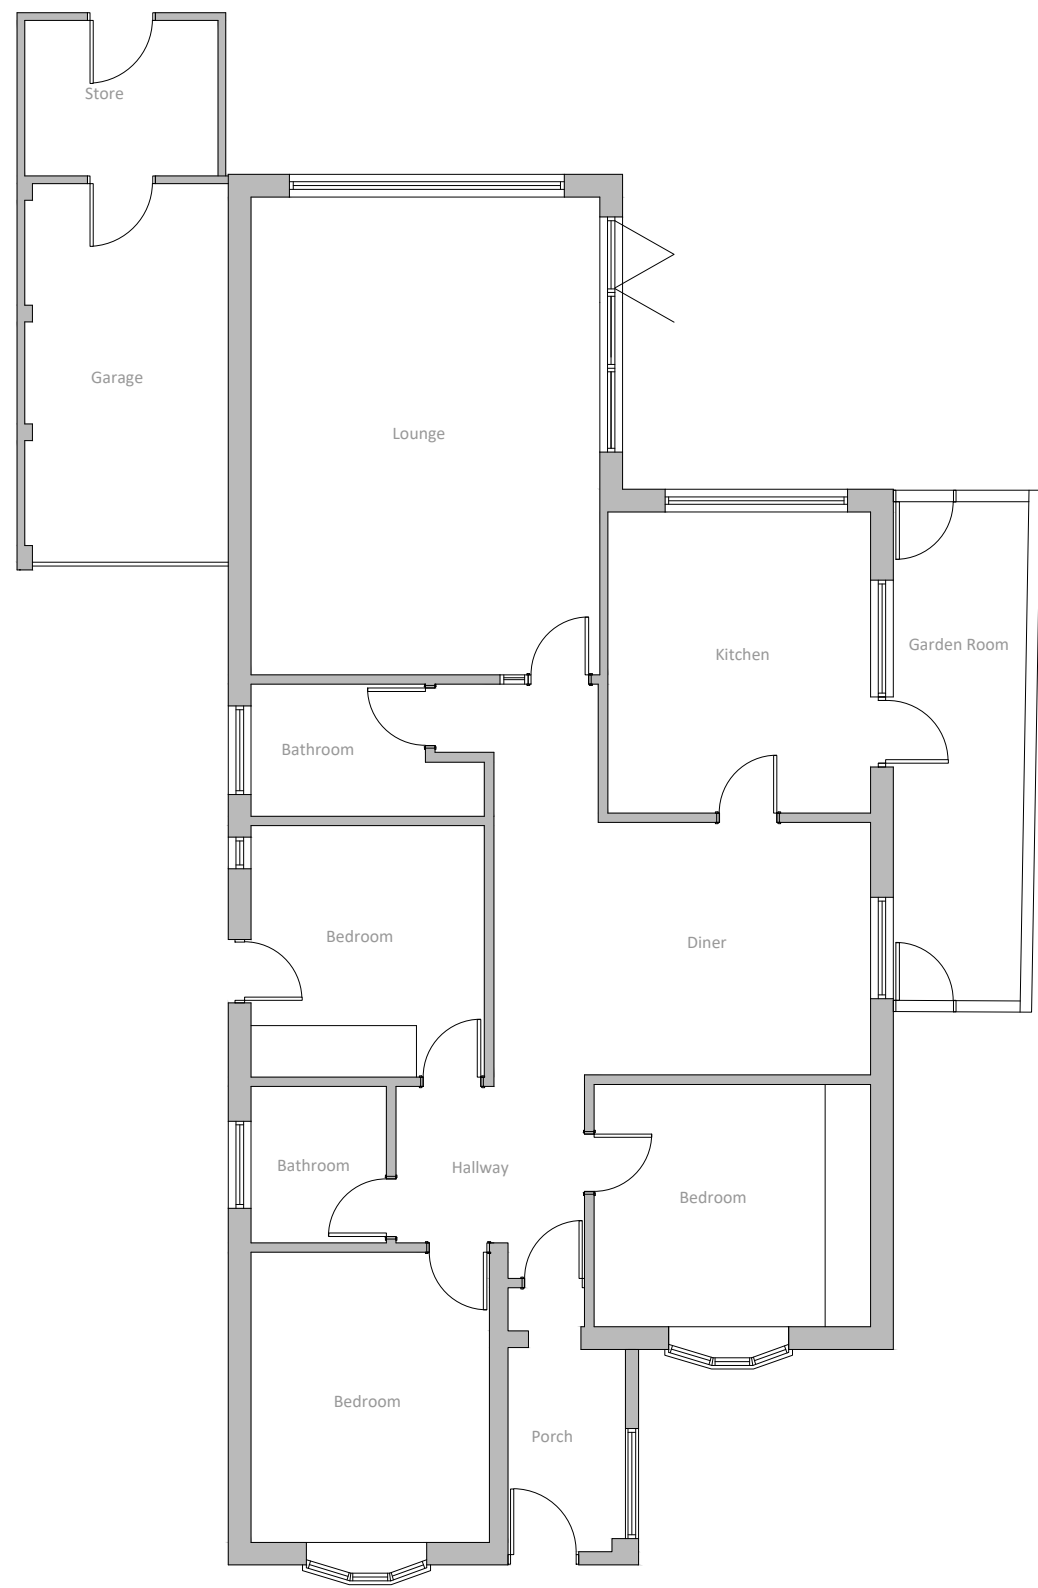


Existing Ground Floor

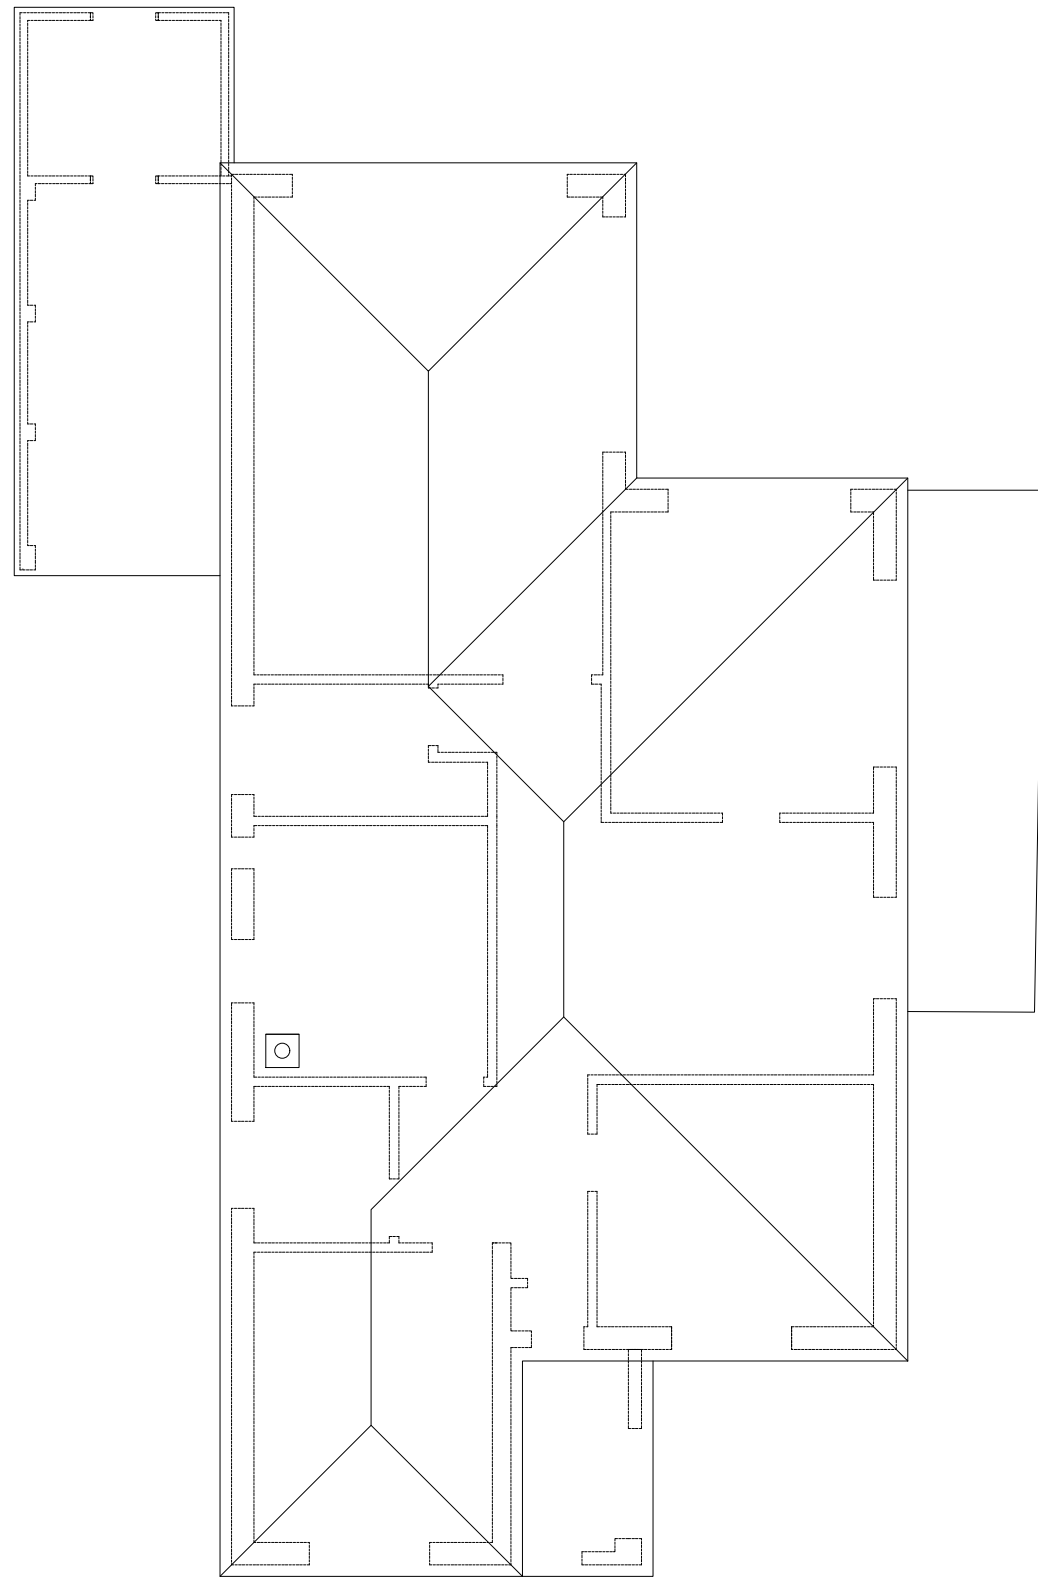

Existing Roof

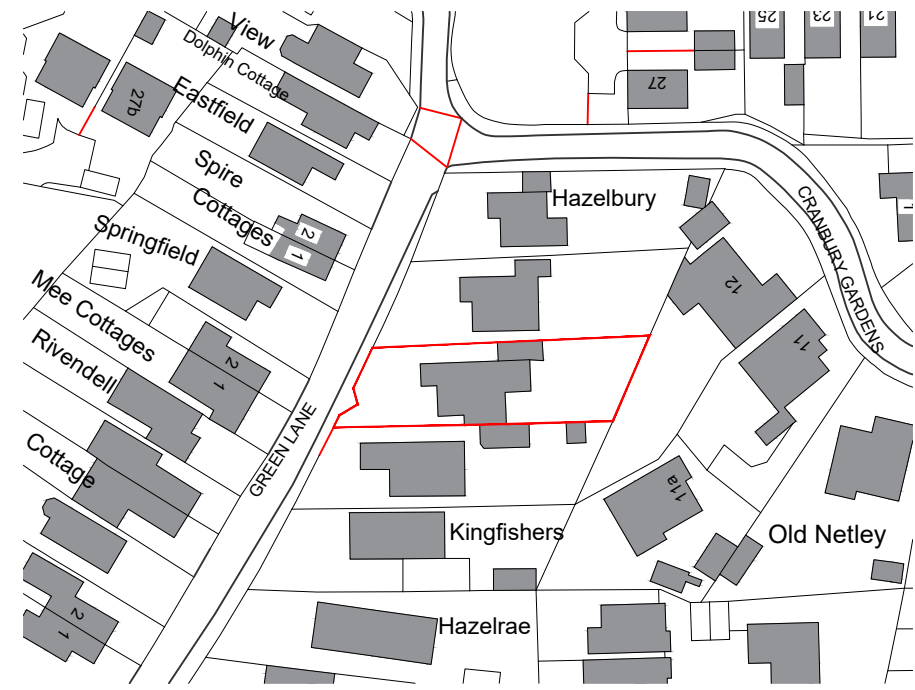

Location Plan 1:1250 @ A3  
(licence no: 100020449)

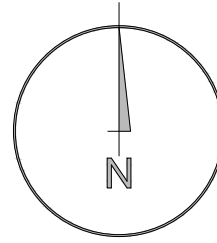

Existing Site Plan 1:250 @ A1

Kingfishers



Existing North Side Elevation




Existing West Front Elevation



Existing South Side Elevation



Existing East Rear Elevation

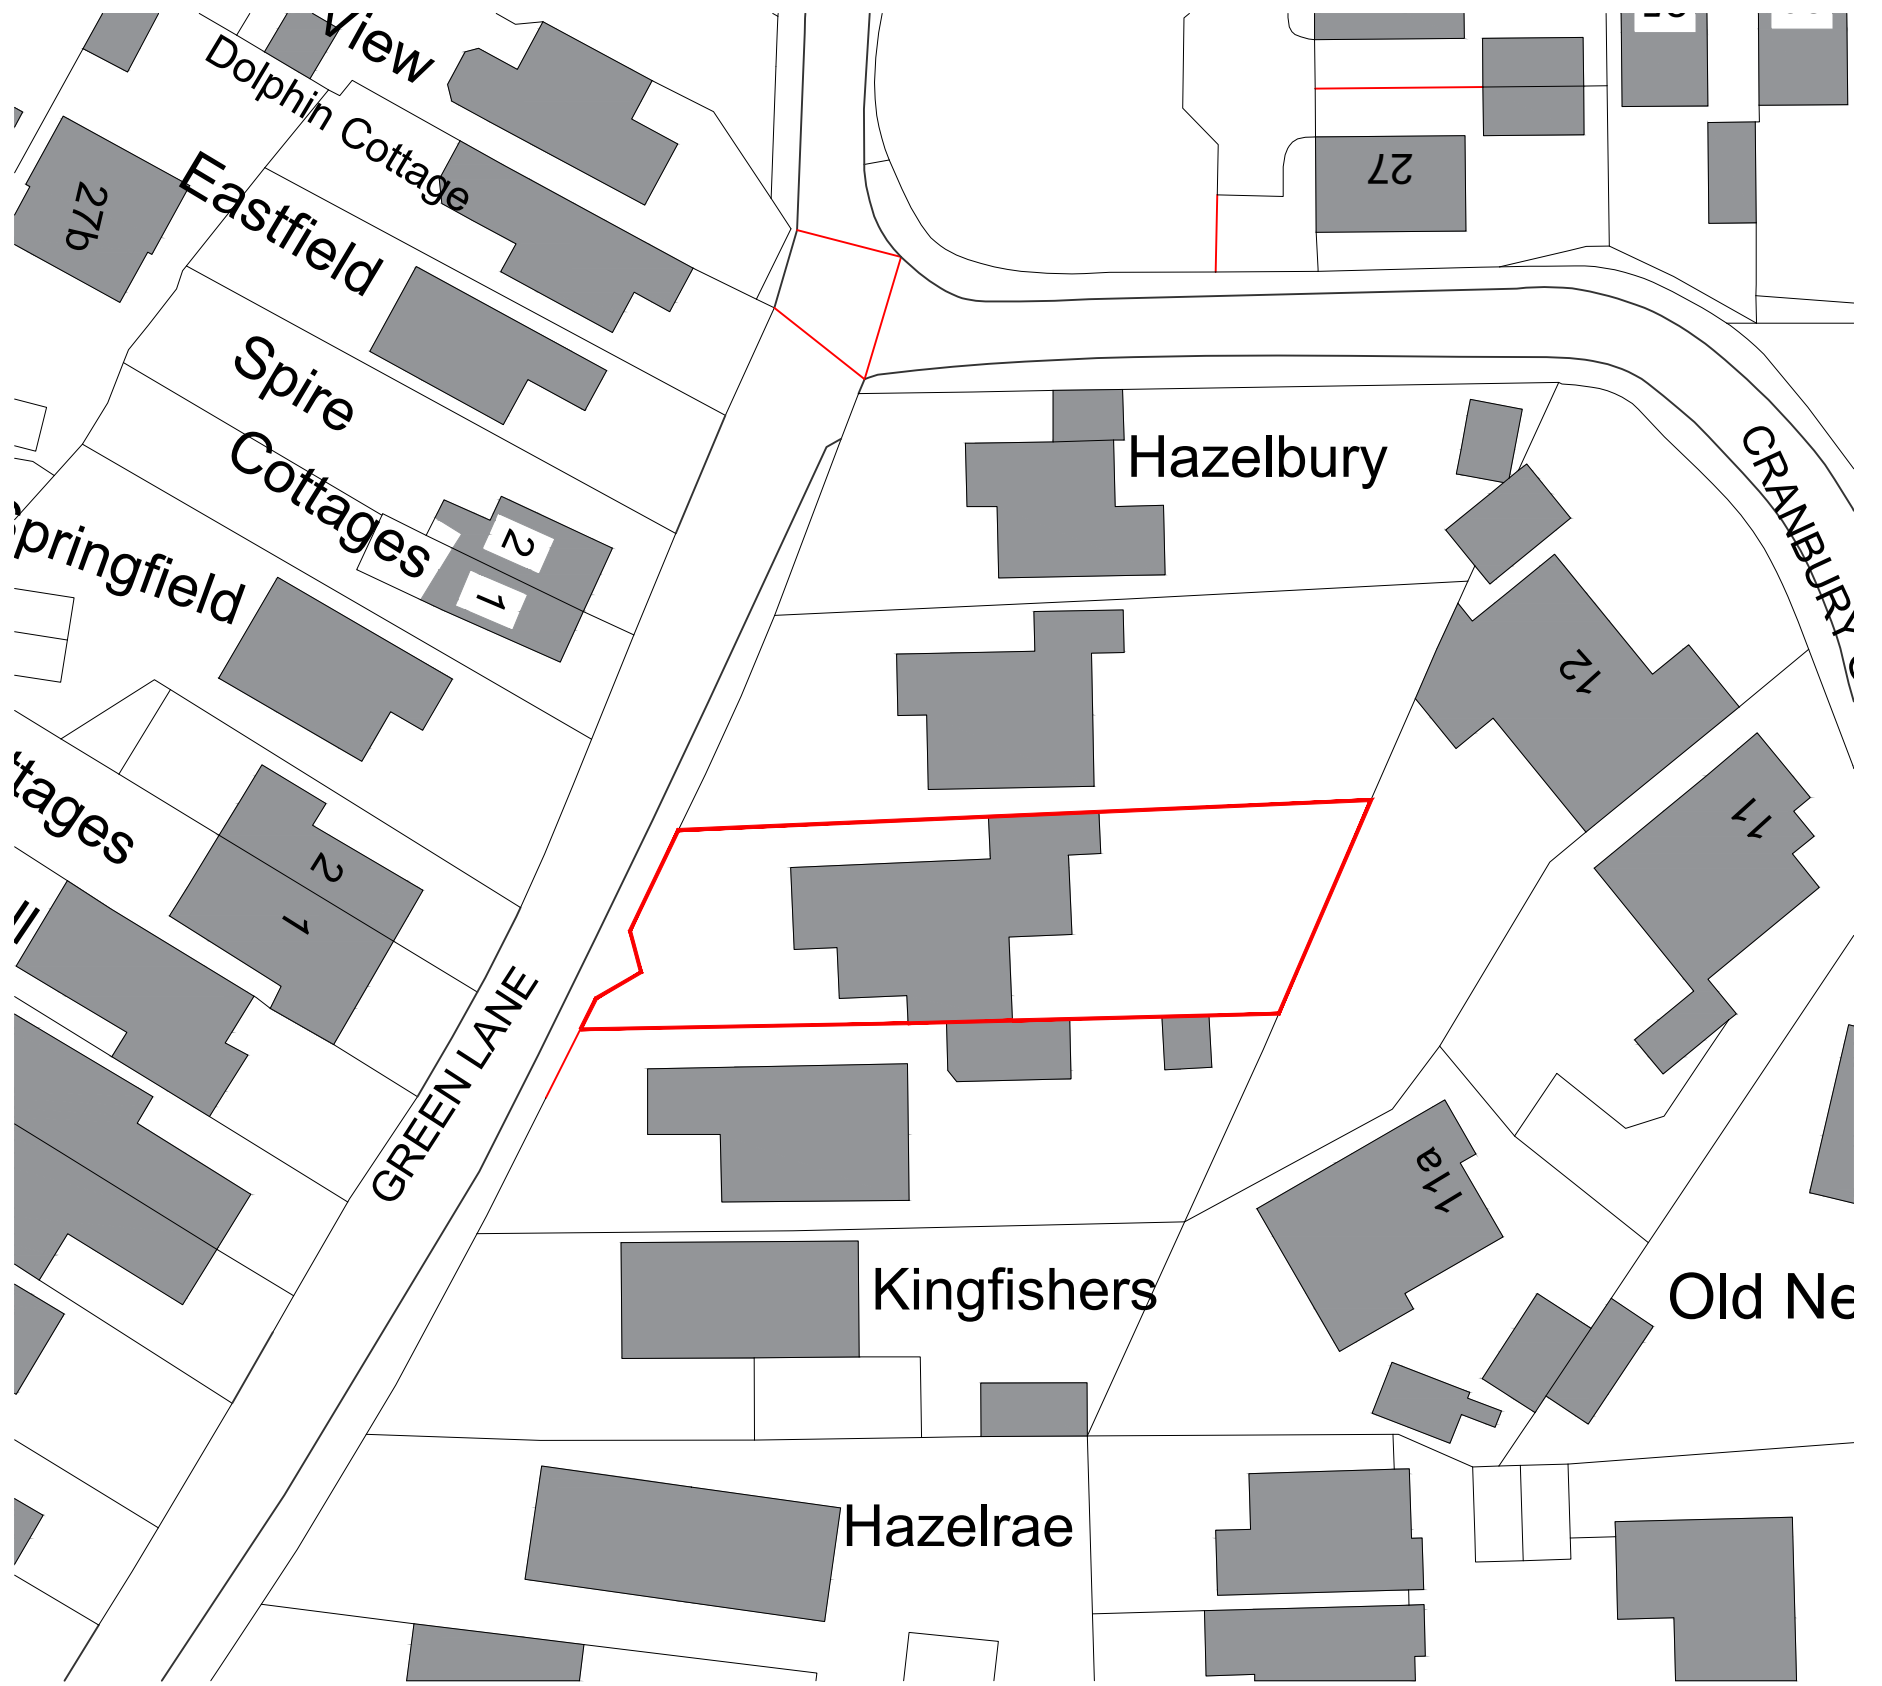

Existing Block Plan 1:500 @ A1

Rev A - Car Parking Shown - 10-03-25

|                                   |          |              |     |
|-----------------------------------|----------|--------------|-----|
| detail                            |          |              |     |
| Dinard<br>Green Lane              |          |              |     |
| Existing Floor Plans & Elevations |          |              |     |
| a1 scale                          | a3 scale |              | rev |
| 1:100                             | 1:200    | DG2025-PD101 | A   |