
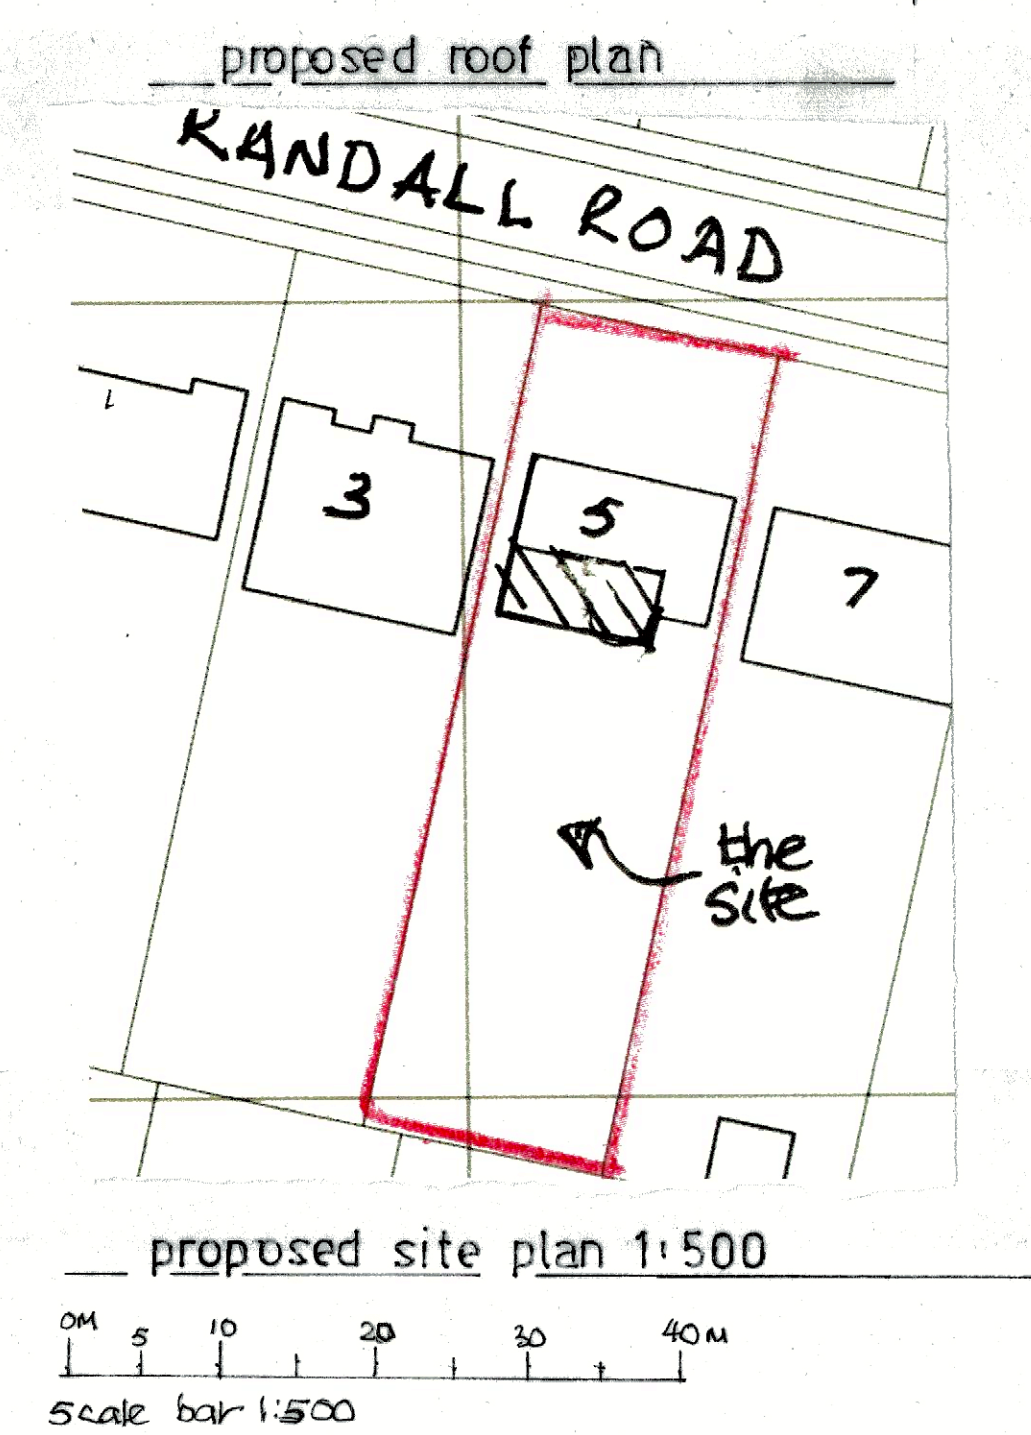
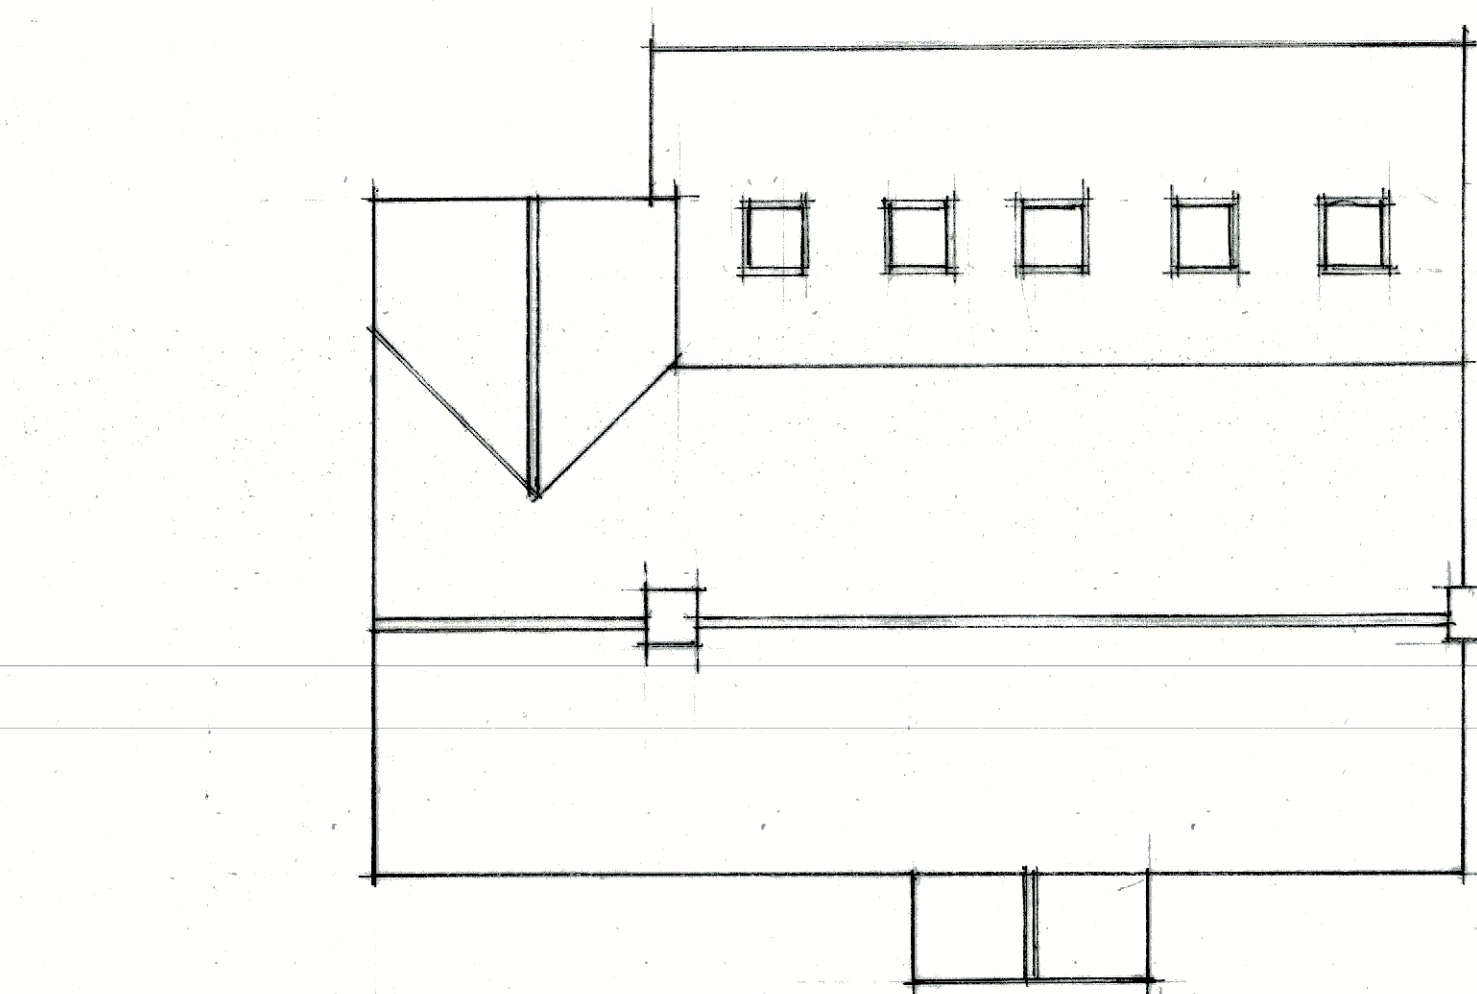


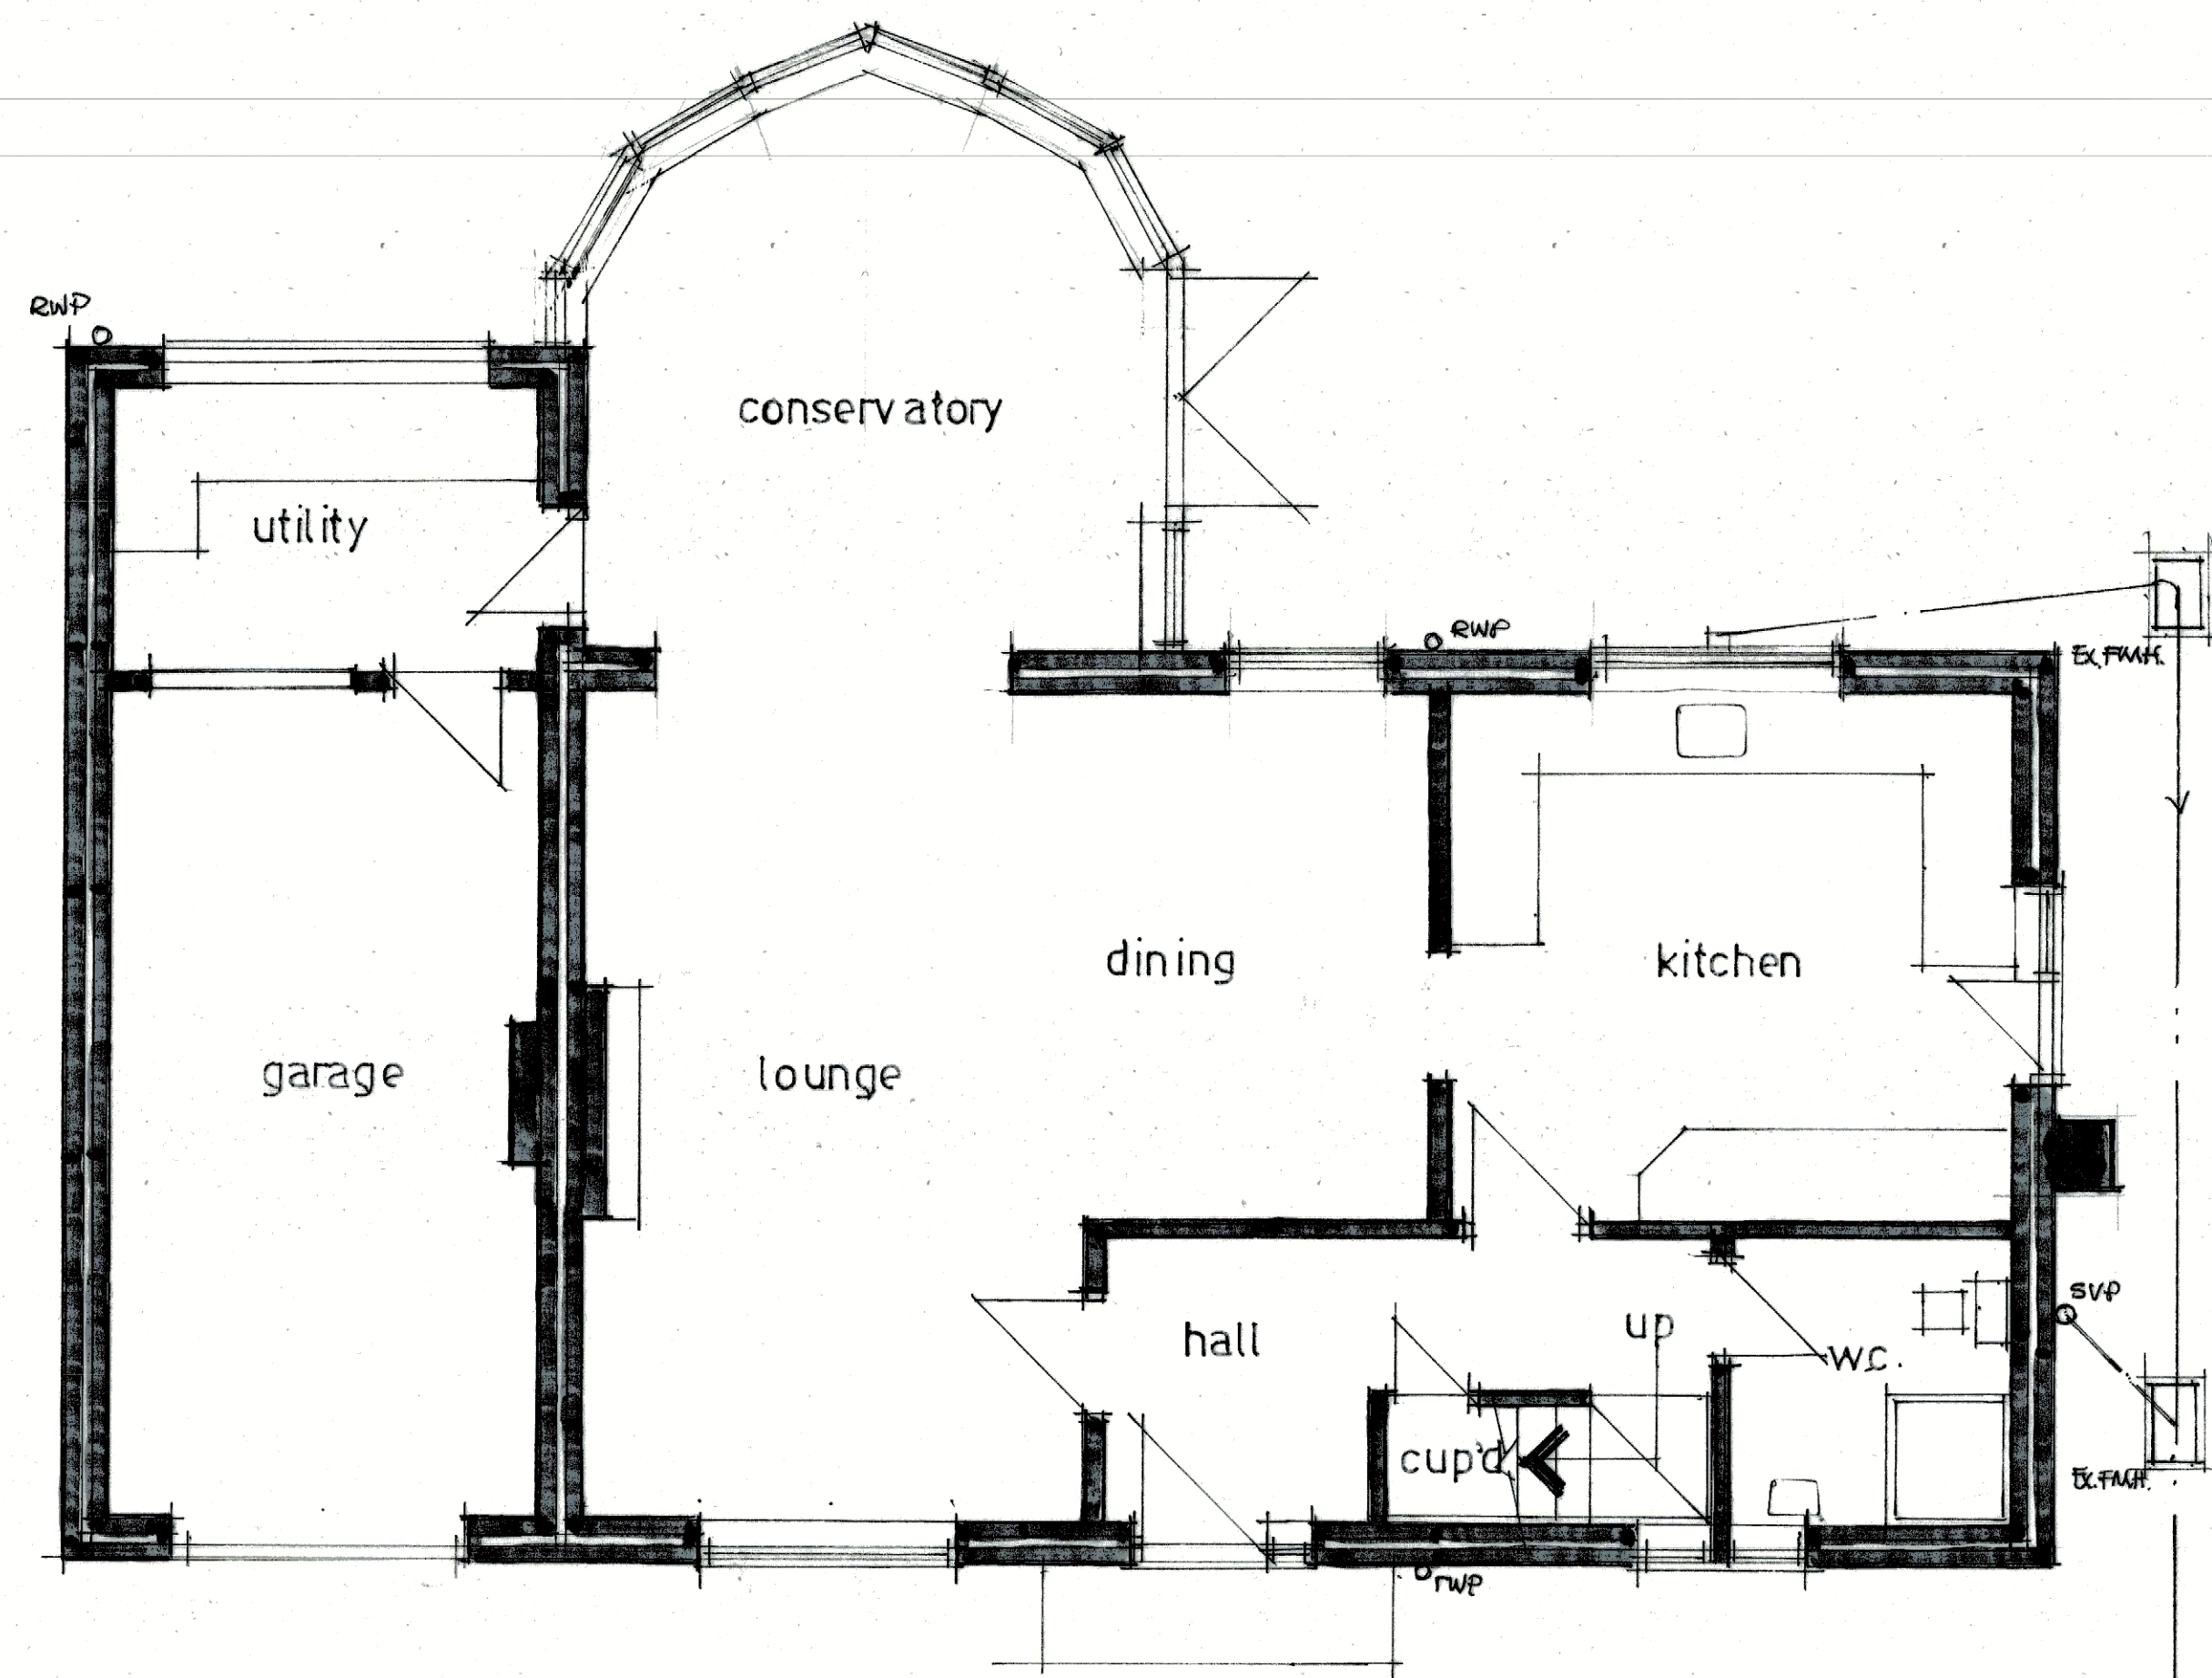

Drawing title	
Existing plans and elevations. Proposed rear extension at 5 Randall Road, Chandlers Ford, Hants, SO535AJ	
scale	
1:50 1:100 @ A1	
Date	
February 25	
Drawing no	
R.R.01.	
Drawn by	
David Winter	
Rev.	