


Location Plan

Site Address: Unit 8a And 8b, Herald Industrial Estate, Herald Road, Hedge End, SO30 2JW

Date Produced: 22-Jan-2025

Scale: 1:1250 @A4

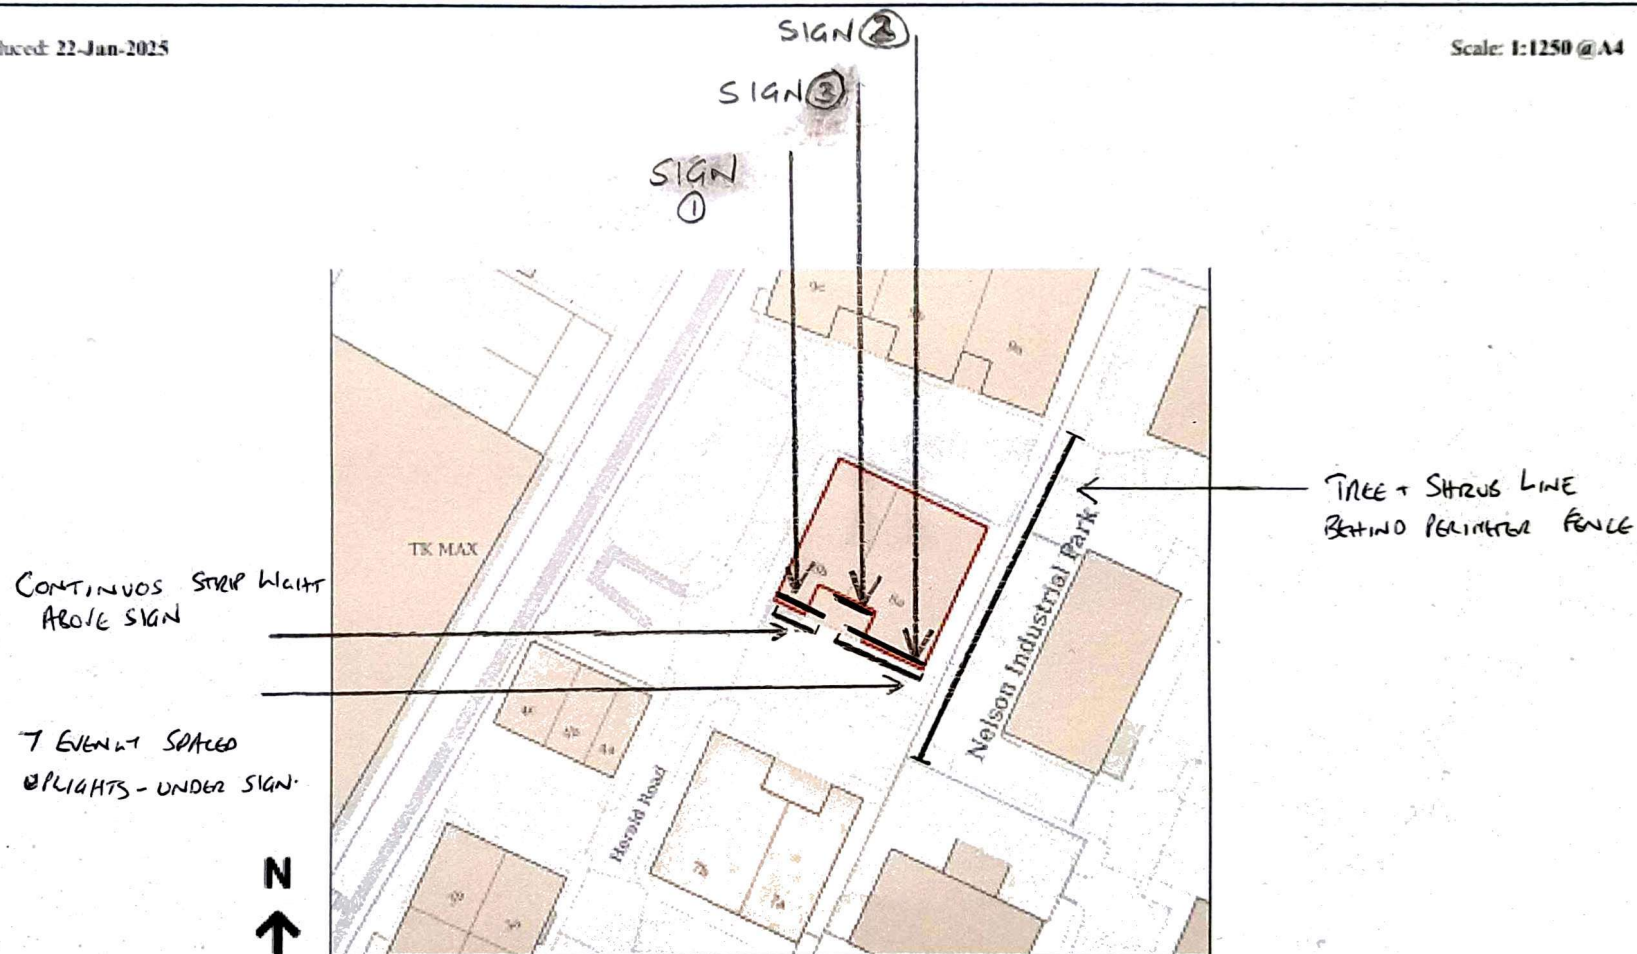

Planning Portal Reference: PP-13704267v1