


|  |  |  |
|--|--|--|
|  |  |  |
|--|--|--|

|               |                                                                                       |                |
|---------------|---------------------------------------------------------------------------------------|----------------|
| PROJECT TITLE |  |                |
|               |                                                                                       | March 17, 2025 |


Existing

 

left




front

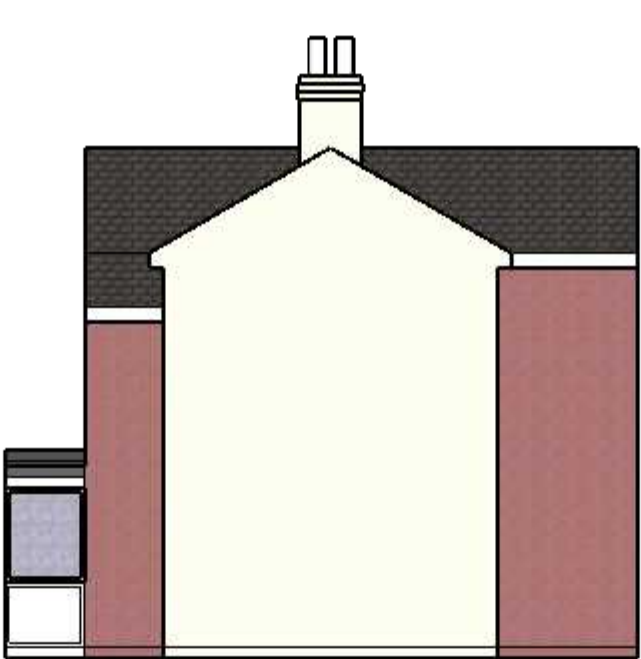

right



rear

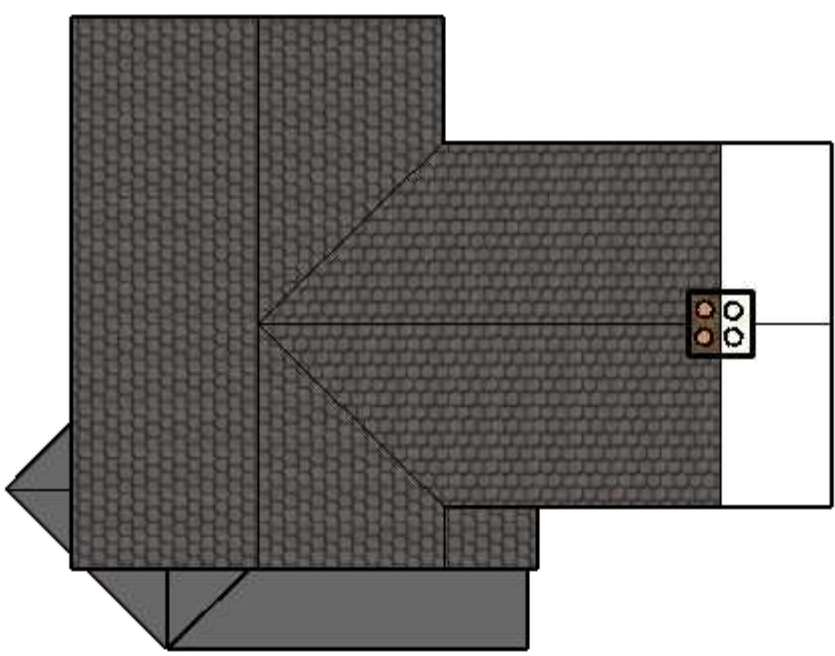

plan view

Elevations scaled @ 1:100


Proposed



left




front

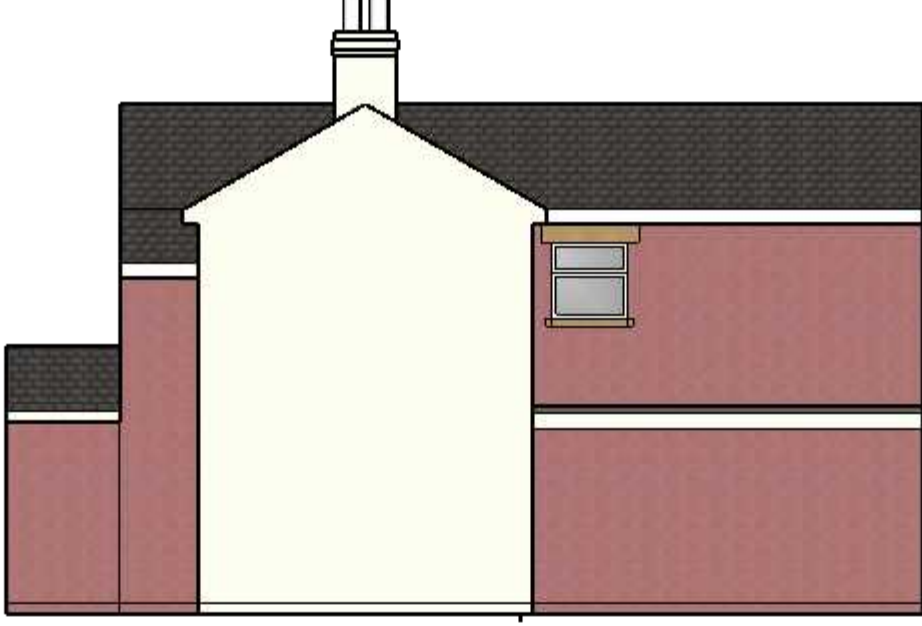

right




rear

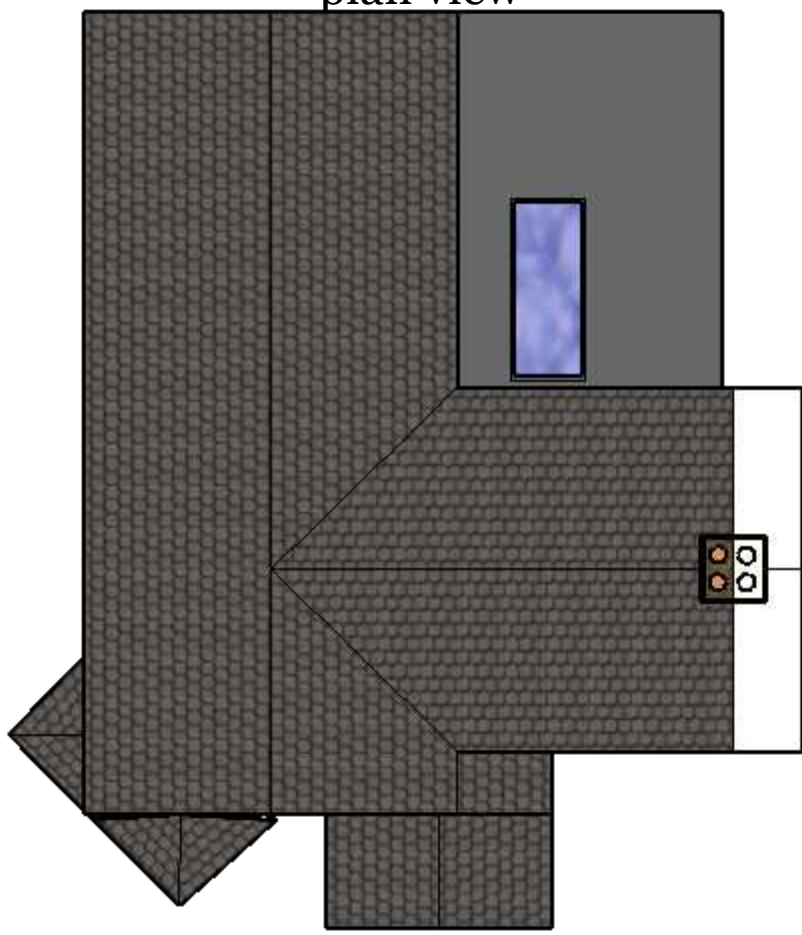


plan view


Floor layouts scaled @ 1:50

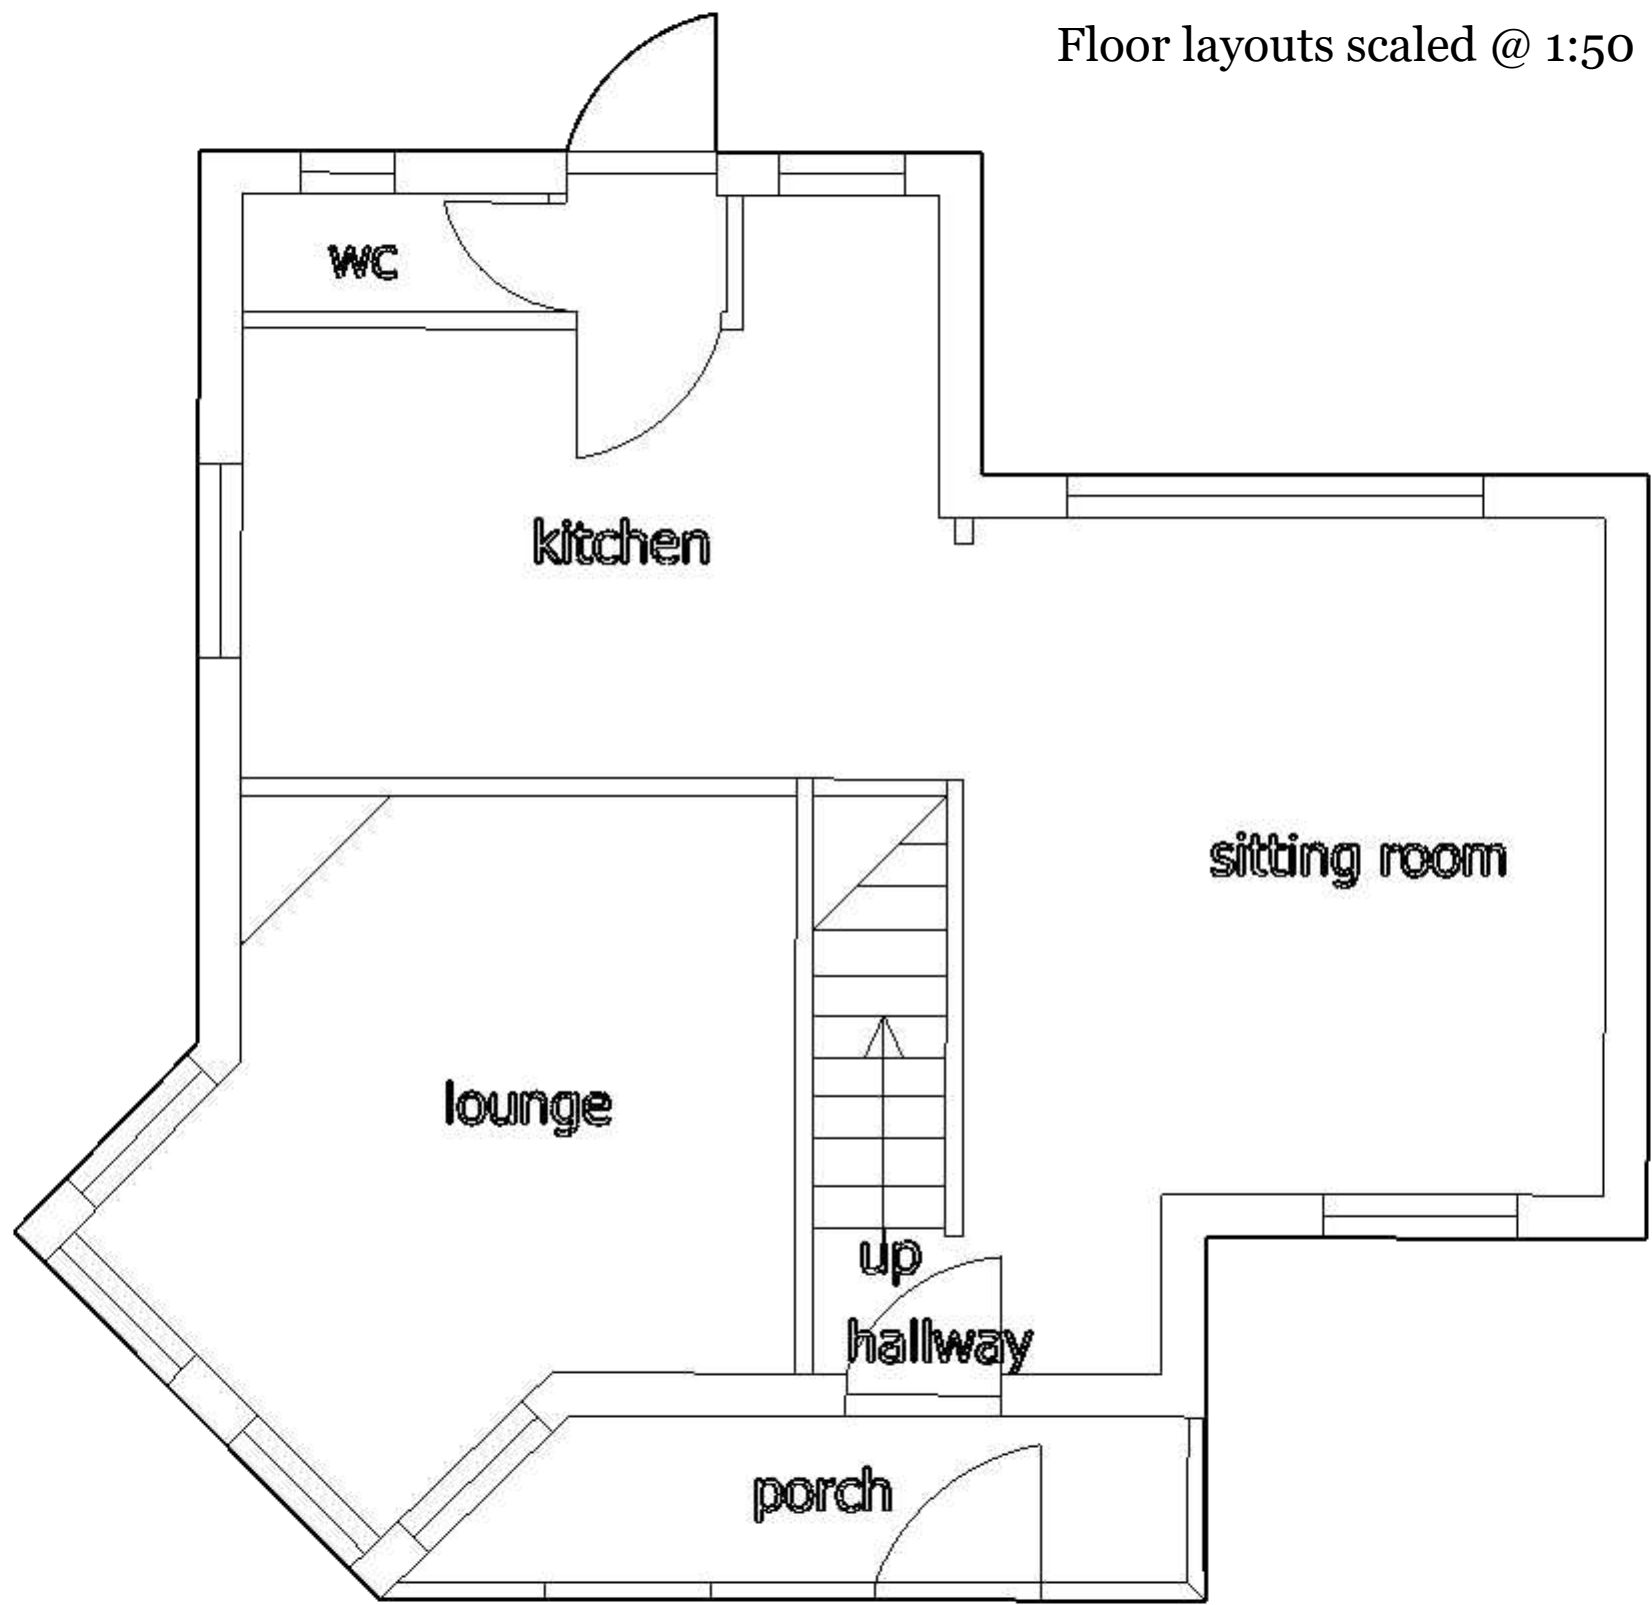


existing ground floor

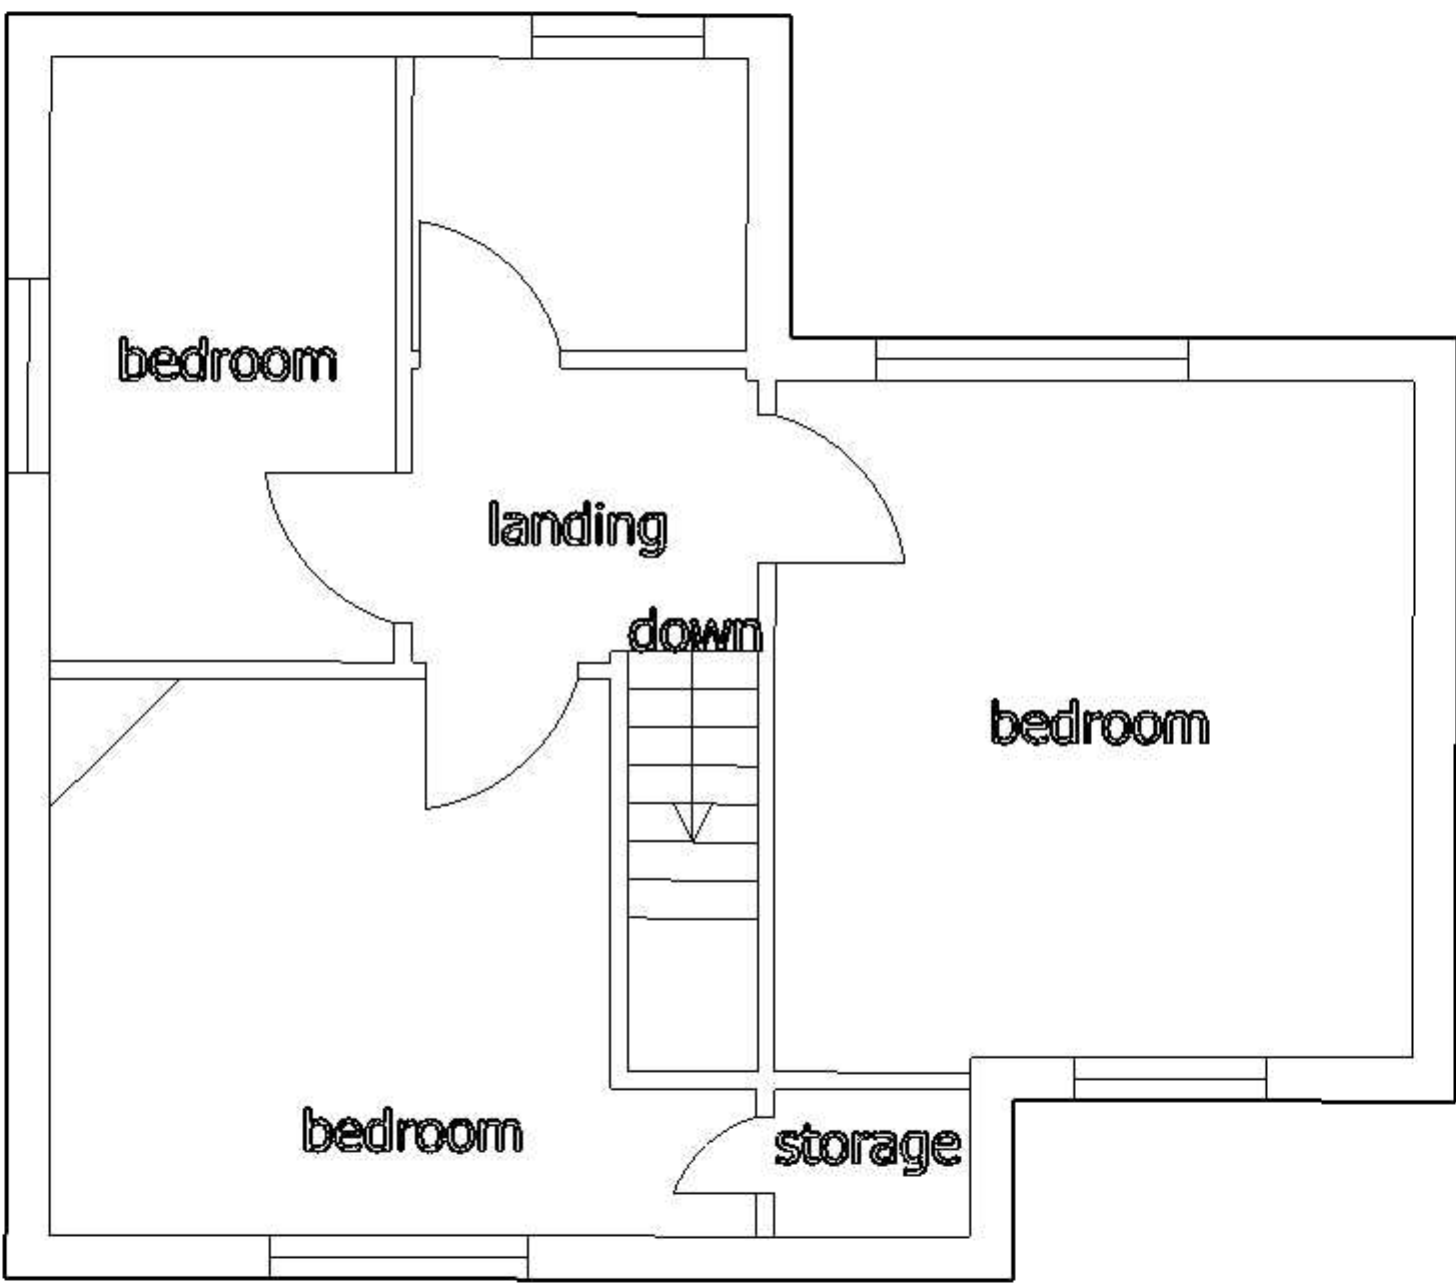

existing first floor

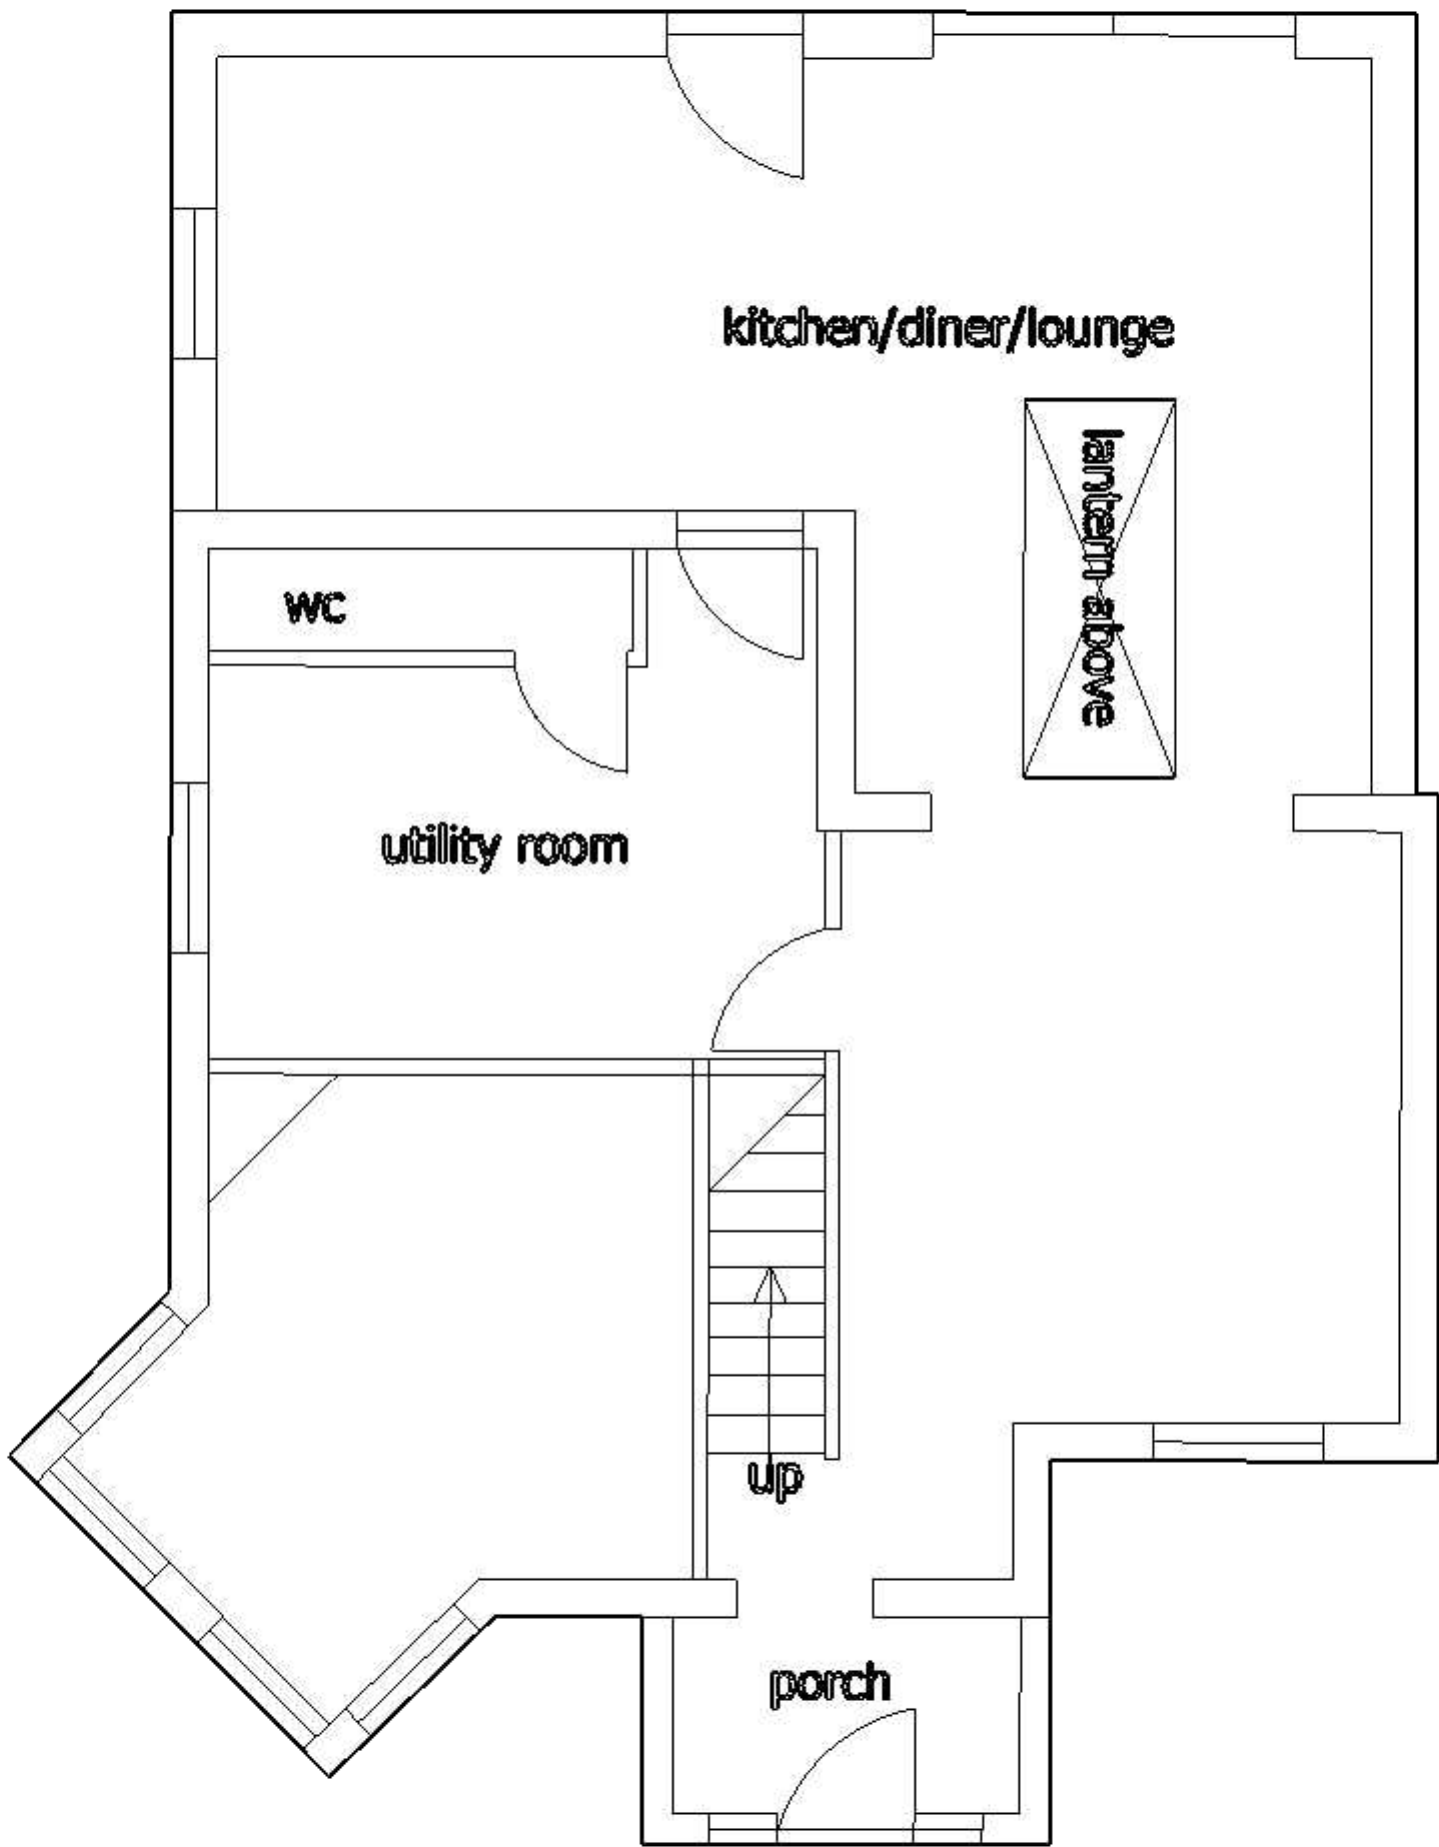

proposed ground floor

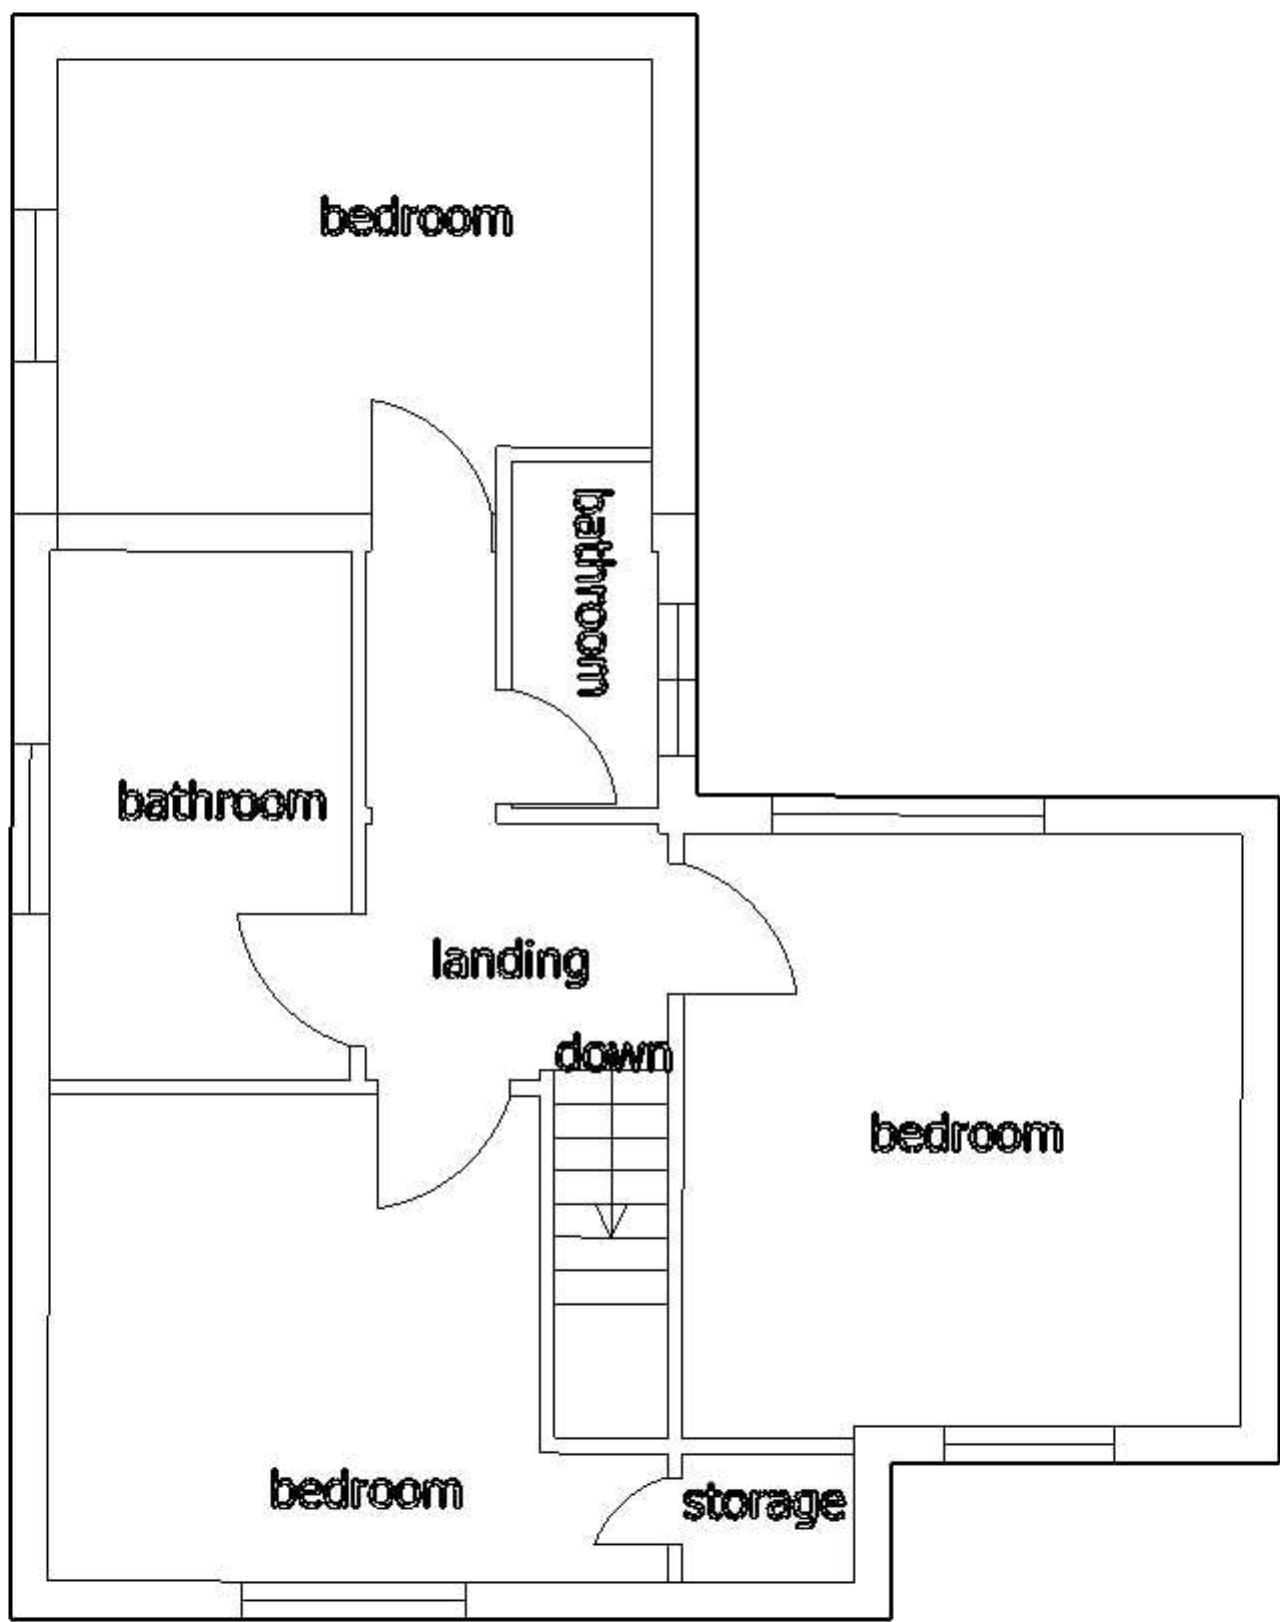

proposed first floor