




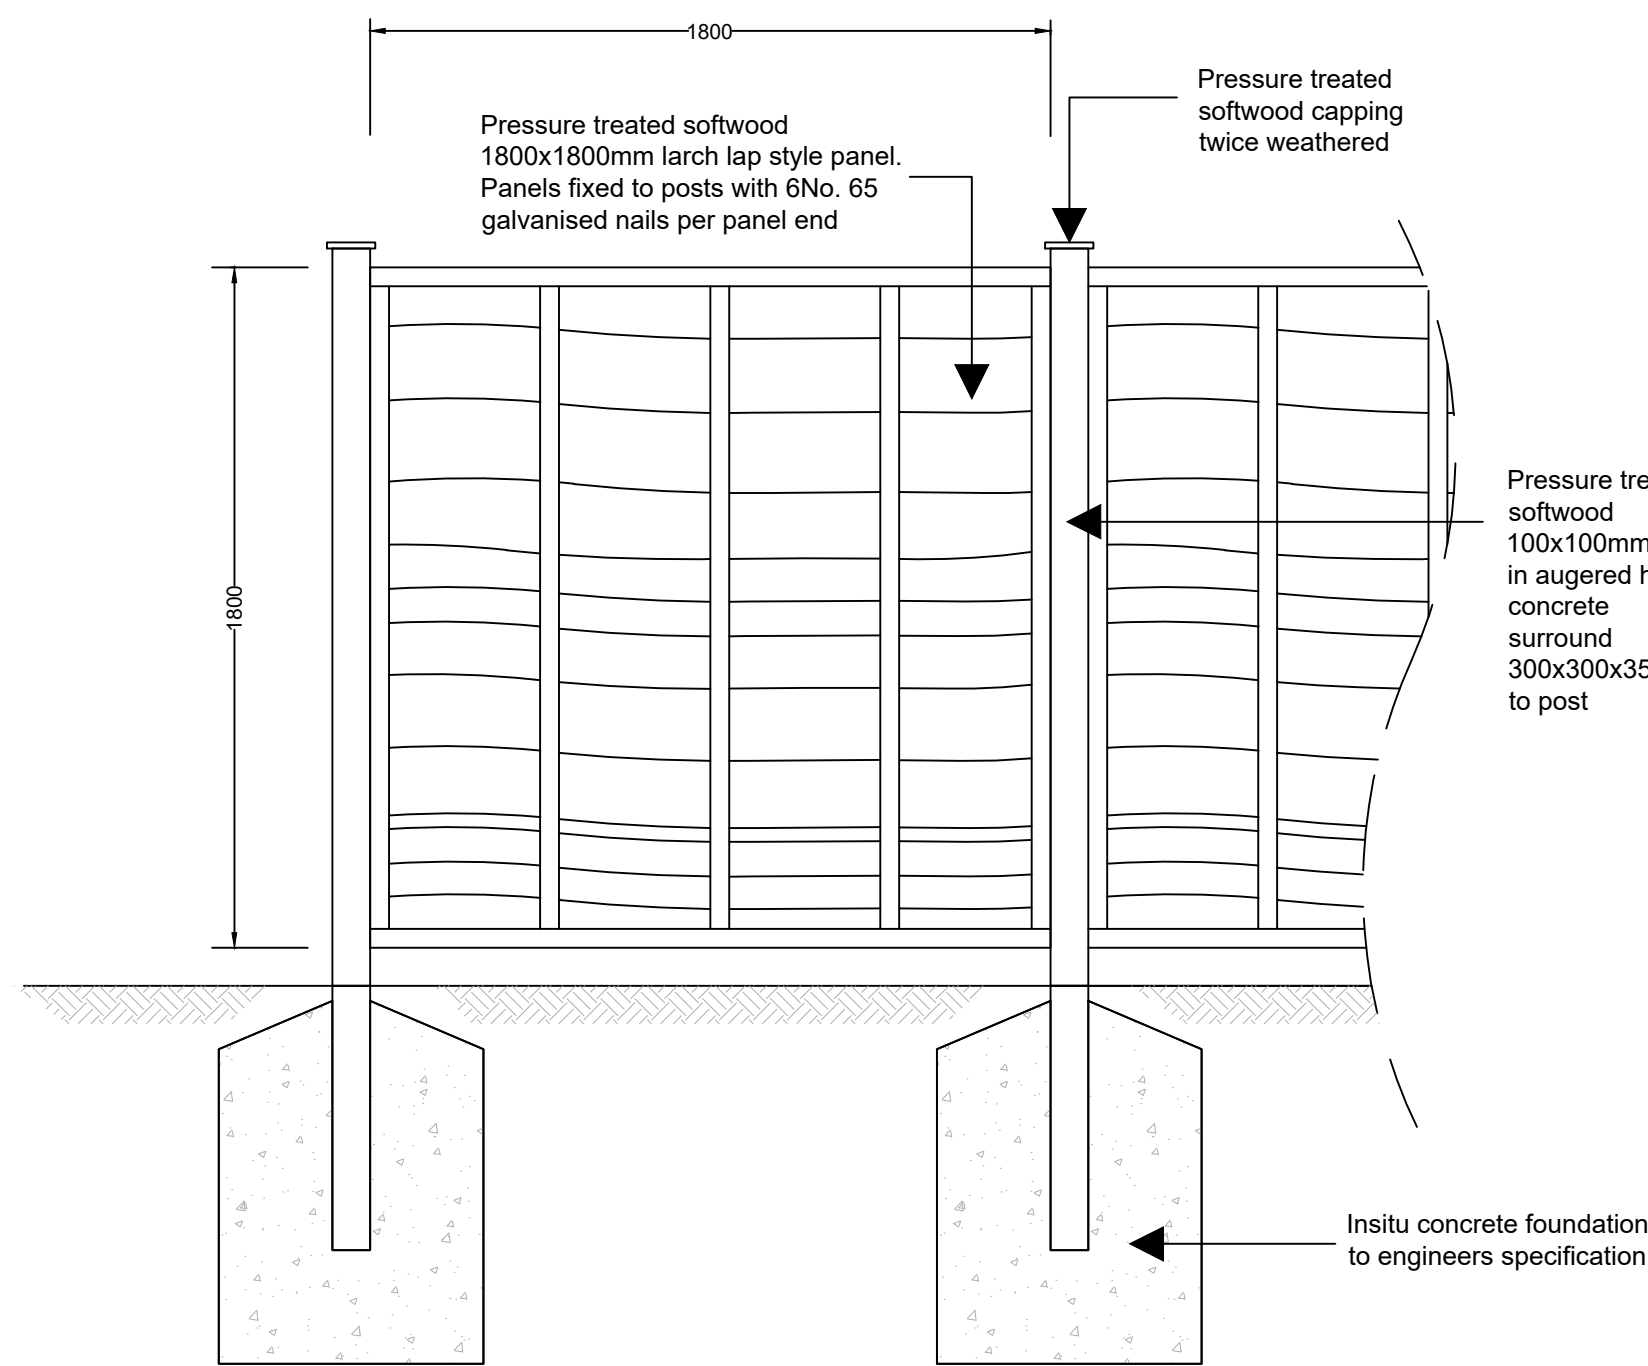


TYPICAL LARCH LAP PANEL BOARD FENCE ELEVATION

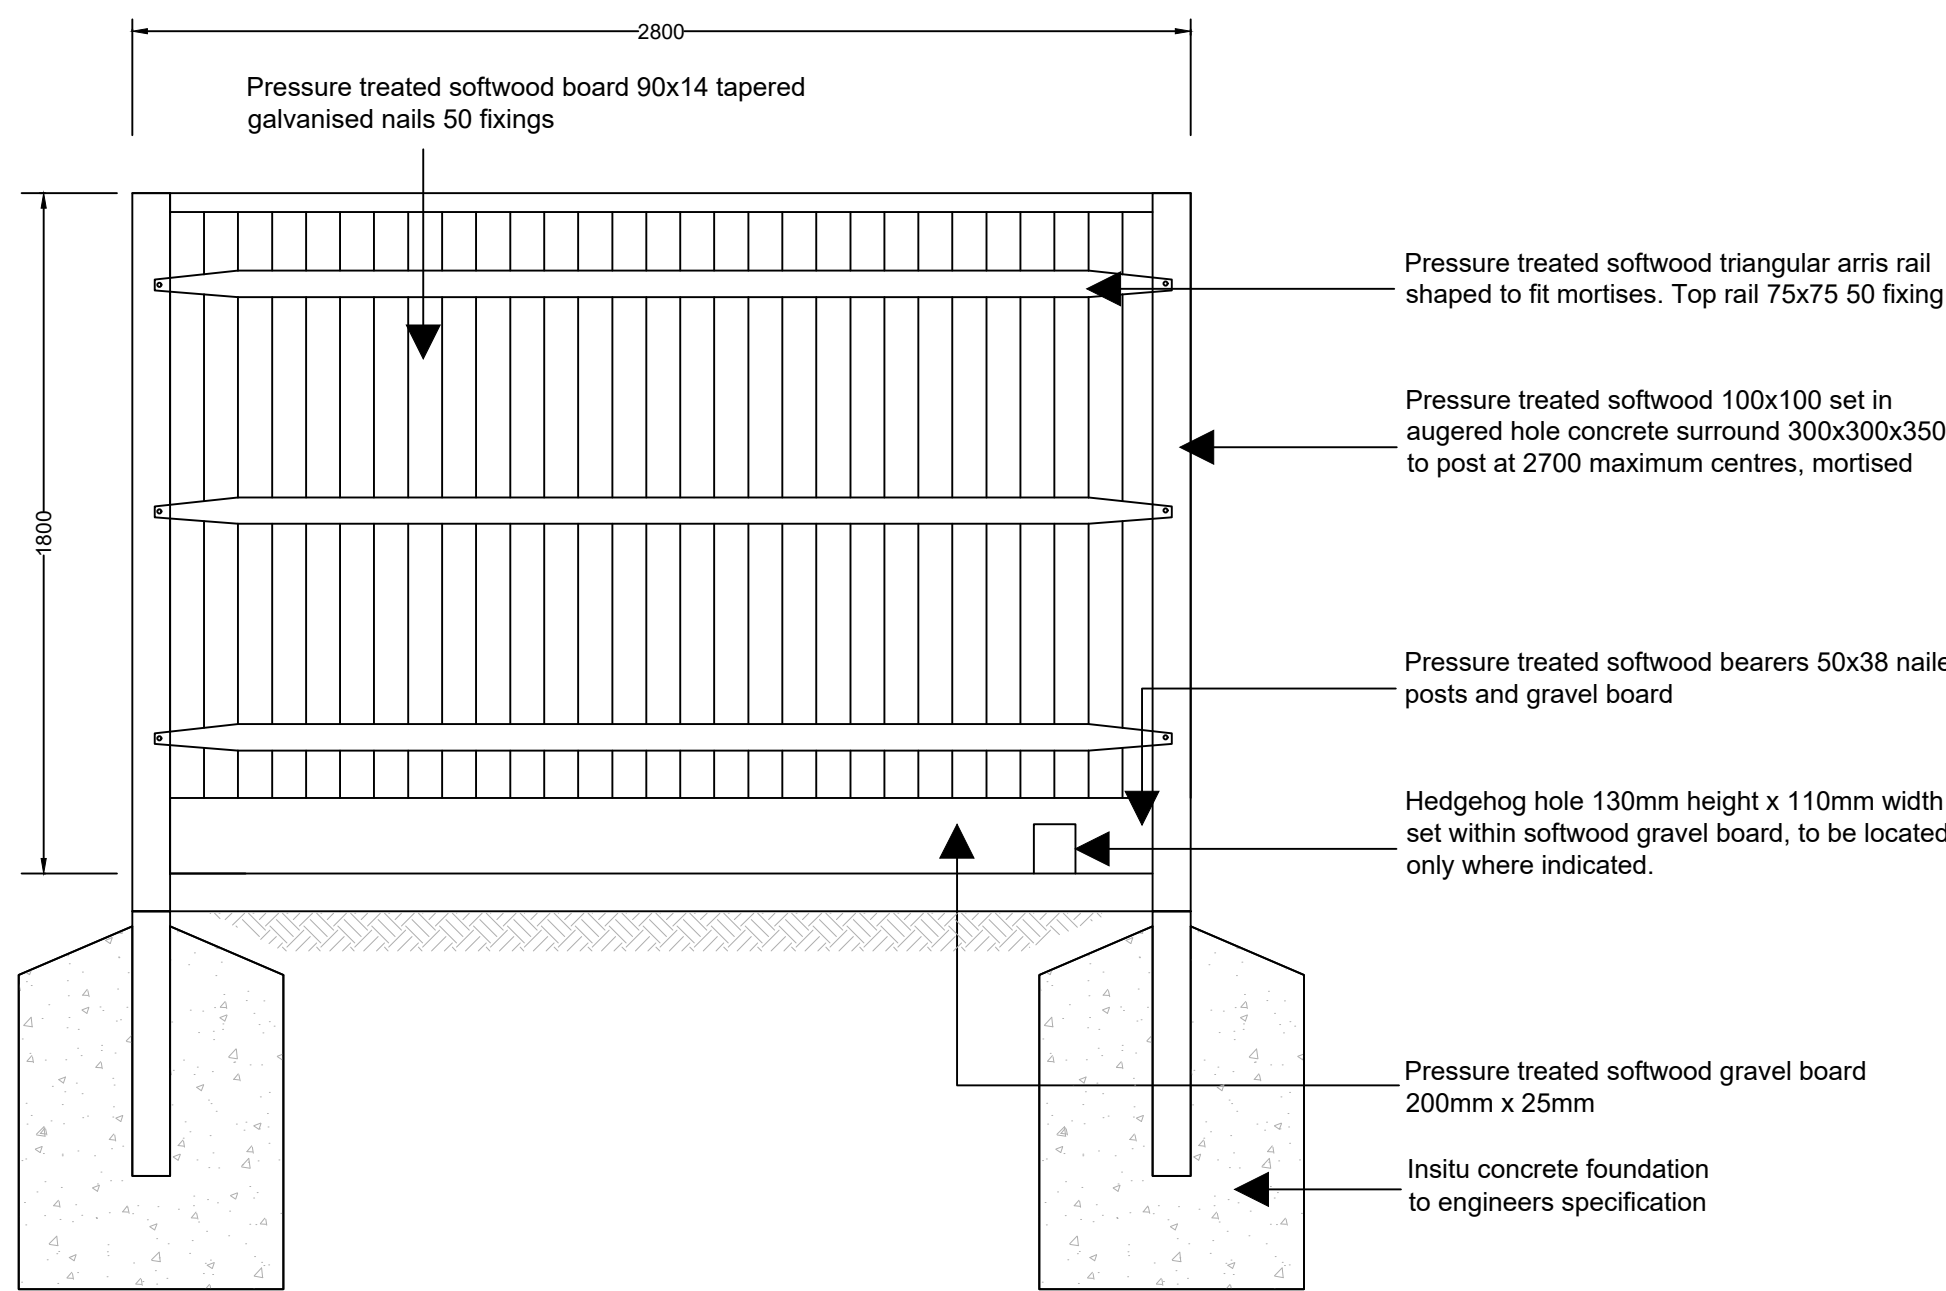


TYPICAL CLOSE BOARD FENCE ELEVATION

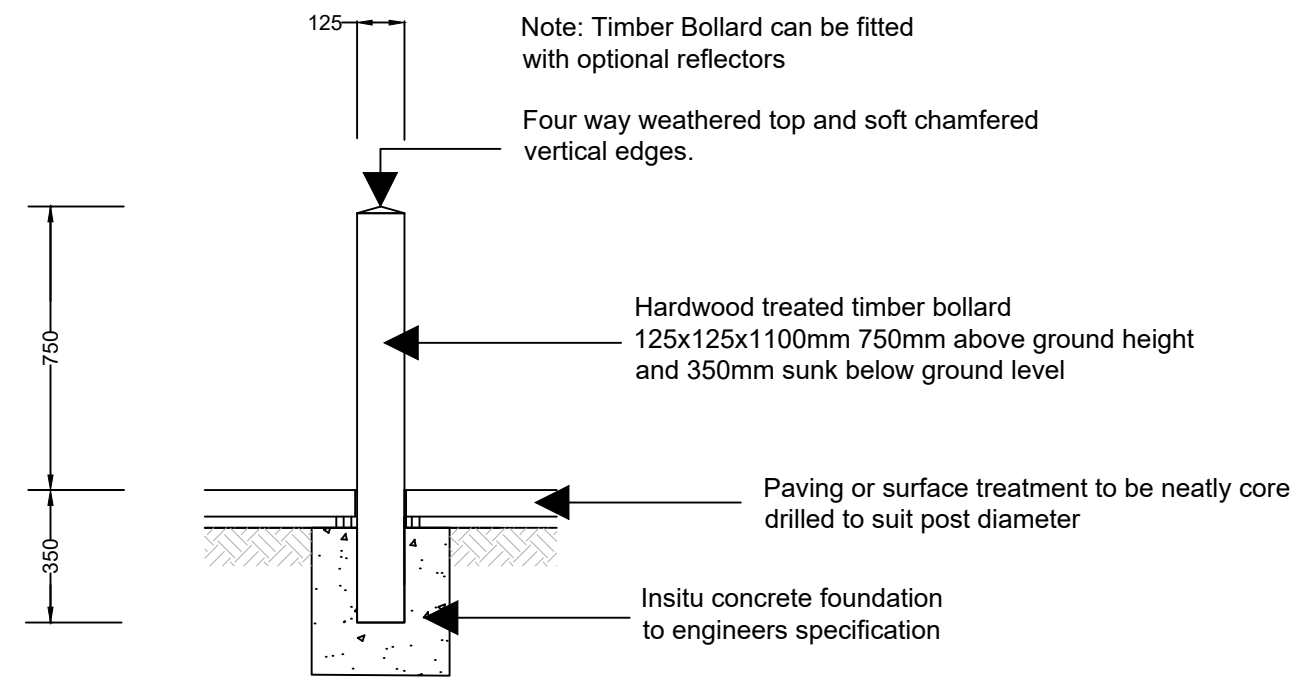

TYPICAL TIMBER BOLLARD ELEVATION

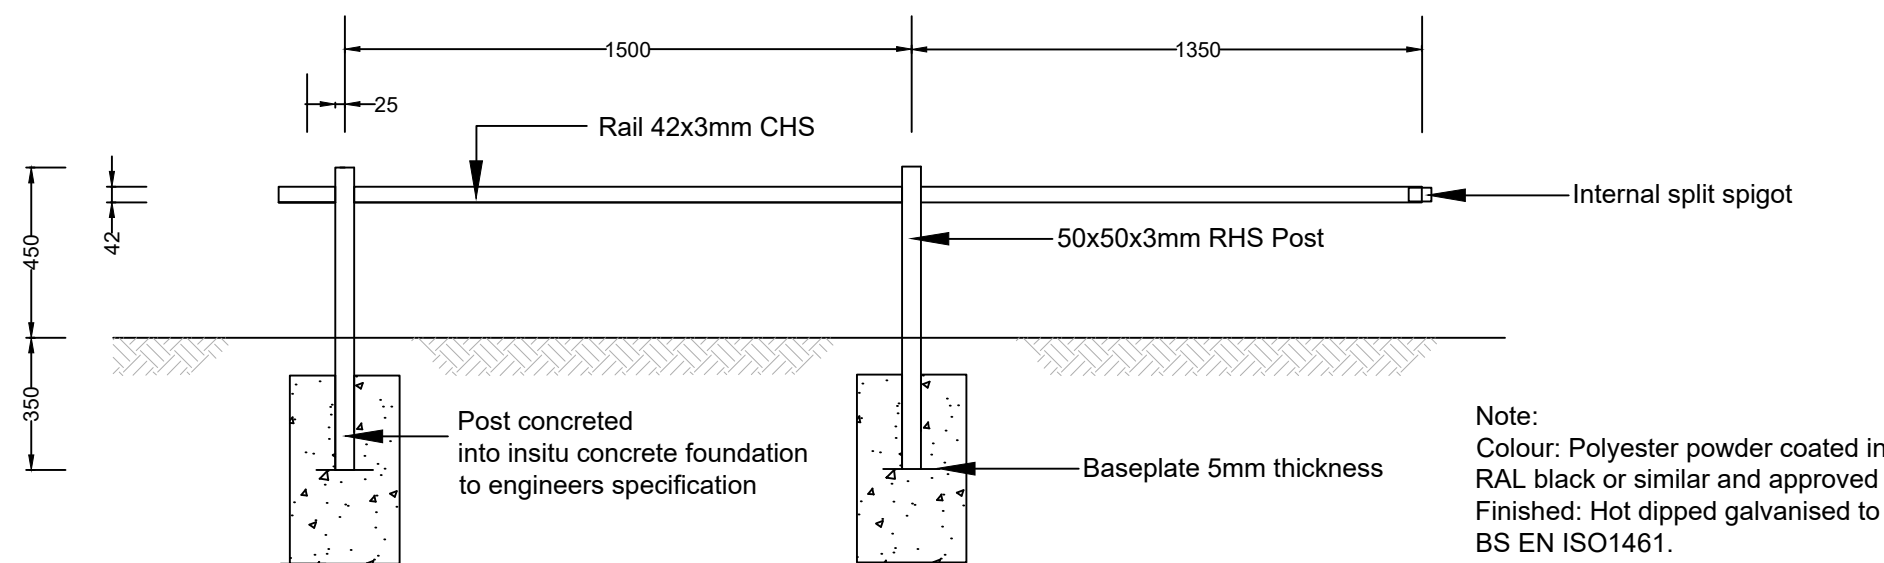


TYPICAL METAL TRIP RAIL FENCE ELEVATION

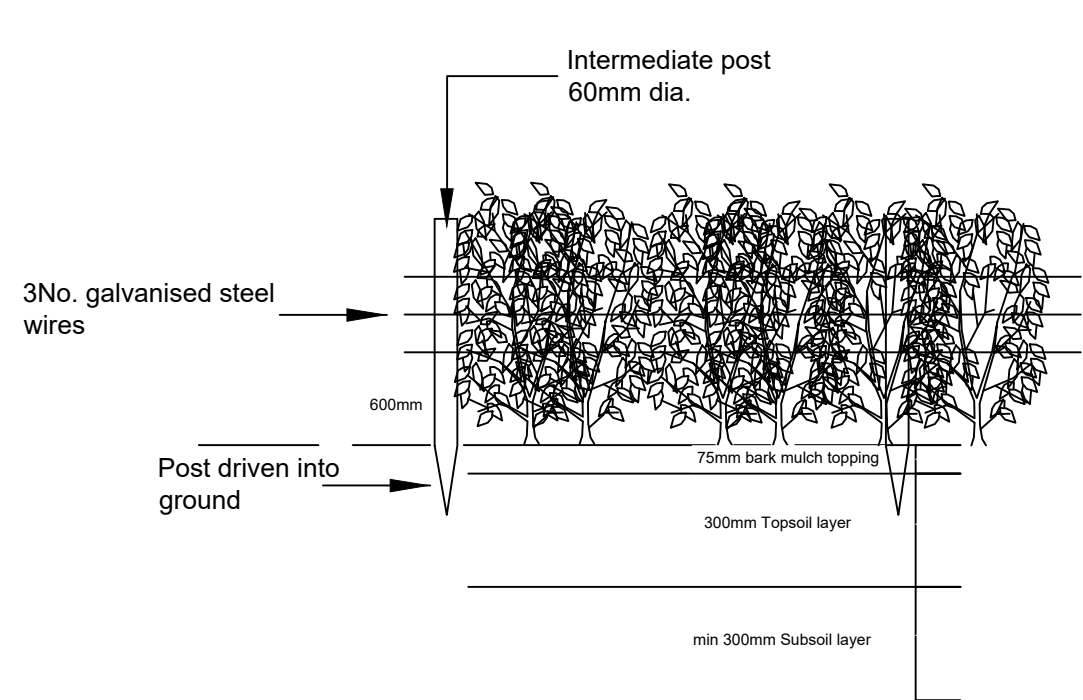


TYPICAL 3 STRAND GALVANISED WIRE AND TANALISED SOFTWOOD TIMBER POST FENCE FOR HEDGES


Note: Hoggin path within a root protection area should be constructed using a no-dig method

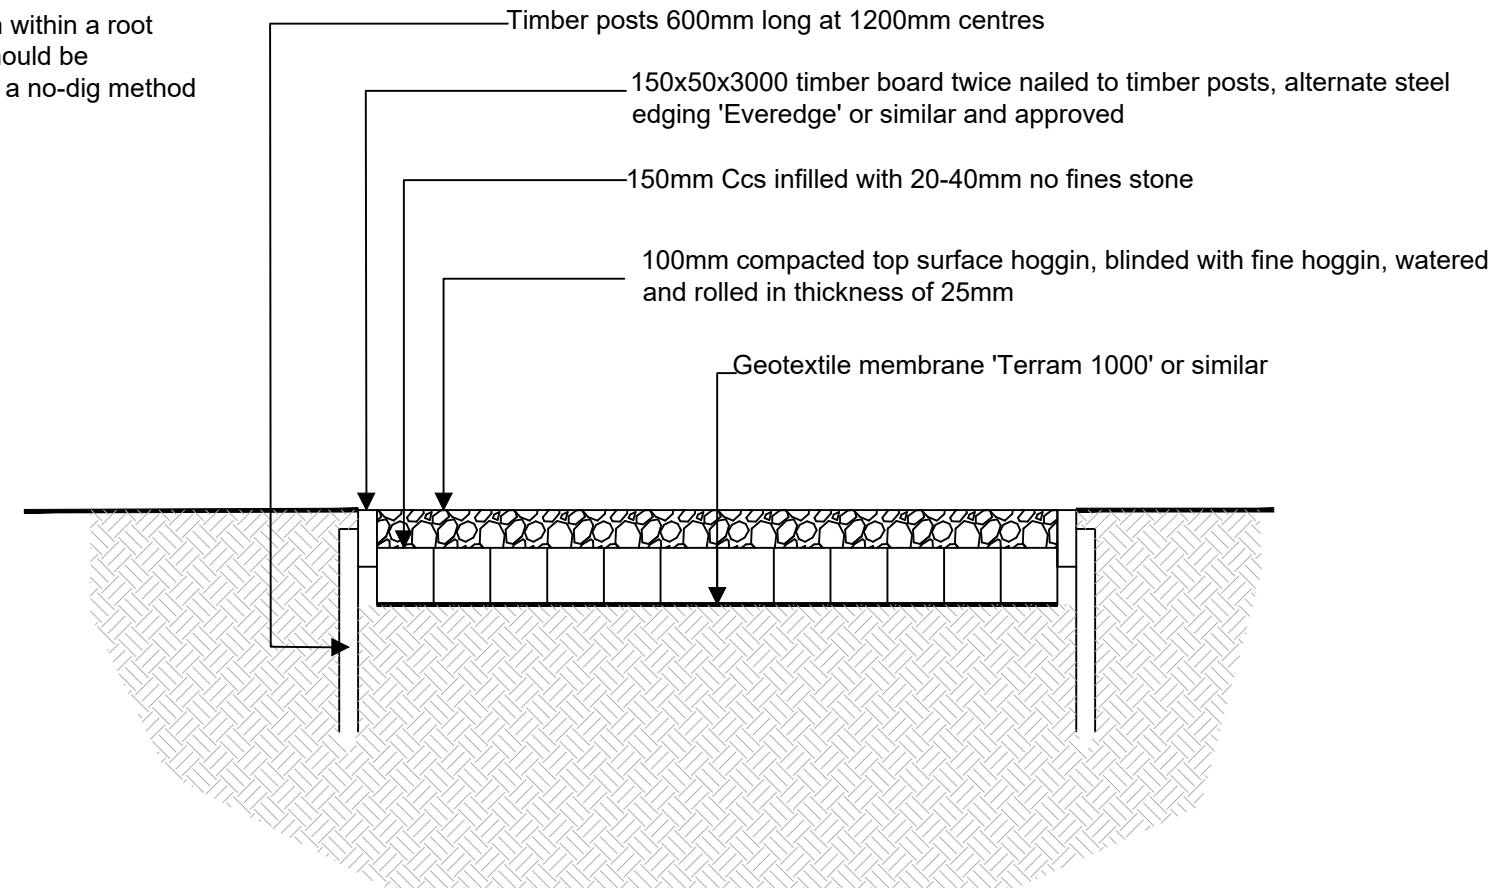

TYPICAL SELF BINDING GRAVEL PATH DETAIL

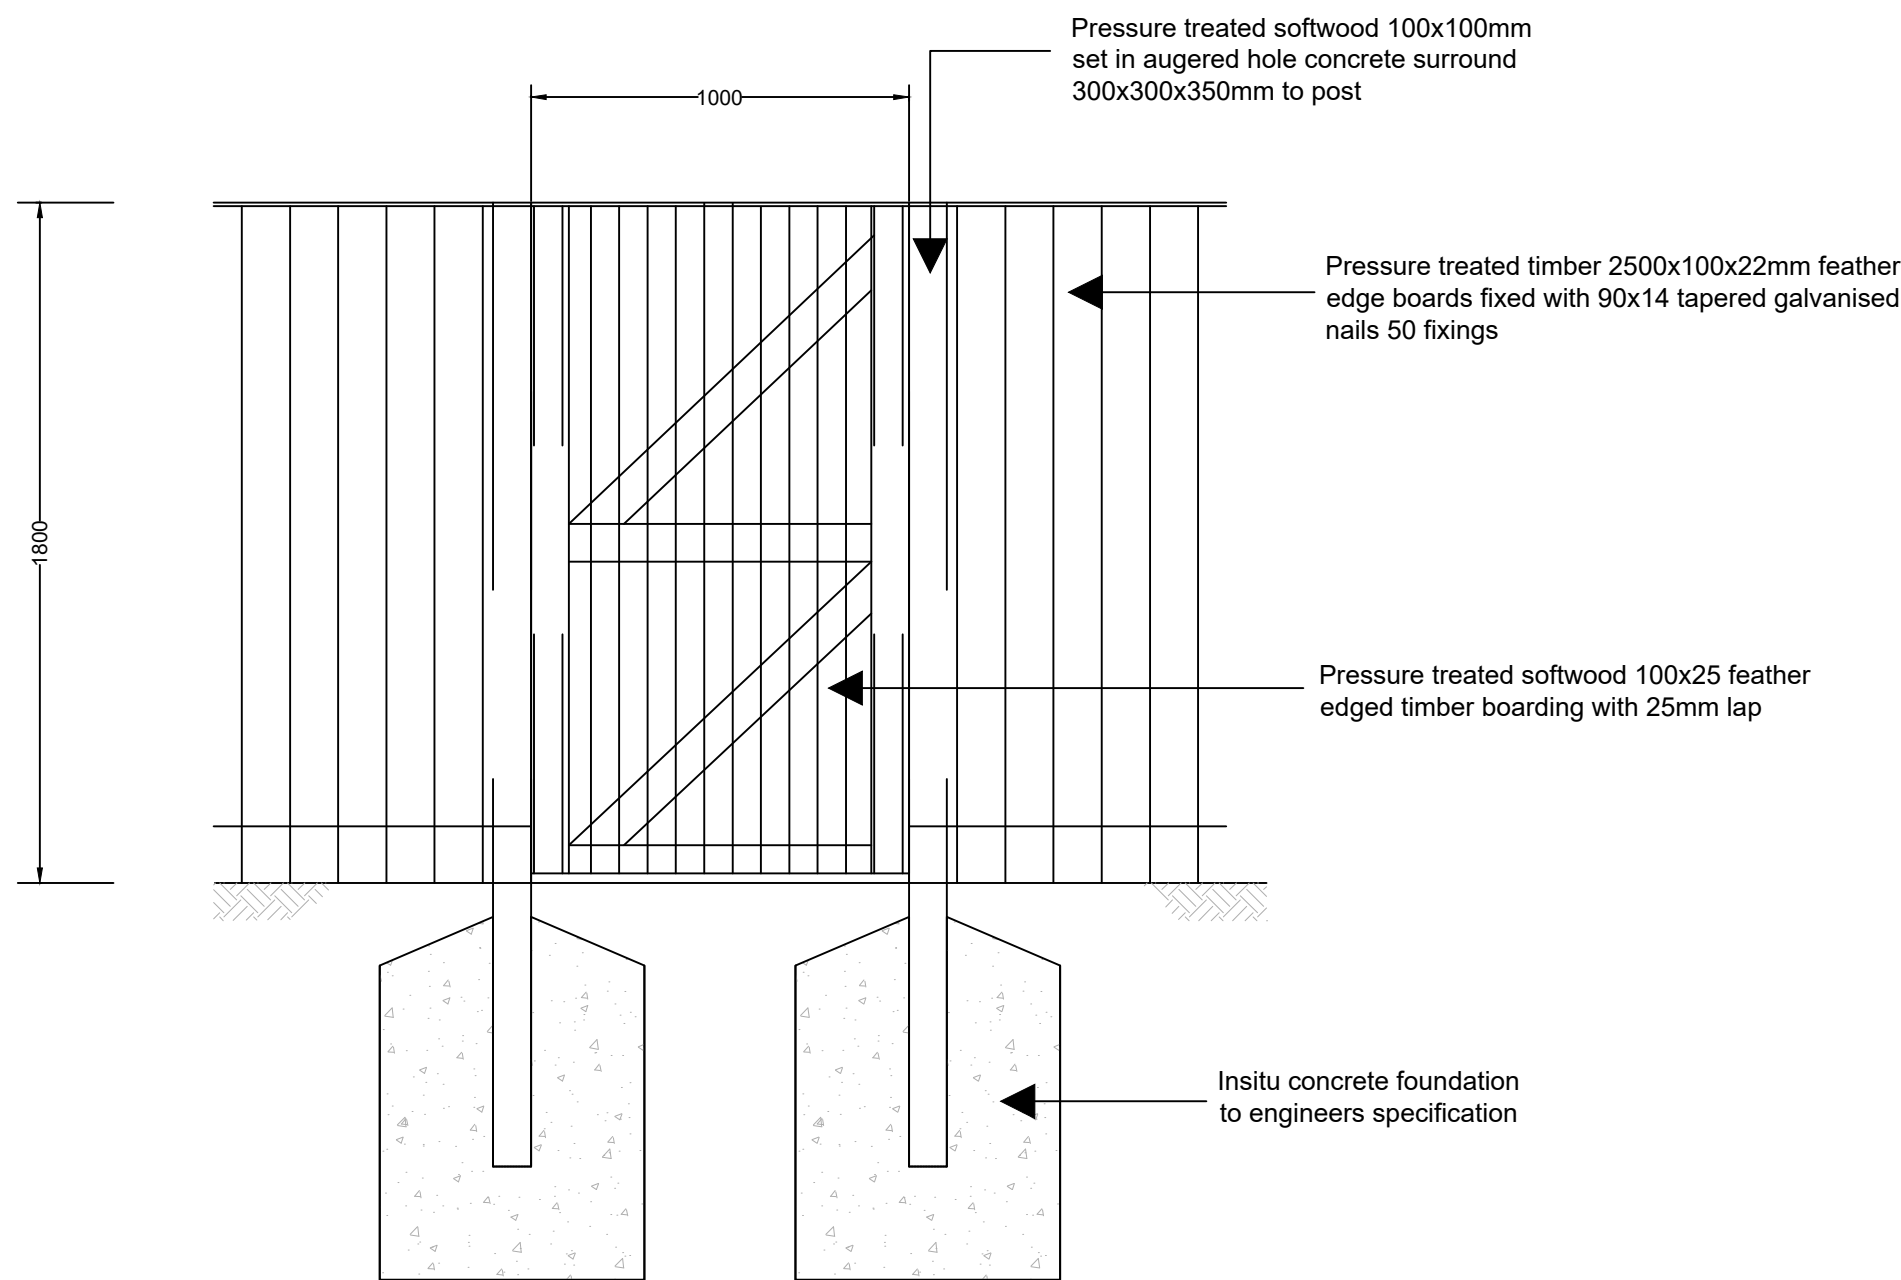


TYPICAL CLOSE BOARD GATE ELEVATION

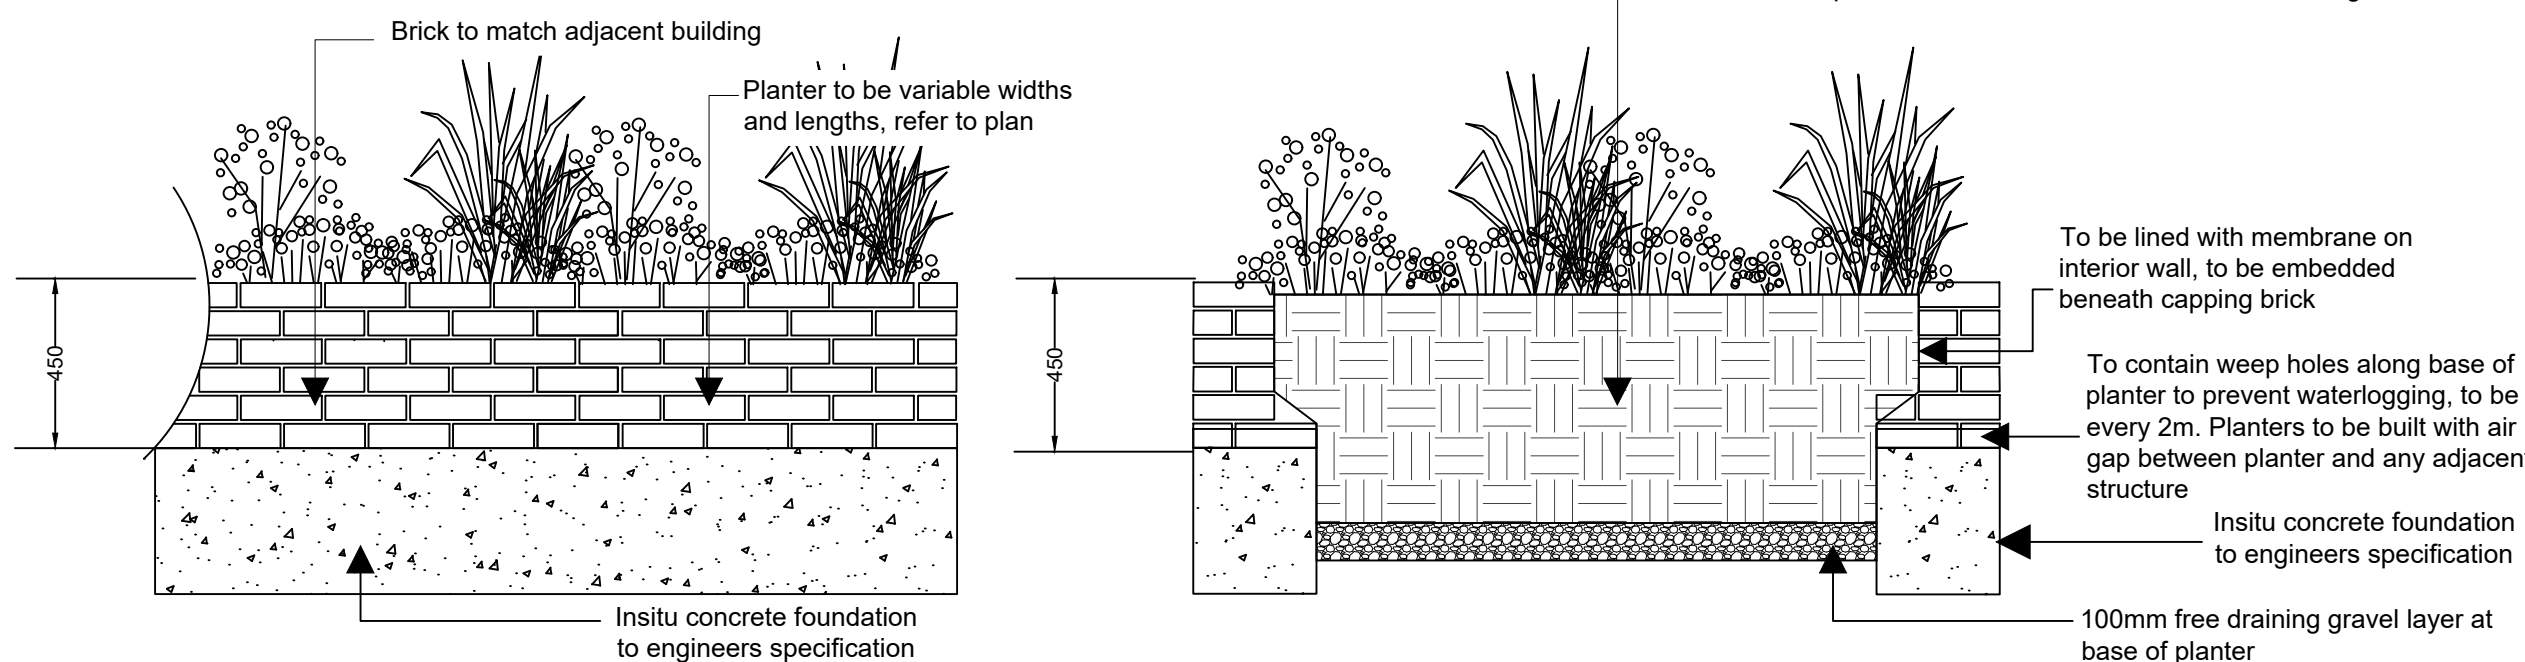

TYPICAL BRICK PLANTER DETAILS

SPECIFICATION
All works generally, to comply with the written Soft Landscape Specification.

NOTES:
DO NOT SCALE FROM DRAWING
NOT FOR CONSTRUCTION, FOR PLANNING PURPOSES ONLY

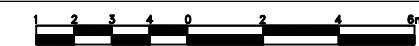

Rev	Date	Details	Drawn
D	06.02.25	Amended to Comments	RH
C	13.12.24	Amended to Comments	RH
B	05.09.24	Amended to Comments	3H
A	17.07.23	Amended to Comments	RH



HEAD OFFICE
Rodbourne Rail Business Centre, Grange Lane,
Malmesbury, SN16 0ES
Tel: 01666 825646

4 & 5 The Old Mill, Fry's Yard, Bridge Street,
Codalming, GU7 1HP
Tel: 01483 425714

Suite 6, Crescent House, Yonge Close,
Eastleigh, SO50 9SX
Tel: 02382 026300

email: mail@acdenv.co.uk
www.acdenvironmental.co.uk

VistryHomes

scheme: Boorley Green Gateway
Winchester Road, Botley

client: Vistry Homes

drawing: Landscape Construction Details

date: May 2022

scale: 1:20@A1

drawing no: VYH23647 14 Sheet 1

drawn: RH checked: DKM

Copyright of ACD Environmental Ltd. All rights described in Chapter IV of the Copyright, Designs and Patents Act 1988 have been generally asserted: 2011. Copyright of this plan remains with ACD until all fees have been paid in full.