




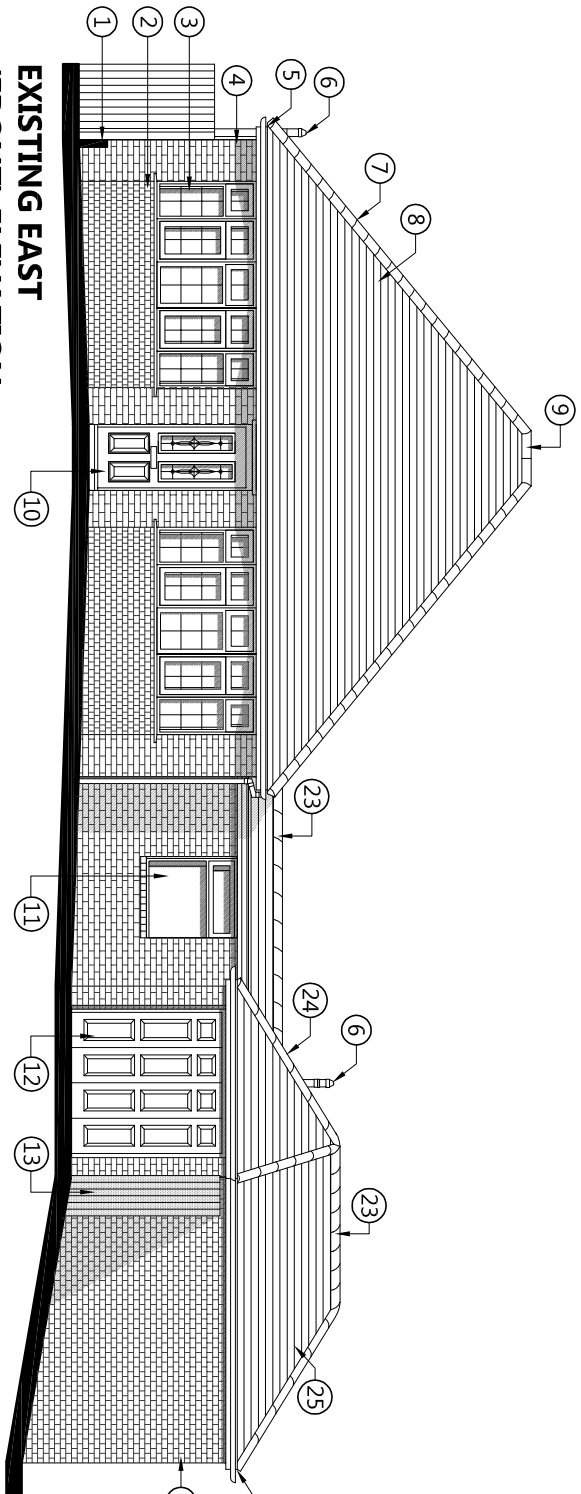


EXISTING EAST
(FRONT) ELEVATION
@ 1:100 SCALE

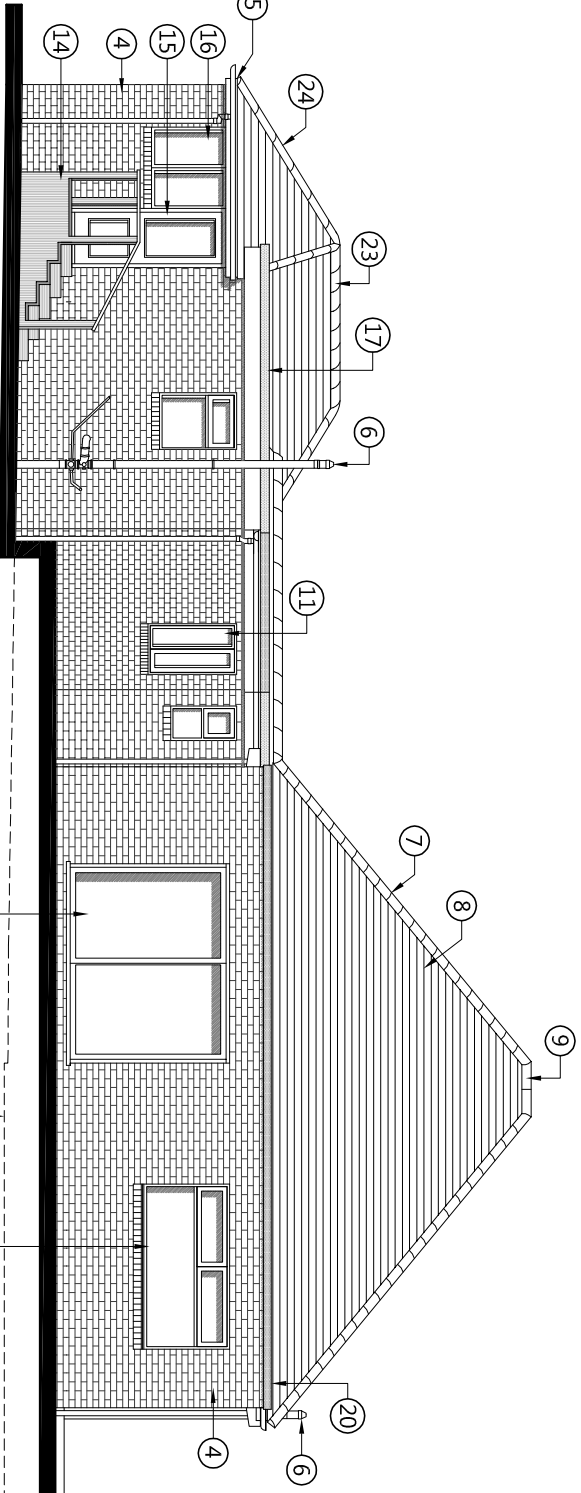


EXISTING WEST
(REAR) ELEVATION
@ 1:100 SCALE

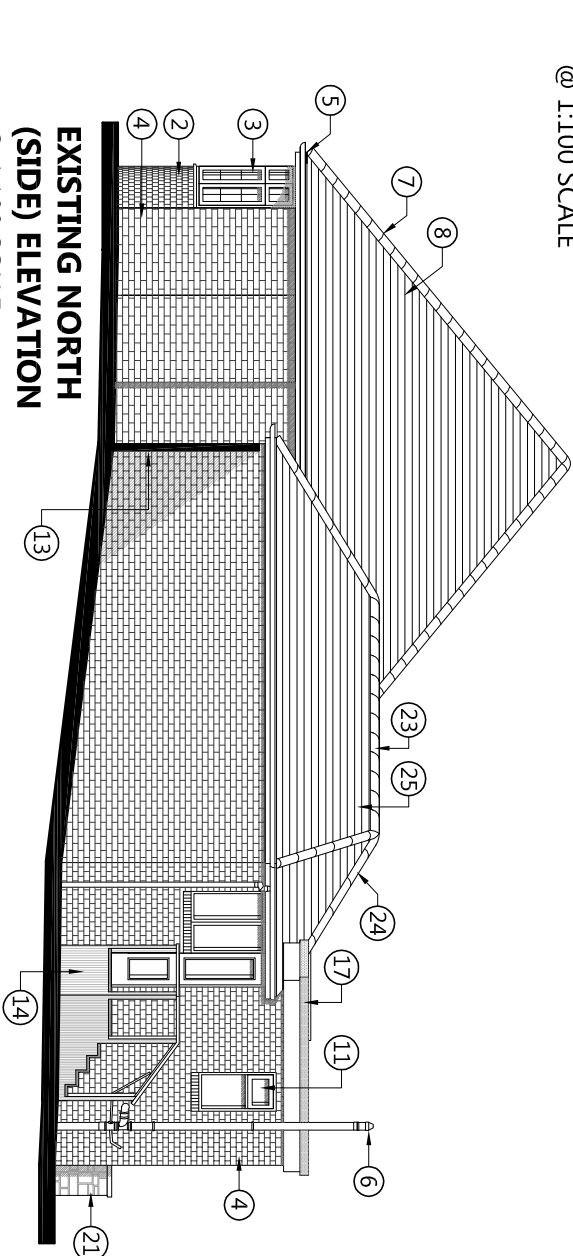

EXISTING NORTH
(SIDE) ELEVATION
@ 1:100 SCALE

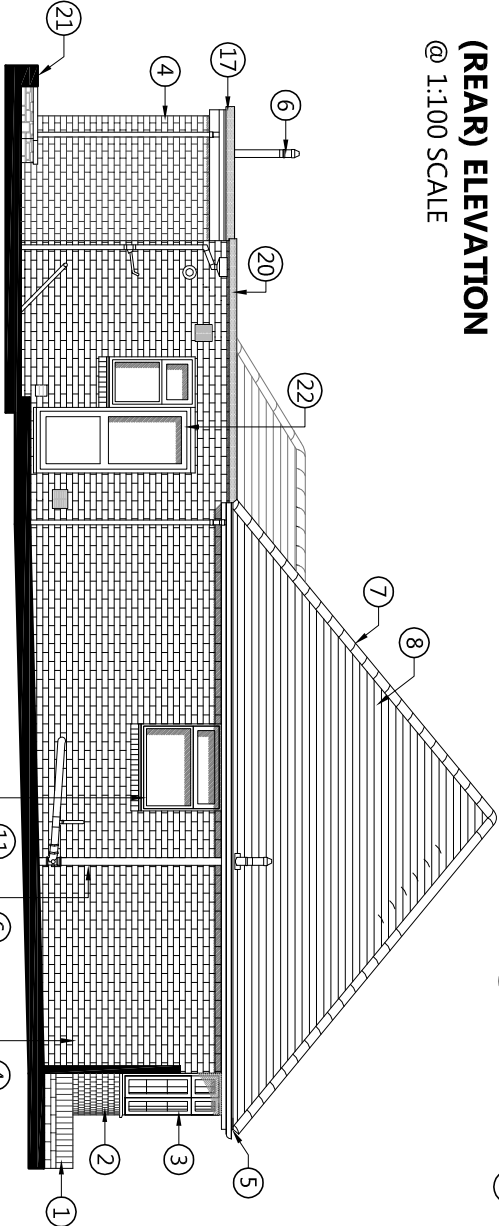

EXISTING SOUTH (SIDE) ELEVATION
@ 1:100 SCALE

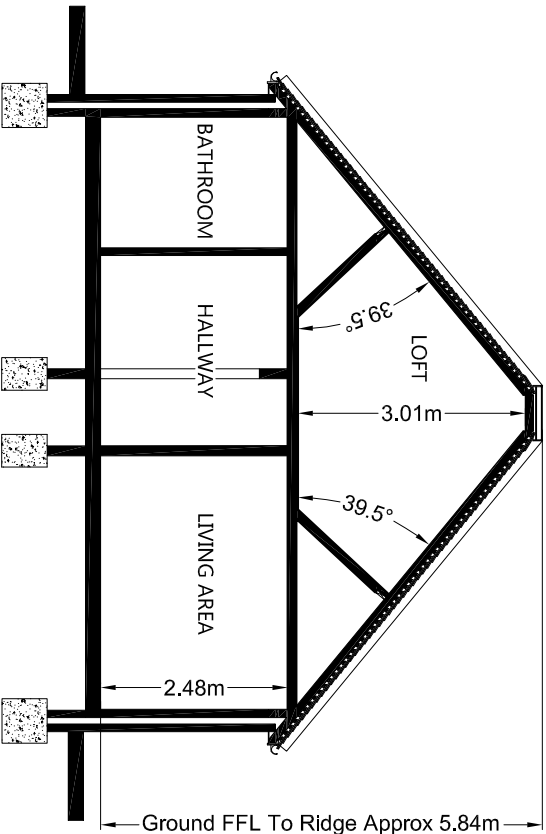

EXISTING SECTION A-A
@ 1:100 SCALE

1	BRICKWORK DWARF WALL	10	BLACK COMPOSITE FRONT DOOR WITH VISION PANELS	18	WHITE POWDER COATING ALUMINIUM SLIDING DOOR
2	CURVED BAY IN RED HEADER BOND BRICKWORK	11	WHITE UPVC WINDOWS	19	DASHED LINE INDICATES LOWER GARDEN LEVEL
3	CURVED WHITE UPVC BAY WINDOW	12	BLACK POWDER COATED ALUMINIUM UP& OVER GARAGE DOOR	20	ROOFING FELT FLAT ROOF WITH BLACK POWDER COATED FASCIA
4	RED STRETCHER BOND BRICKWORK	13	BLACK PAINTED TIMBER BOUNDARY FENCE	21	TERRACE / PARAPET WALL IN FLAGSTONE FINISH
5	WHITE UPVC FASCIAS AND SOFFITS	14	STEPS AND HANDRAIL UP TO GARAGE LEVEL CONSTRUCTED FROM DECKING BOARDS	22	WHITE UPVC HALF GLAZED KITCHEN DOOR
6	SOIL / VENT PIPE	15	WHITE PAINTED TIMBER HALF GLAZED GARAGE DOOR	23	HALF ROUND RED RIDGE TILES
7	HALF ROUND BROWN HIP TILES	16	WHITE PAINTED TIMBER WINDOW	24	HALF ROUND RED HIP TILES
8	BROWN PLAIN TILES ROOF FINISH	17	ROOFING FELT FLAT ROOF WITH WHITE UPVC FASCIA	25	RED / BROWN PLAIN TILES ROOF FINISH
9	HALF ROUND BROWN RIDGE TILES				



CONCEPT 20
ARCHITECTURE

30 Grove Place, Sholing, Southampton, SO19 9QY
TEL: 07588 555392

EMAIL: info@concept20architecture.com

PROJECT: **8 KINGS CLOSE,
CHANDLERS FORD,
SOUTHAMPTON, SO53 2FF**

CLIENT: **Steven King**

TITLE: **EXISTING ELEVATIONS
(PLANNING APPLICATION SUBMISSION)**

REV. DATE **11-3-25**

1:100 @ A3 0 5000mm

PURPOSE OF ISSUE:
☐ Information ☒ approval ☐ tender

THIS DRAWING IS COPYRIGHT AND REMAINS THE PROPERTY OF CONCEPT 20 ARCHITECTURE LTD. THIS DRAWING IS NOT BE USED IN CONJUNCTION WITH OTHER PRODUCTS OR ALTERED WITHOUT WRITTEN CONSENT FROM CONCEPT 20 ARCHITECTURE LTD.

SCALE **1:100** PLOTTED **11-3-25**

DWG. NO.

24-001-03