



HEIGHT ABOVE GROUND – 2300mm

HEIGHT ABOVE GROUND – 2300mm

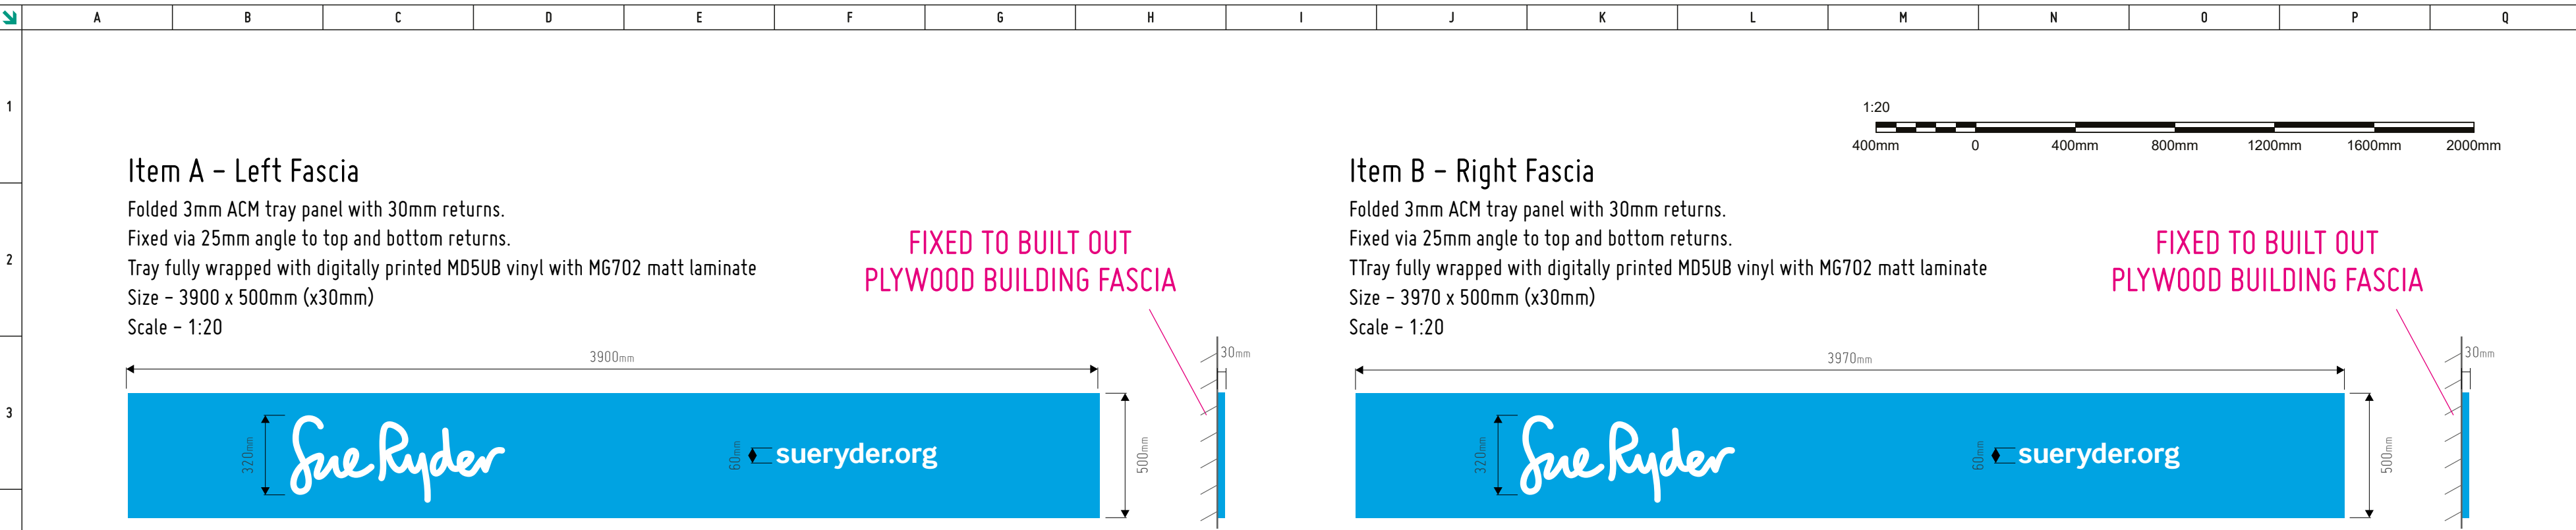

SECTION
1:2

OLD FASCIA AND SURROUNDING FRAME REMOVED,
BUILDING PLY FASCIA MADE GOOD AS REQUIRED

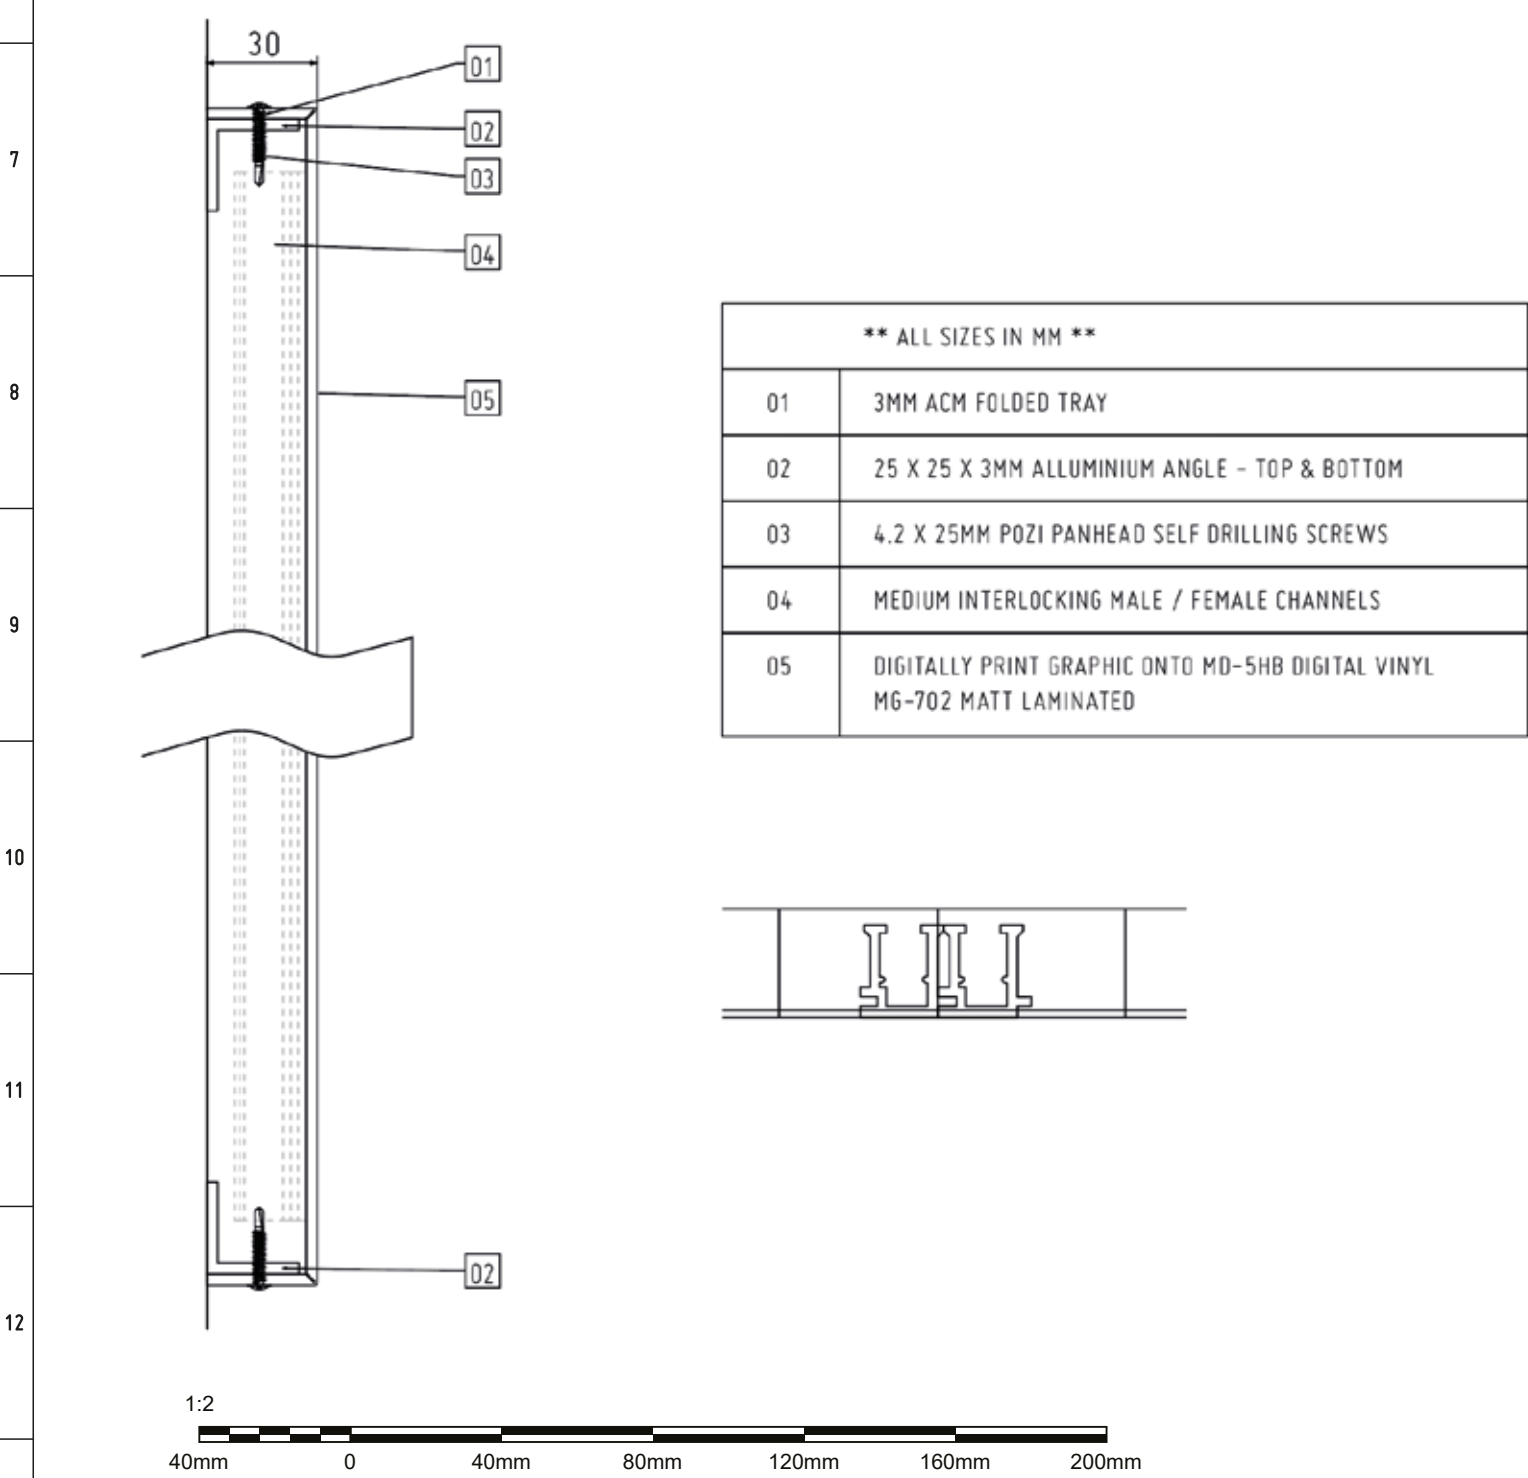

SIGNAGE IS NON-ILLUMINATED

SWATCHES

PANTONE 299c

PURE WHITE

REV.	DATE	DESCRIPTION
01	18/02/25	Initial Fascia Drawing
02	25/02/25	Elevation Drawn
03	03/03/25	Existing Elevations Added

COLOUR SPECIFICATION

PAGE 1 OF 2PAGE SIZE – A2

JOB NUMBER	XJ92765	SCALE	1:20		
PM	TB	DRAWN BY	FWC	CHECKED BY	XX
CLIENT Sue Ryder					
SITE		39 High St, West End, Southampton SO30 3AA			
FILE NAME -					



ASSTRA
GROUP

© ALL RIGHTS RESERVED. INCLUDING THE RIGHT TO REPRODUCE IN WHOLE OR IN PART WITHOUT THE CONSENT OF ASSTRA GROUP LTD.
THIS DOCUMENT IS FOR YOUR SUPPORT ONLY AND NOT TO BE USED AS AN EXACT DESIGN REFERENCE.

DOCUMENT UNCONTROLLED WHEN PRINTED

DO NOT SCALE FROM THIS DRAWING ALL DIMENSIONS TO BE CHECKED PRIOR TO MANUFACTURE