




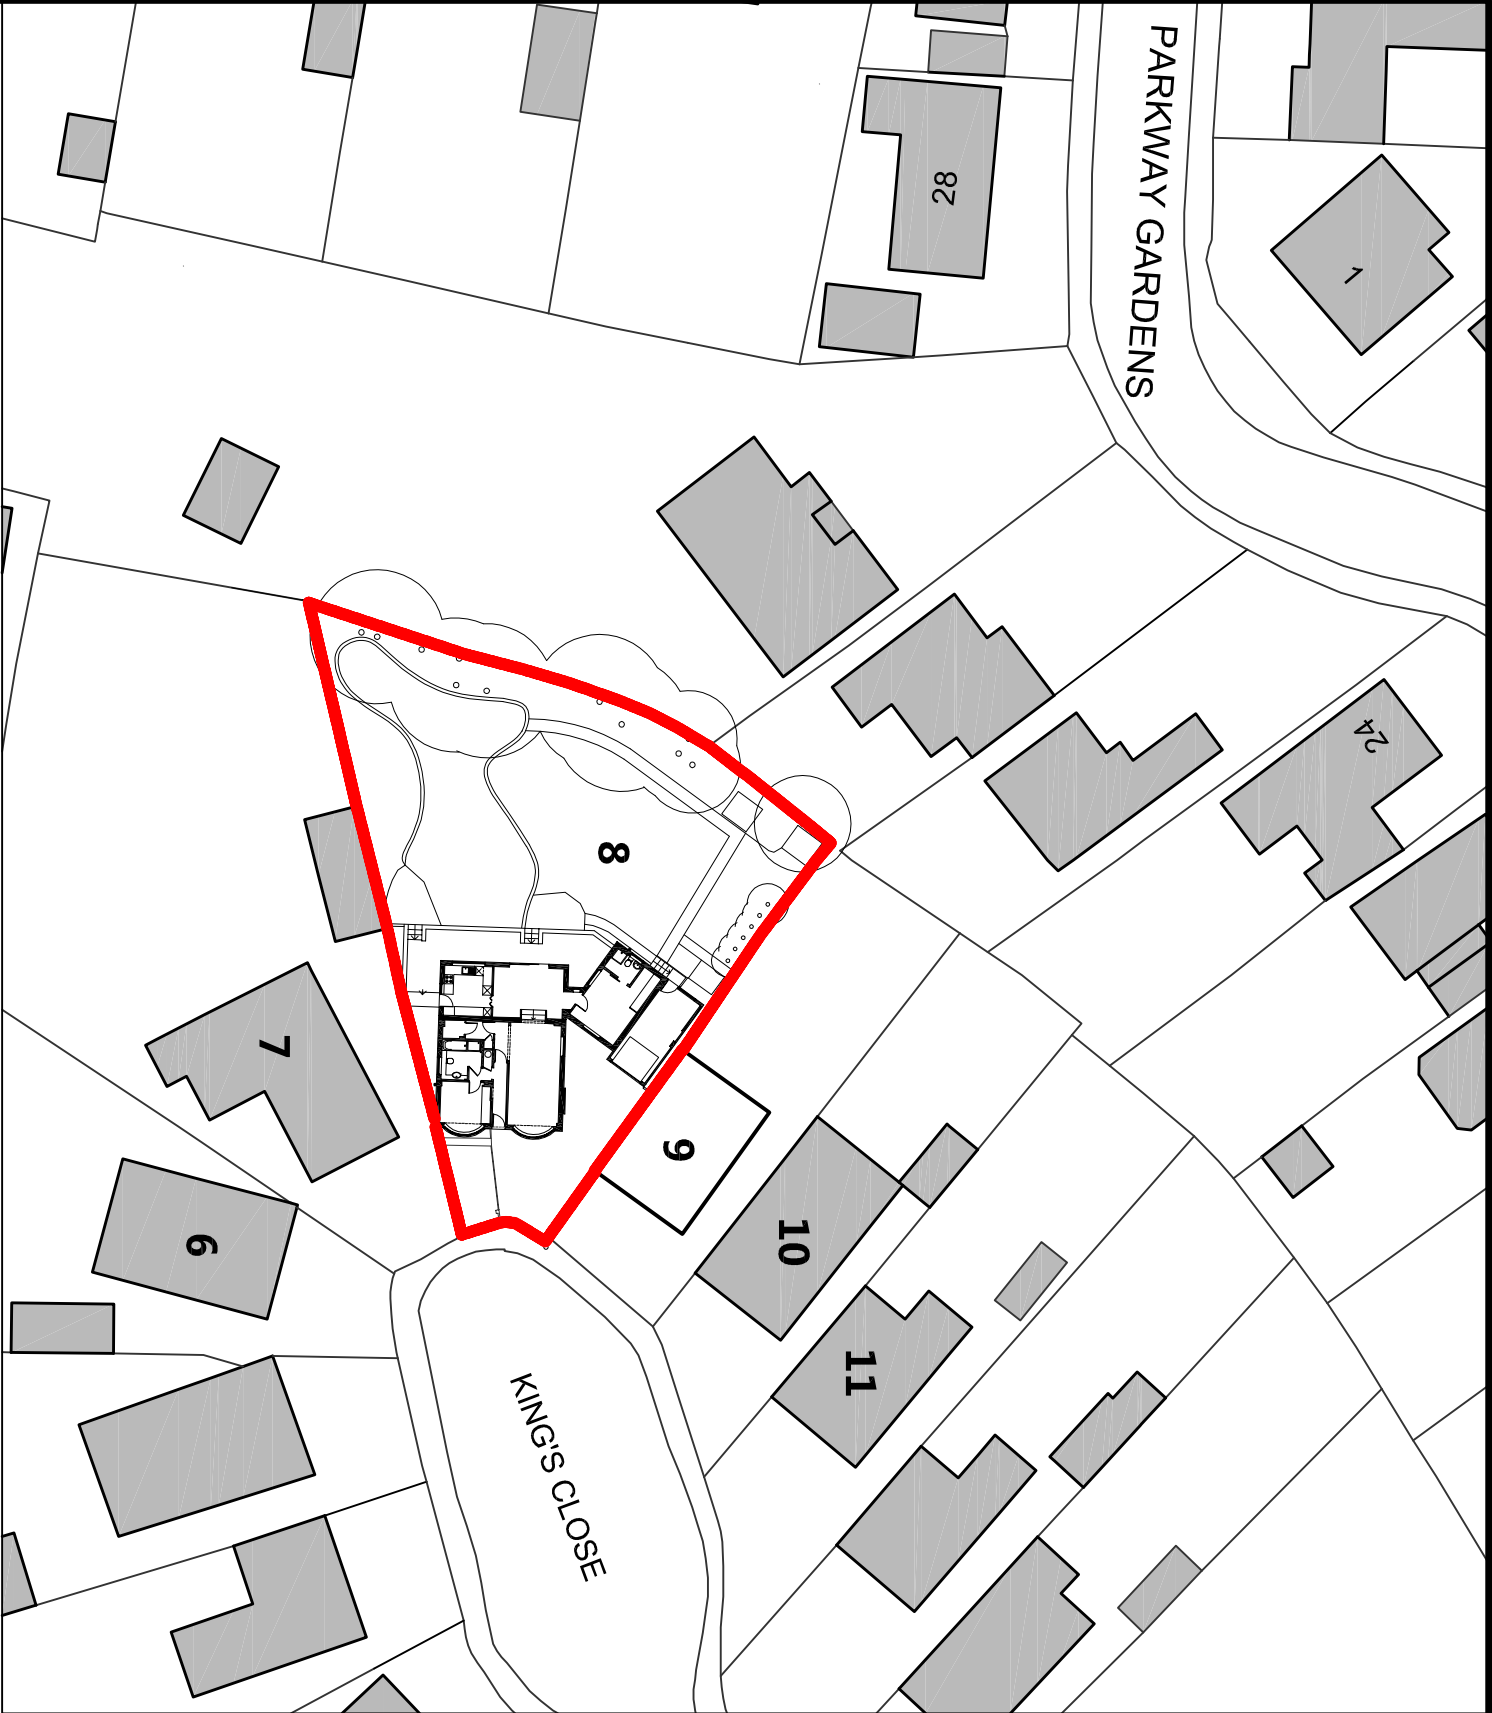


Ordnance Survey, (c) Crown Copyright 2024.
All rights reserved. Licence number 100022432

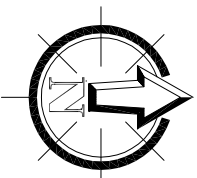


BLOCK PLAN @ 1:500

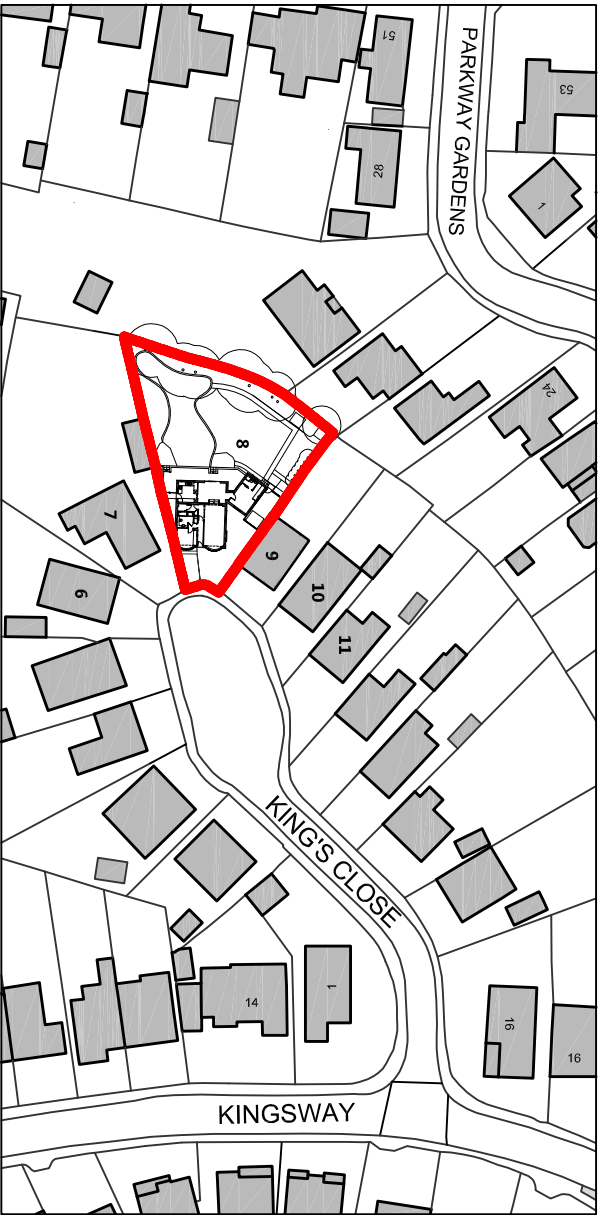

Ordnance Survey, (c) Crown Copyright 2024.
All rights reserved. Licence number 100022432

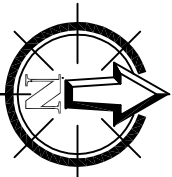

LOCATION PLAN
@ 1:1250

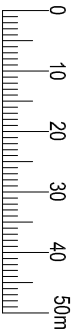

30 Grove Place, Shirley, Southampton, SO19 9QY
TEL: 07588 555392
EMAIL: info@concept20architecture.com

PROJECT:

**8 KINGS CLOSE,
CHANDLERS FORD,
SOUTHAMPTON, SO53 2FF**

CLIENT:

Steven King

PURPOSE OF ISSUE:
☒ Information ☐ approval ☐ tender

TITLE:

**BLOCK / LOCATION PLAN
(PLANNING APPLICATION SUBMISSION)**



SCALE 1:500 @ A3

REV. B DATE 14-3-25

SCALE AS SHOWN PLOTTED 14-3-25

DWG. NO.

24-001-01REVB