




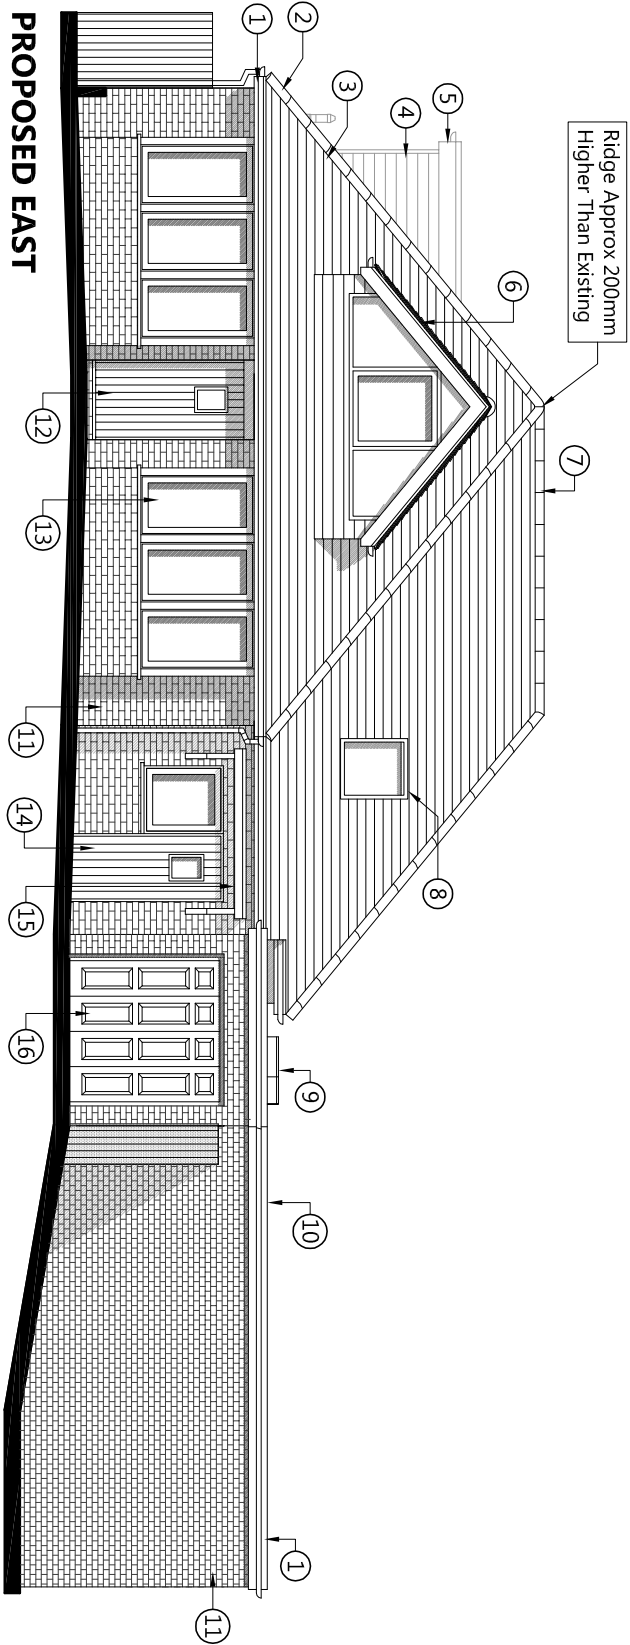


**PROPOSED EAST
(FRONT) ELEVATION**
@ 1:100 SCALE

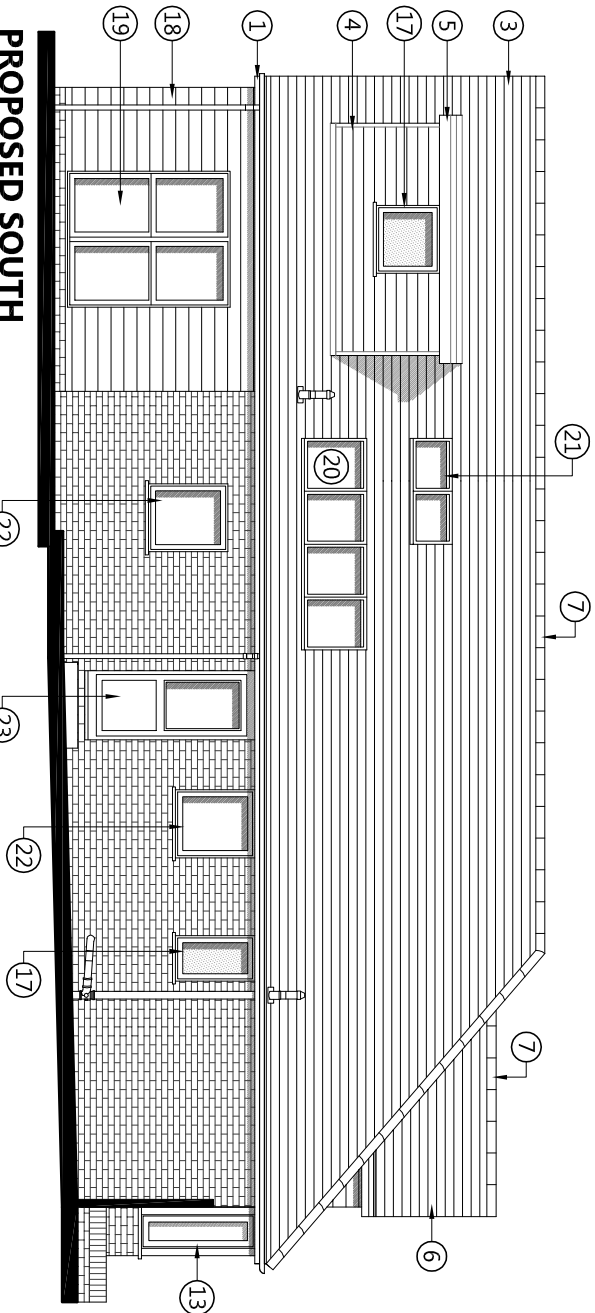

**PROPOSED SOUTH
(SIDE) ELEVATION**
@ 1:100 SCALE

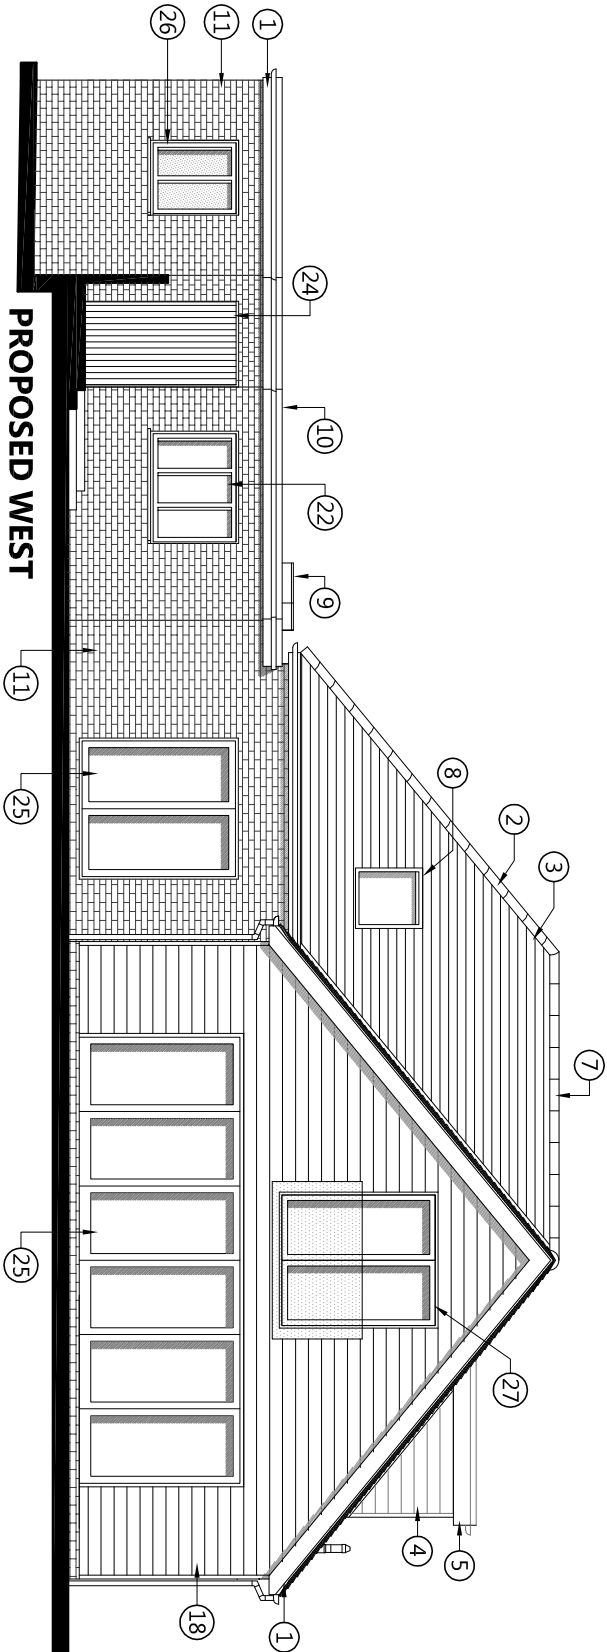

**PROPOSED WEST
(REAR) ELEVATION**
@ 1:100 SCALE

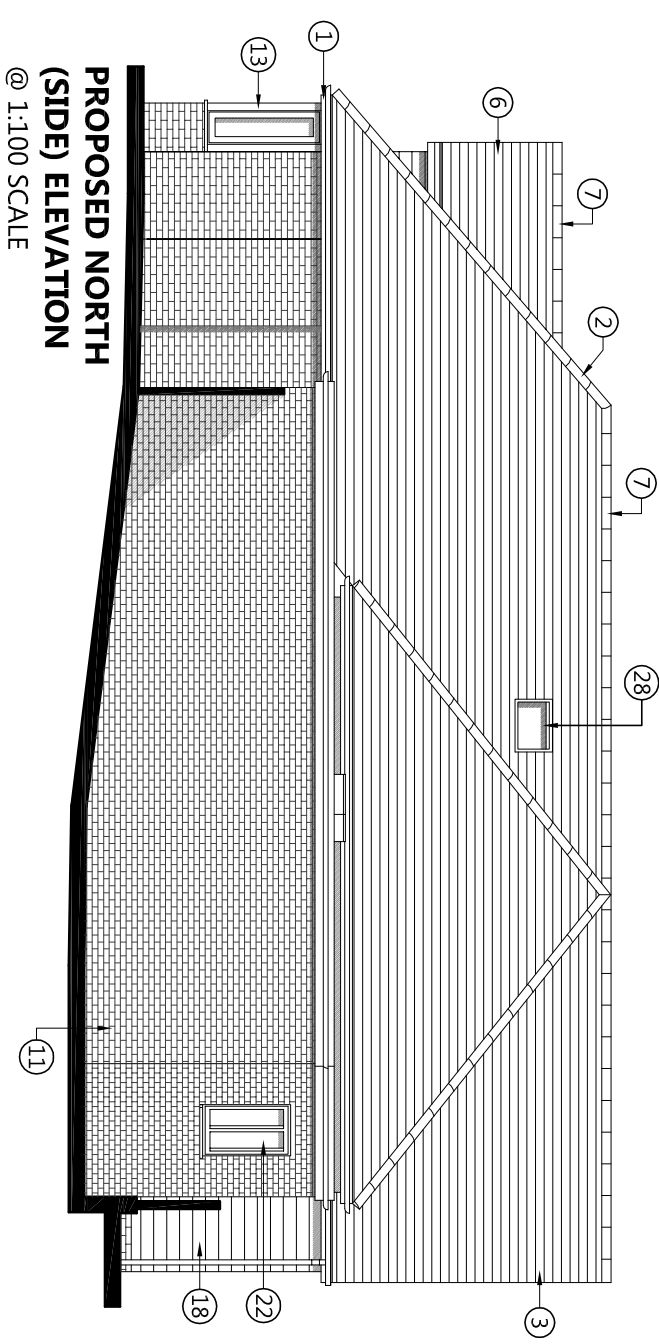

**PROPOSED NORTH
(SIDE) ELEVATION**
@ 1:100 SCALE

- | | | |
|---|---|---|
| 1 GREY POWDER COATED FASCIAS / SOFFITS | 10 EDPM FLAT ROOF FINISH | 20 4 PANE HIGH LEVEL ROOF WINDOW OVER KITCHEN (BOTTOM OF GLAZING APPROX 3.1M ABOVE FFL) |
| 2 HALF ROUND BROWN HIP TILES | 11 NEW STRETCHER BOND BRICKWORK TO MATCH EXISTING BRICKWORK | 21 2 PANE HIGH LEVEL ROOF WINDOW OVER BATHROOM (BOTTOM OF GLAZING APPROX 2.1M ABOVE FFL) |
| 3 EXISTING BROWN PLAIN TILES REUSED OR NEW PLAIN TILES TO MATCH EXISTING | 12 NEW WIDENED COMPOSITE FRONT DOOR IN BLUE / GREY | 22 POWDER COATED GREY ALUMINIUM WINDOWS |
| 4 DORMER CHEEKS FINISHED IN PLAIN TILES TO MATCH MAIN ROOF | 13 NEW POWDER COATED GREY ALUMINIUM LOAD BEARING BAY WINDOWS | 23 POWDER COATED GREY ALUMINIUM HALF GLAZED UTILITY DOOR |
| 5 GREY POWDER COATED FASCIAS / SOFFITS TO DORMER AND EDPM FINISH TO FLAT ROOF | 14 COMPOSITE ANNEXE DOOR IN BLUE / GREY WITH POWDER COATED GREY ALUMINIUM SIDE WINDOW | 24 TIMBER OR COMPOSITE SECURE GARAGE DOOR (NO GLAZING) |
| 6 TILES REUSED OR NEW PLAIN TILES TO MATCH EXISTING FRONT AND CHEEKS OF DORMER FINISHED IN PLAIN TILES TO MATCH MAIN ROOF | 15 FLAT ROOF PORCH | 25 POWDER COATED GREY ALUMINIUM DOORS |
| 7 DORMER ROOF FINISHED WITH EXISTING GREY PLAIN TILES TO MATCH MAIN ROOF | 16 EXISTING GARAGE DOOR | 26 POWDER COATED GREY ALUMINIUM WINDOW TO GARAGE TO HAVE OBSCURED GLAZING |
| 8 HALF ROUND BROWN RIDGE TILES | 17 POWDER COATED GREY ALUMINIUM OBSCURED WINDOW | 27 POWDER COATED GREY ALUMINIUM FULLY GLAZED INWARD OPENING DOOR & FULL HEIGHT GLAZED SIDE PANEL TO JULIET BALCONY GUARDING TO BE TOUGHENED GLASS |
| 9 VELUX ROOF WINDOW PROVIDING MEANS OF ESCAPE TO BEDROOM 3 | 18 HORIZONTAL CEDRAL CLADDING IN BLUE GREY C10 COLOUR | 28 HIGH LEVEL ROOF WINDOW OVER LANDING (BOTTOM OF GLAZING APPROX 2.5M ABOVE FFL) |
| 9 FLAT ROOF WINDOW OVER BATHROOM | 19 POWDER COATED GREY ALUMINIUM FULL HEIGHT WINDOW TO DINING AREA | |



**CONCEPT 20
ARCHITECTURE**

30 Grove Place, Sholing, Southampton, SO19 9QY

TEL: 07588 555392

EMAIL: info@concept20architecture.com


PROJECT:

**8 KINGS CLOSE, CHANDLERS FORD
SOUTHAMPTON, SO53 2FF**


CLIENT: **Steven King**



Information

 

approval

 

tender

THIS DRAWING IS COPYRIGHT AND REMAINS THE PROPERTY OF CONCEPT 20 ARCHITECTURE LTD. THIS DRAWING IS NOT TO BE USED IN CONJUNCTION WITH OTHER PROJECTS OR ALTERED WITHOUT WRITTEN CONSENT FROM CONCEPT 20 ARCHITECTURE LTD.

1:100
@ A3
0 5000mm

SCALE **1:100**

REV. **F**

DATE **14-3-25**

DWG. NO.

24-001-13REV F

**PROPOSED ELEVATIONS
(PLANNING APPLICATION SUBMISSION)**