

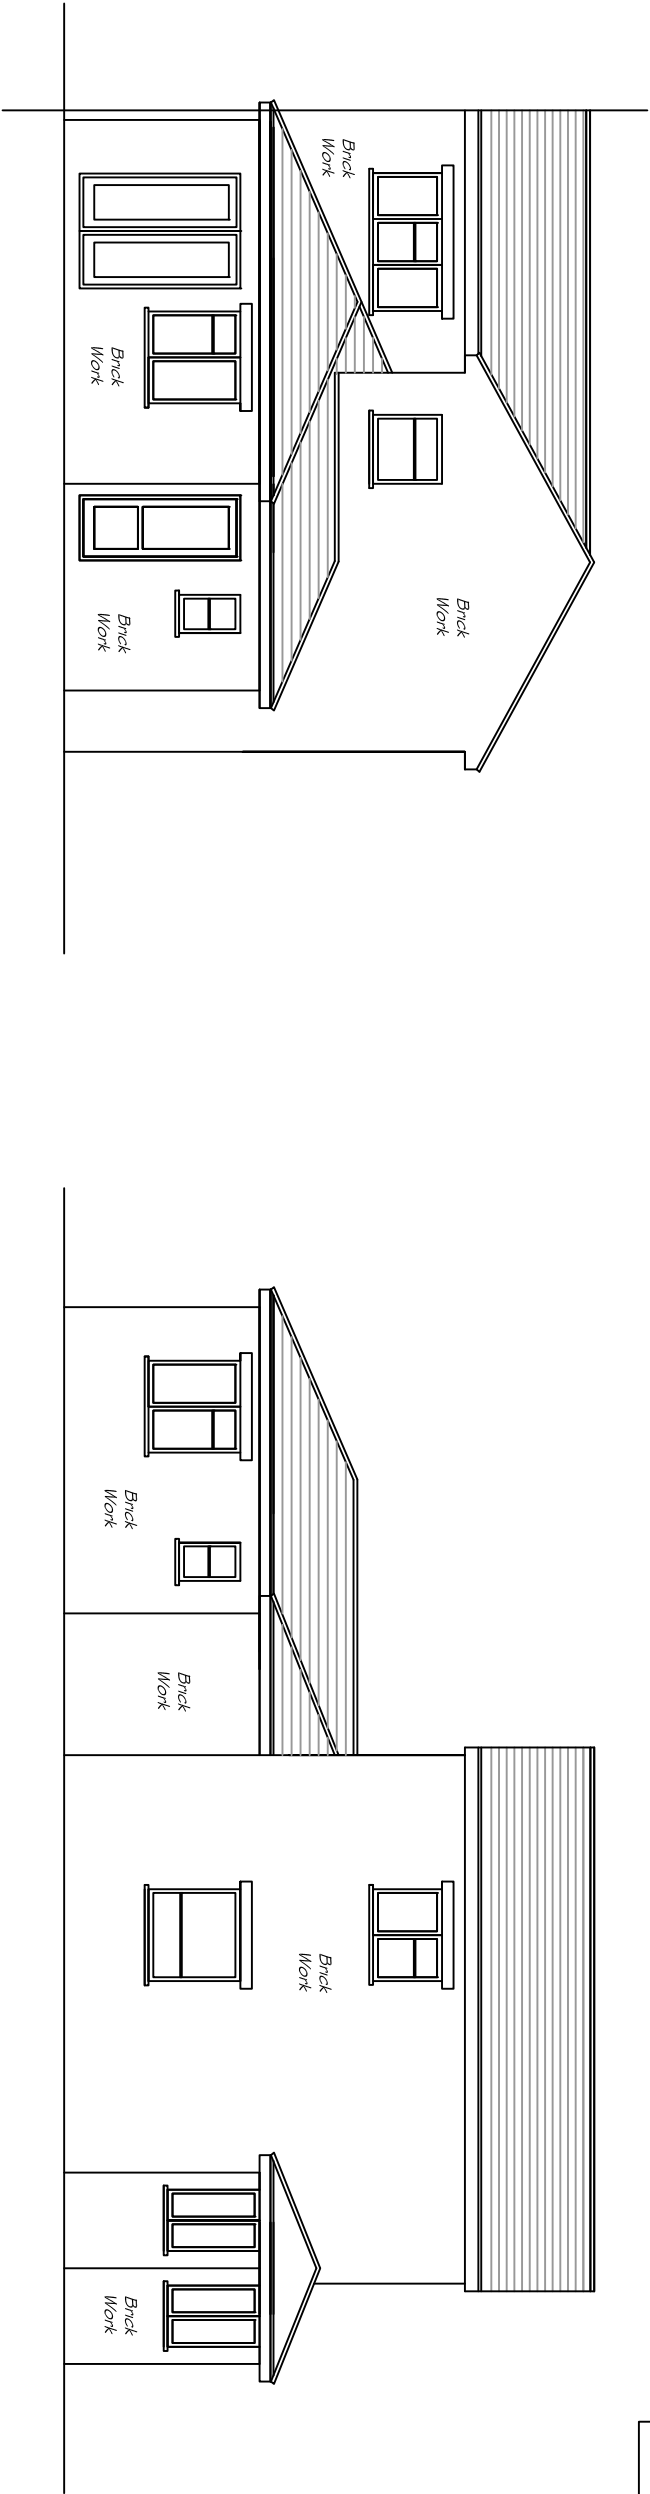


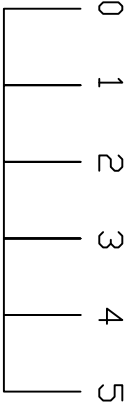

PROPOSED REAR
ELEVATION.

PROPOSED
SIDE ELEVATION.

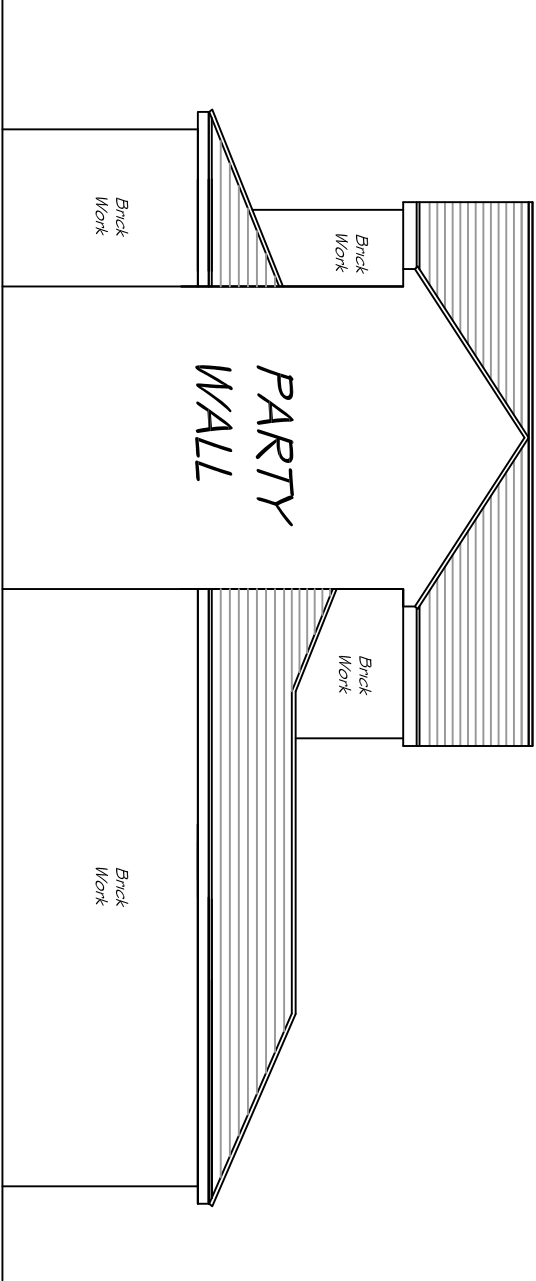

PROPOSED
SIDE ELEVATION.

All dimensions & details shown on this drawing to be checked on site by the contractor before fabrication & erection. Fixed dimensions with tolerance are given in millimetres. All dimensions are to be taken to the face of the work unless otherwise stated. The contractor is responsible for the construction in accordance with proper regulations which are appropriate for the circumstances in Building Regulations, British & EU Standards, NBS Standards, BS Standards of application and Manufacturers recommendations.

These drawings to be used in conjunction with the approved Building Notice for this project. Separate A4 sheets & product information.

Project Name/Address 161 TWYFORD ROAD, EASTLEIGH

Clients name JAINI

Drawing title PROPOSED LAYOUTS

Drawing Scale	Drawing No	Date
1:100	004A	24/2/2025