



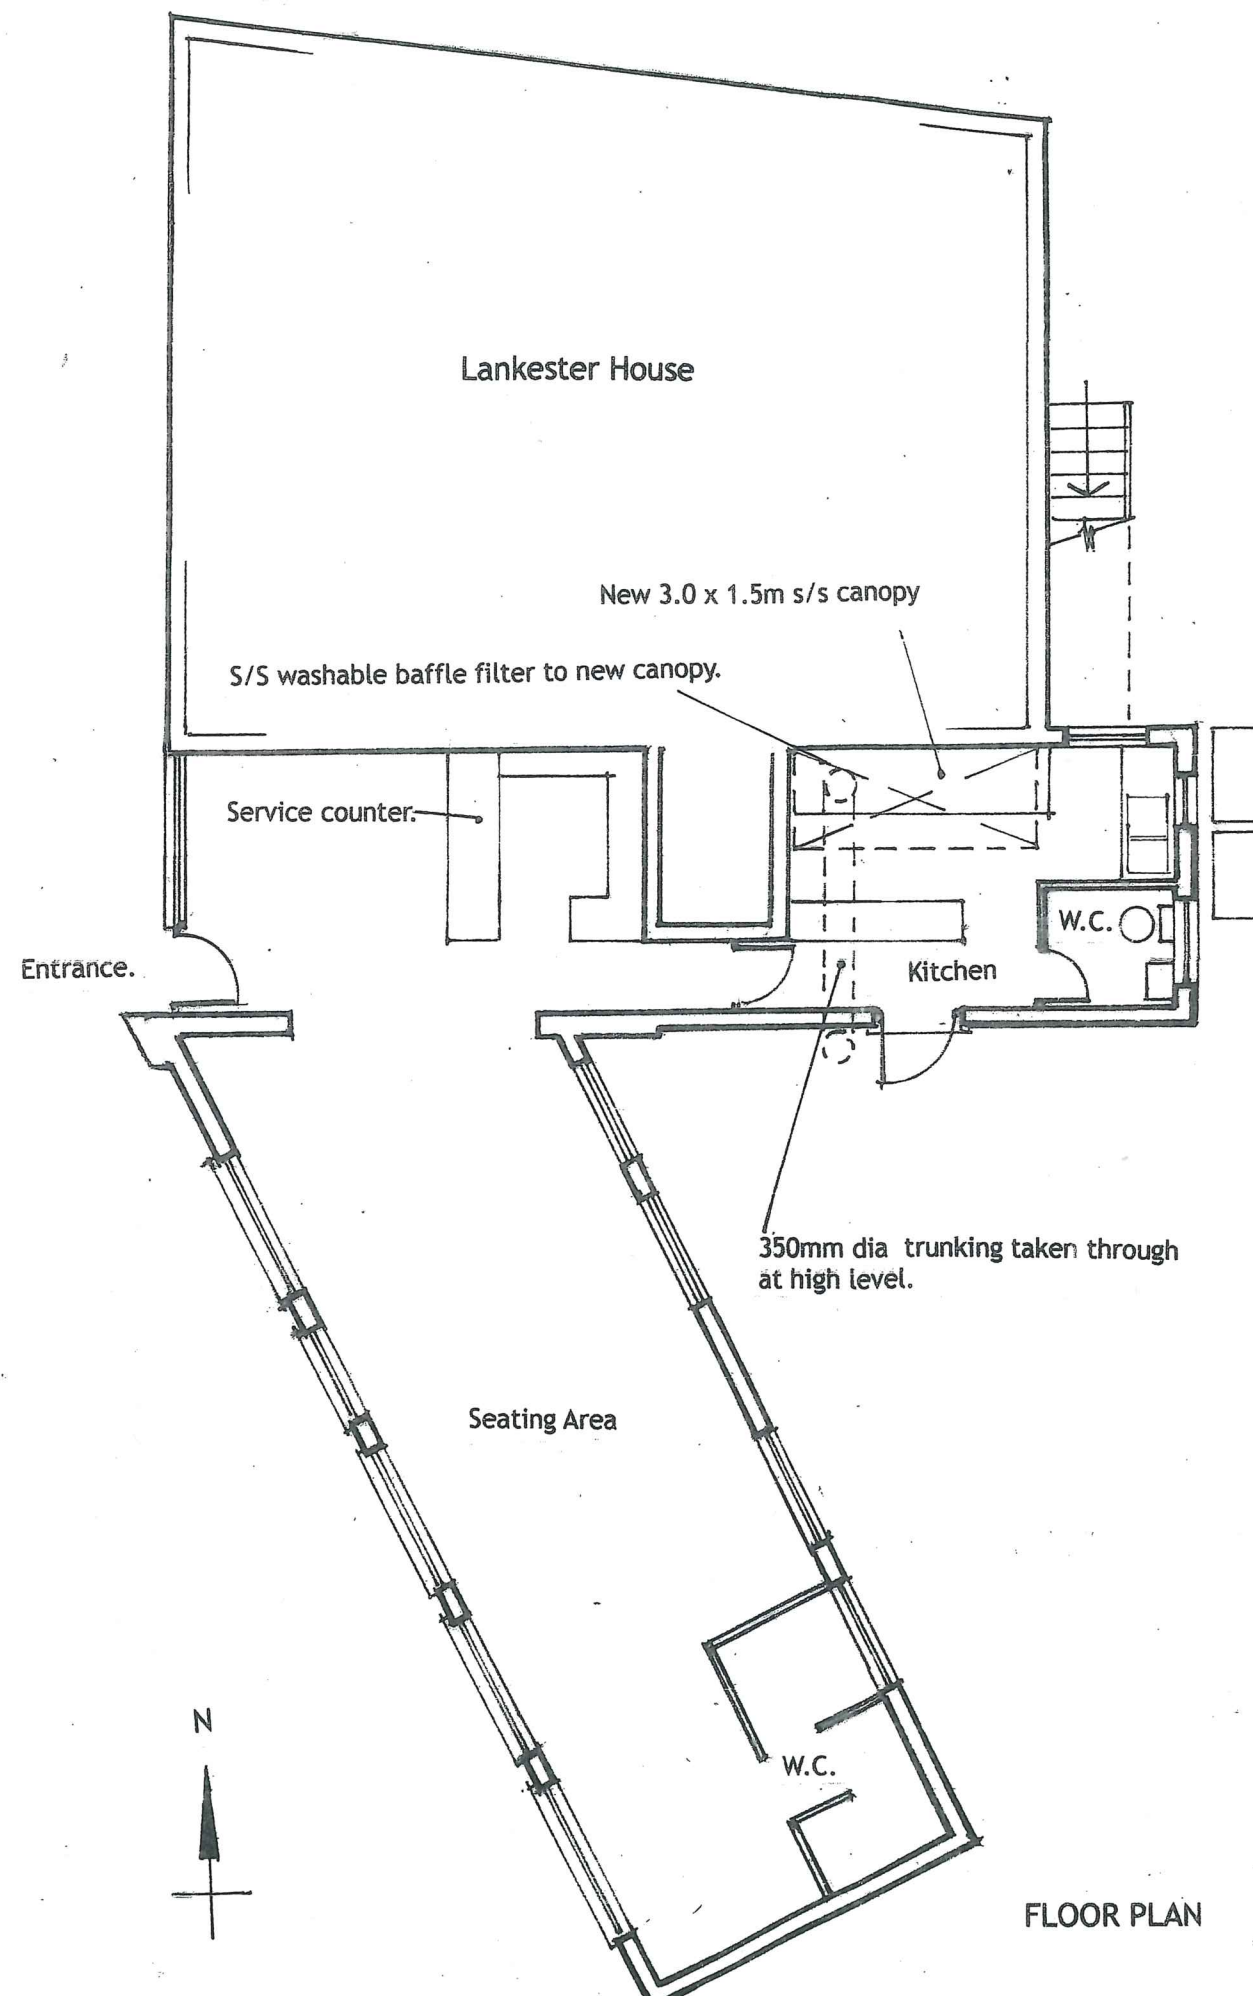

NOTE.

Original 150 mm dia. extract ducting removed and new 3000 mm x 1500 mm stainless steel canopy fitted with s/s washable baffle filter. New 350 mm dia s/s extract trunking to new centrifugal fan. New spiral trunking taken up external wall terminating with a top cowl.

All prepared cooked food to be low odour type.

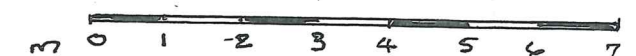

NEW KITCHEN EXTRACT SYSTEM TO REPLACE EXISTING (RETROSPECTIVE)

SPRING TIDES. 1 FREEGRUNDS ROAD
HEDGE END. SOUTHAMPTON.

Scale. 1 : 100 Feb. 2025. Dwg. 903/1