




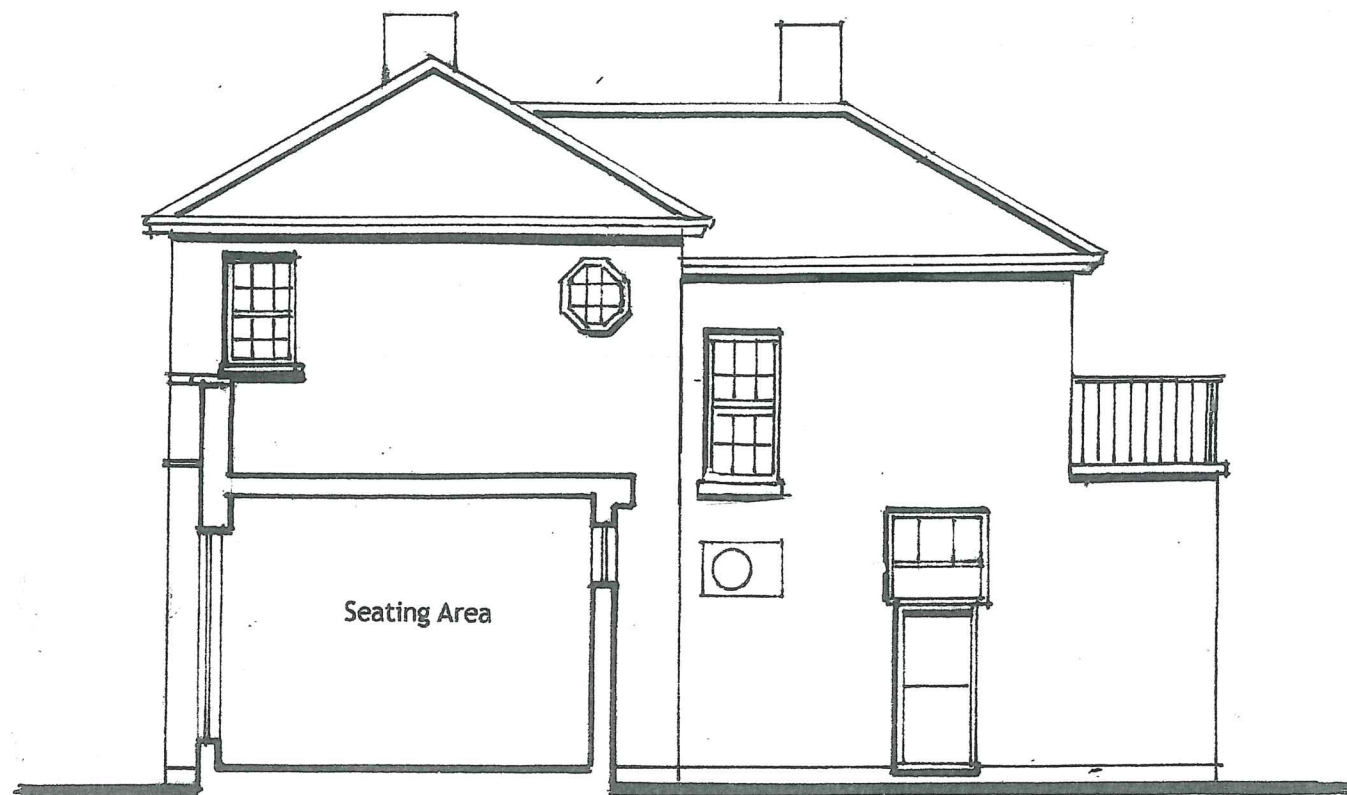

SOUTH ELEVATION

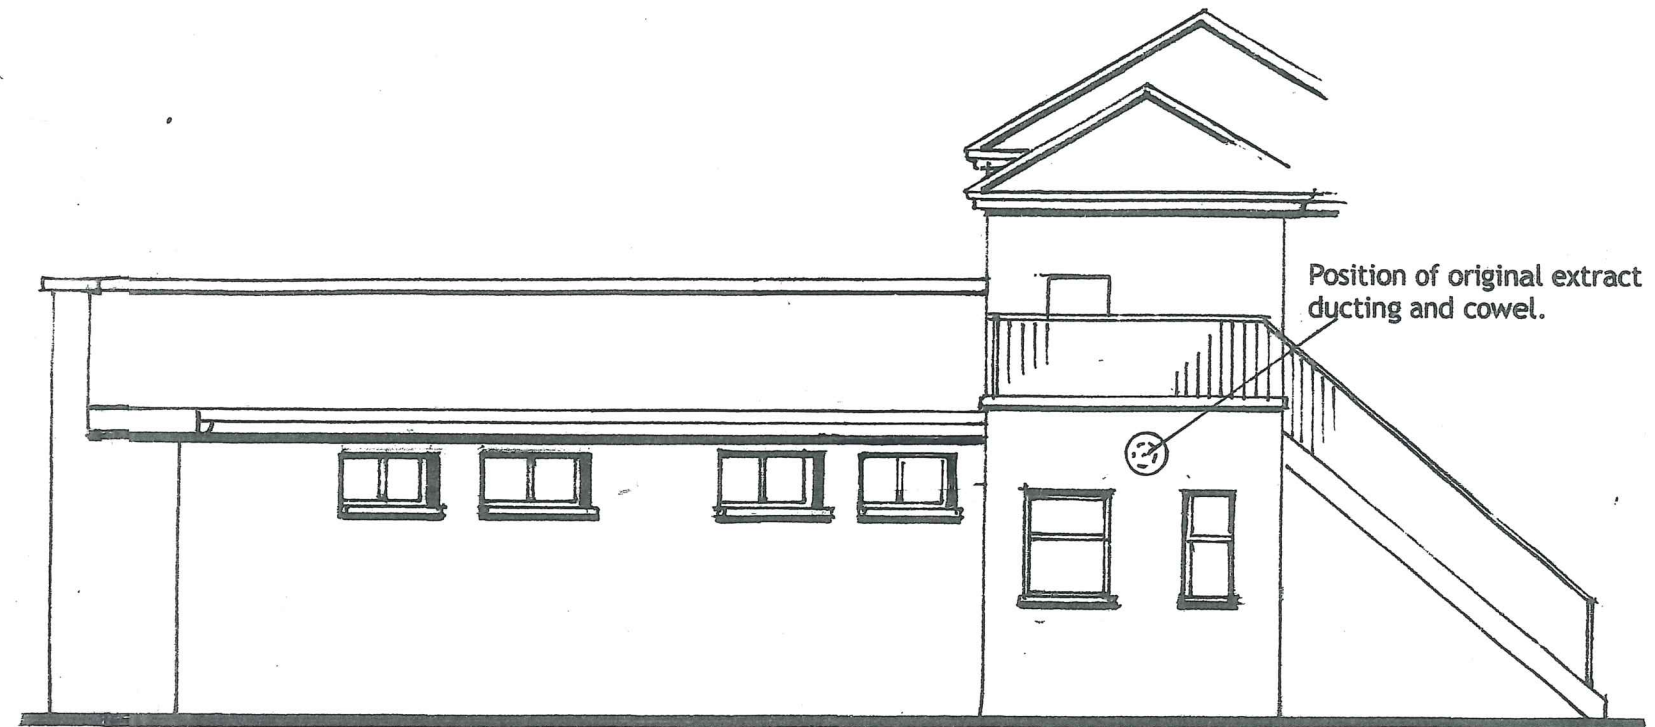

EAST ELEVATION

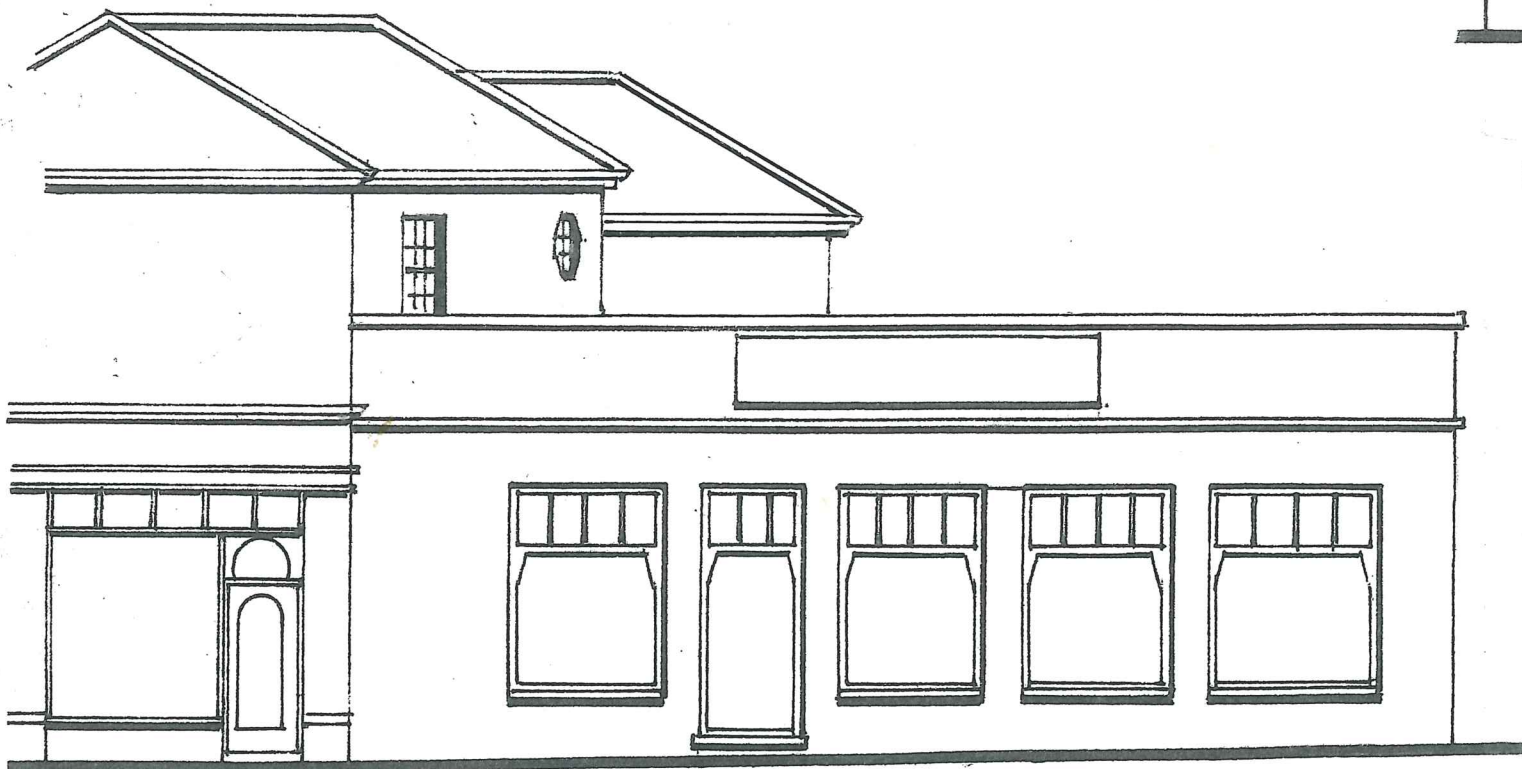

WEST ELEVATION



NEW KITCHEN EXTRACT SYSTEM TO
REPLACE EXISTING (RETROSPECTIVE)

SPRING TIDES. 1 FREEGROUNDS ROAD
HEDGE END. SOUTHAMPTON.

Scale. 1 : 100 Feb. 2025. Dwg. 903/ 3