
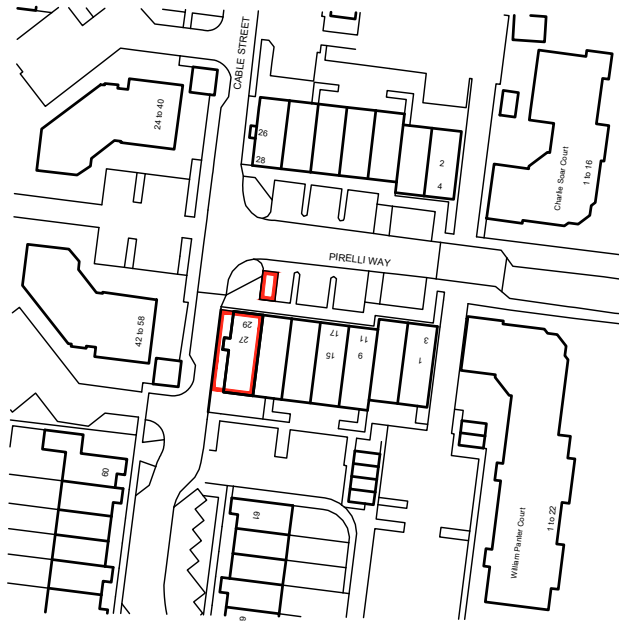


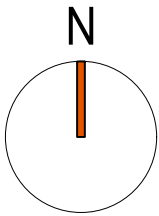

Mapping contents © Crown copyright and database rights 2024 Ordnance Survey 100035207



01

Location Plan

0

50m

100m

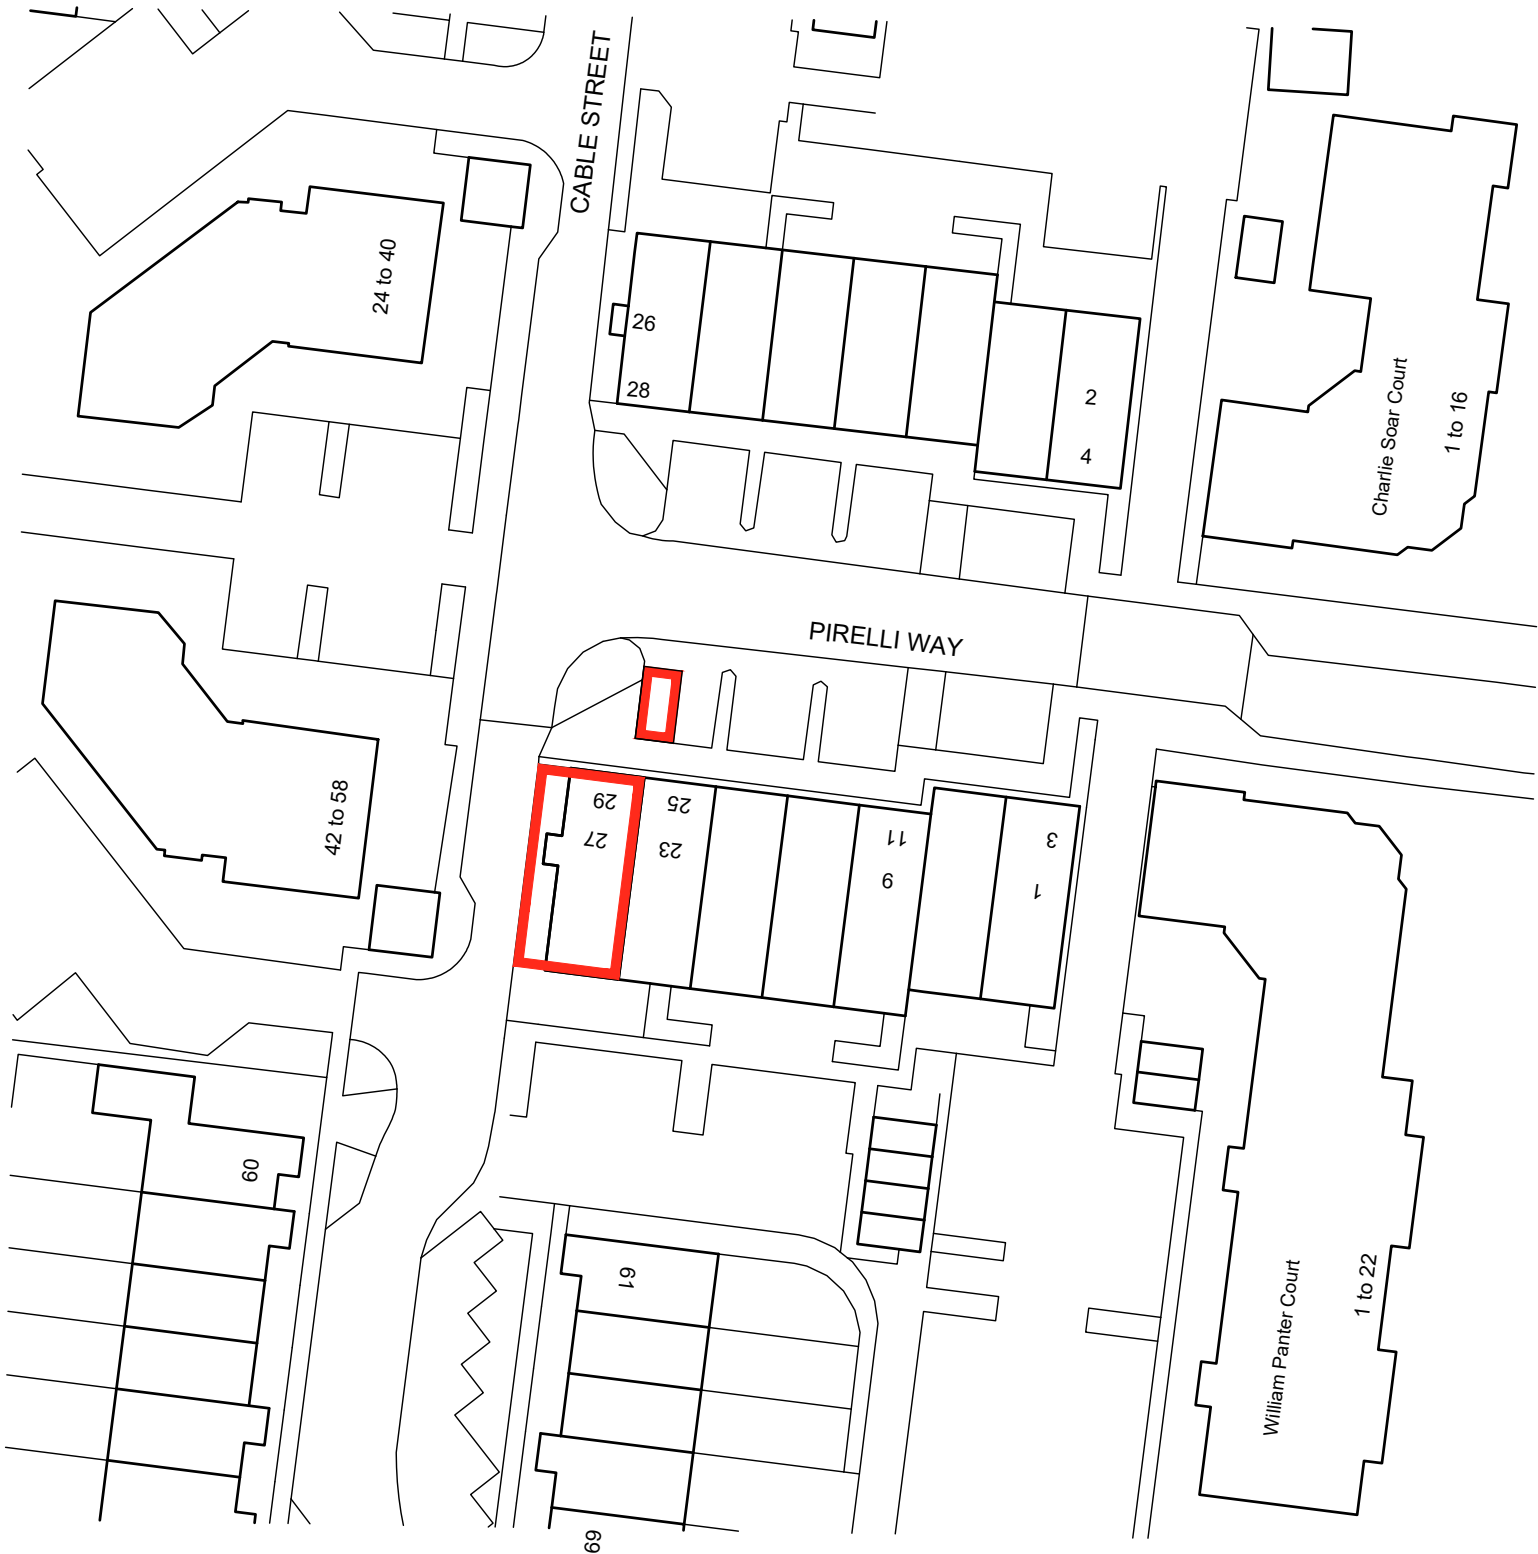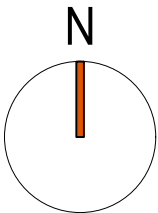

02

Proposed Block Plan

0

20m

50m

notes: 1. This drawing is the copyright of vision architects limited 2. DO NOT copy, alter or reproduced in any way or pass to a third party without written authority 3. ~~DO NOT scale these drawings~~ dimensions to be checked on site prior to commencing <u>any</u> work 4. READ in conjunction with other Consultants documentation & drawings regarding this project 5. DISCREPANCIES should be reported in writing to the project architect or engineer immediately MODEL FILE REFERENCE - 240027-A-PL_RIBA 03		© Copyright Reserved									
B Prior Approval Application		2025.03.21		dp		AJC		scale: 1:1250 & 500 @A3		client: Mr. D Haynes	
A Prior Approval Application		2025.03.03		dp		AJC		date: 2024.10		project: 27 Pirelli Way, Eastleigh, Hampshire. SO50 5GE	
rev. description		date		by		ch		drawn: dp		drawing: Location & Block Plans	
								checked: AJC		status: RIBA 03 - Prior Approval	
										wessex house upper market street eastleigh hampshire SO50 9FD t: 01794 830660 w: www.vision-architects.co.uk	
										vision architects	
										drawing no.: 240027-A-PL-001	
										revision: B	