



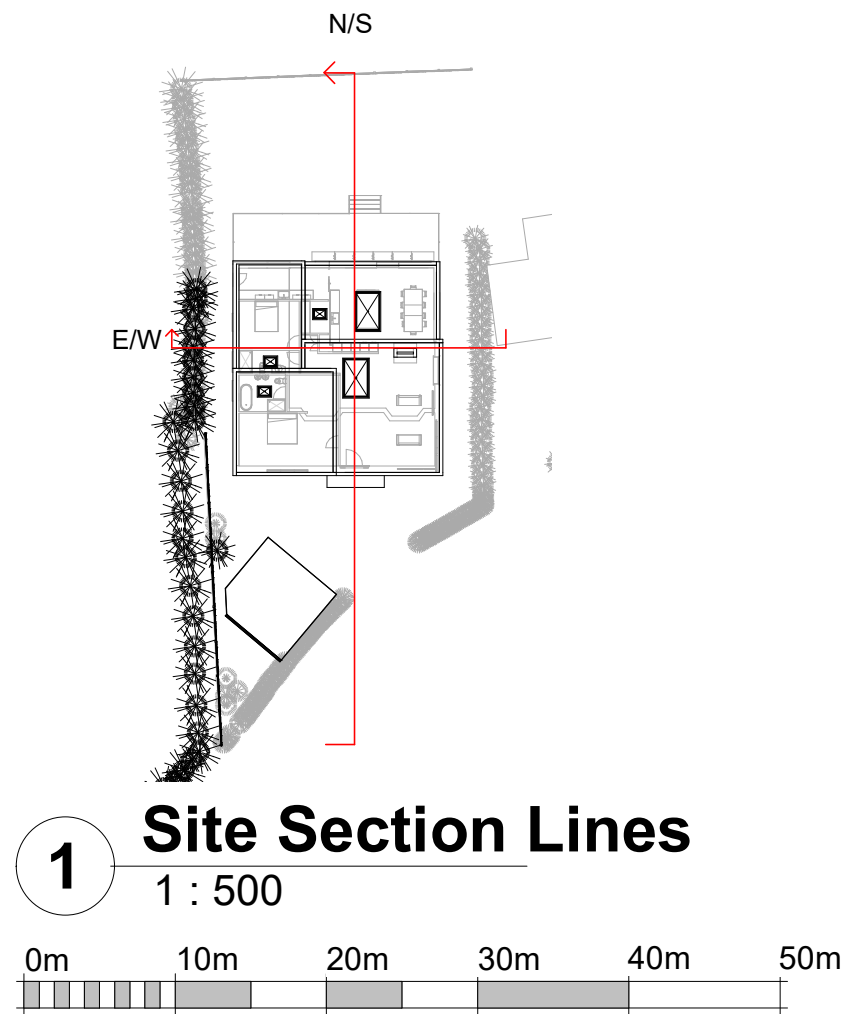


1 Site Section Lines
1 : 500


VISUAL SCALE 1:500 @ A3

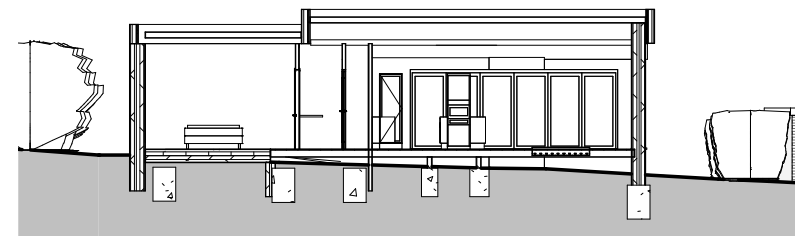

2 East West Site Section
1 : 200

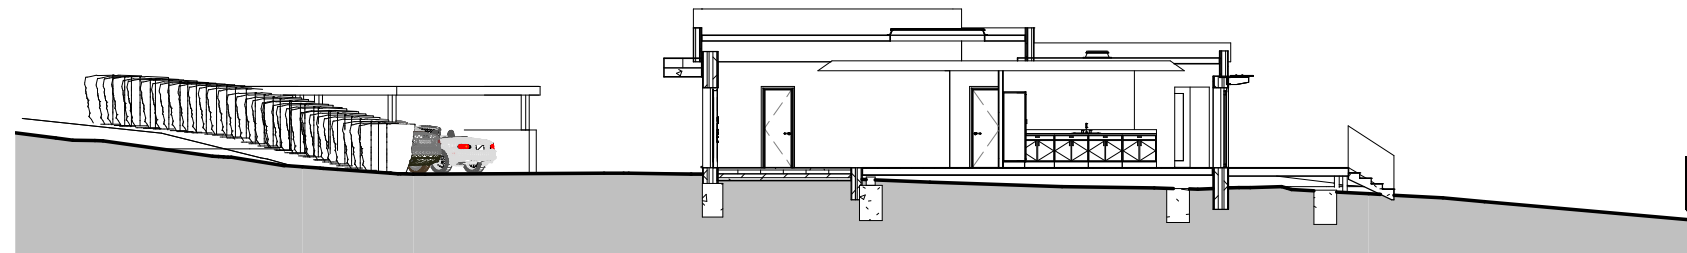

3 North South Site Section
1 : 200

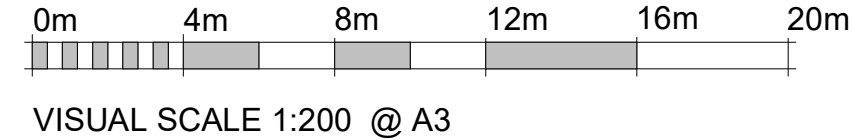

VISUAL SCALE 1:200 @ A3



4 Street Scene Section
1 : 200

**IJ Murray
Associates Ltd**
www.ijma.co.uk



I J Murray Associates
Ltd
200 Seafront
Hayling Island
Hampshire
PO11 9HR
Phone 07779 246915
e-mail ian@ijma.co.uk

These drawings are for planning and, if specified, building regulation purposes only and are not for construction. All dimensions should be checked on site before work commences

These drawings are the property of IJ Murray Associates Ltd and should not be reproduced or used in any way without the permission of a Director of IJ Murray Associates Ltd

Mr & Mrs Gould

Capstan Lodge V21

Proposed Site Sections

Project number	Project Number	A117	
Date	Issue Date		
Drawn by	Author		
Paper size	A3 (Print 100% no borders)	Scale	As indicated