
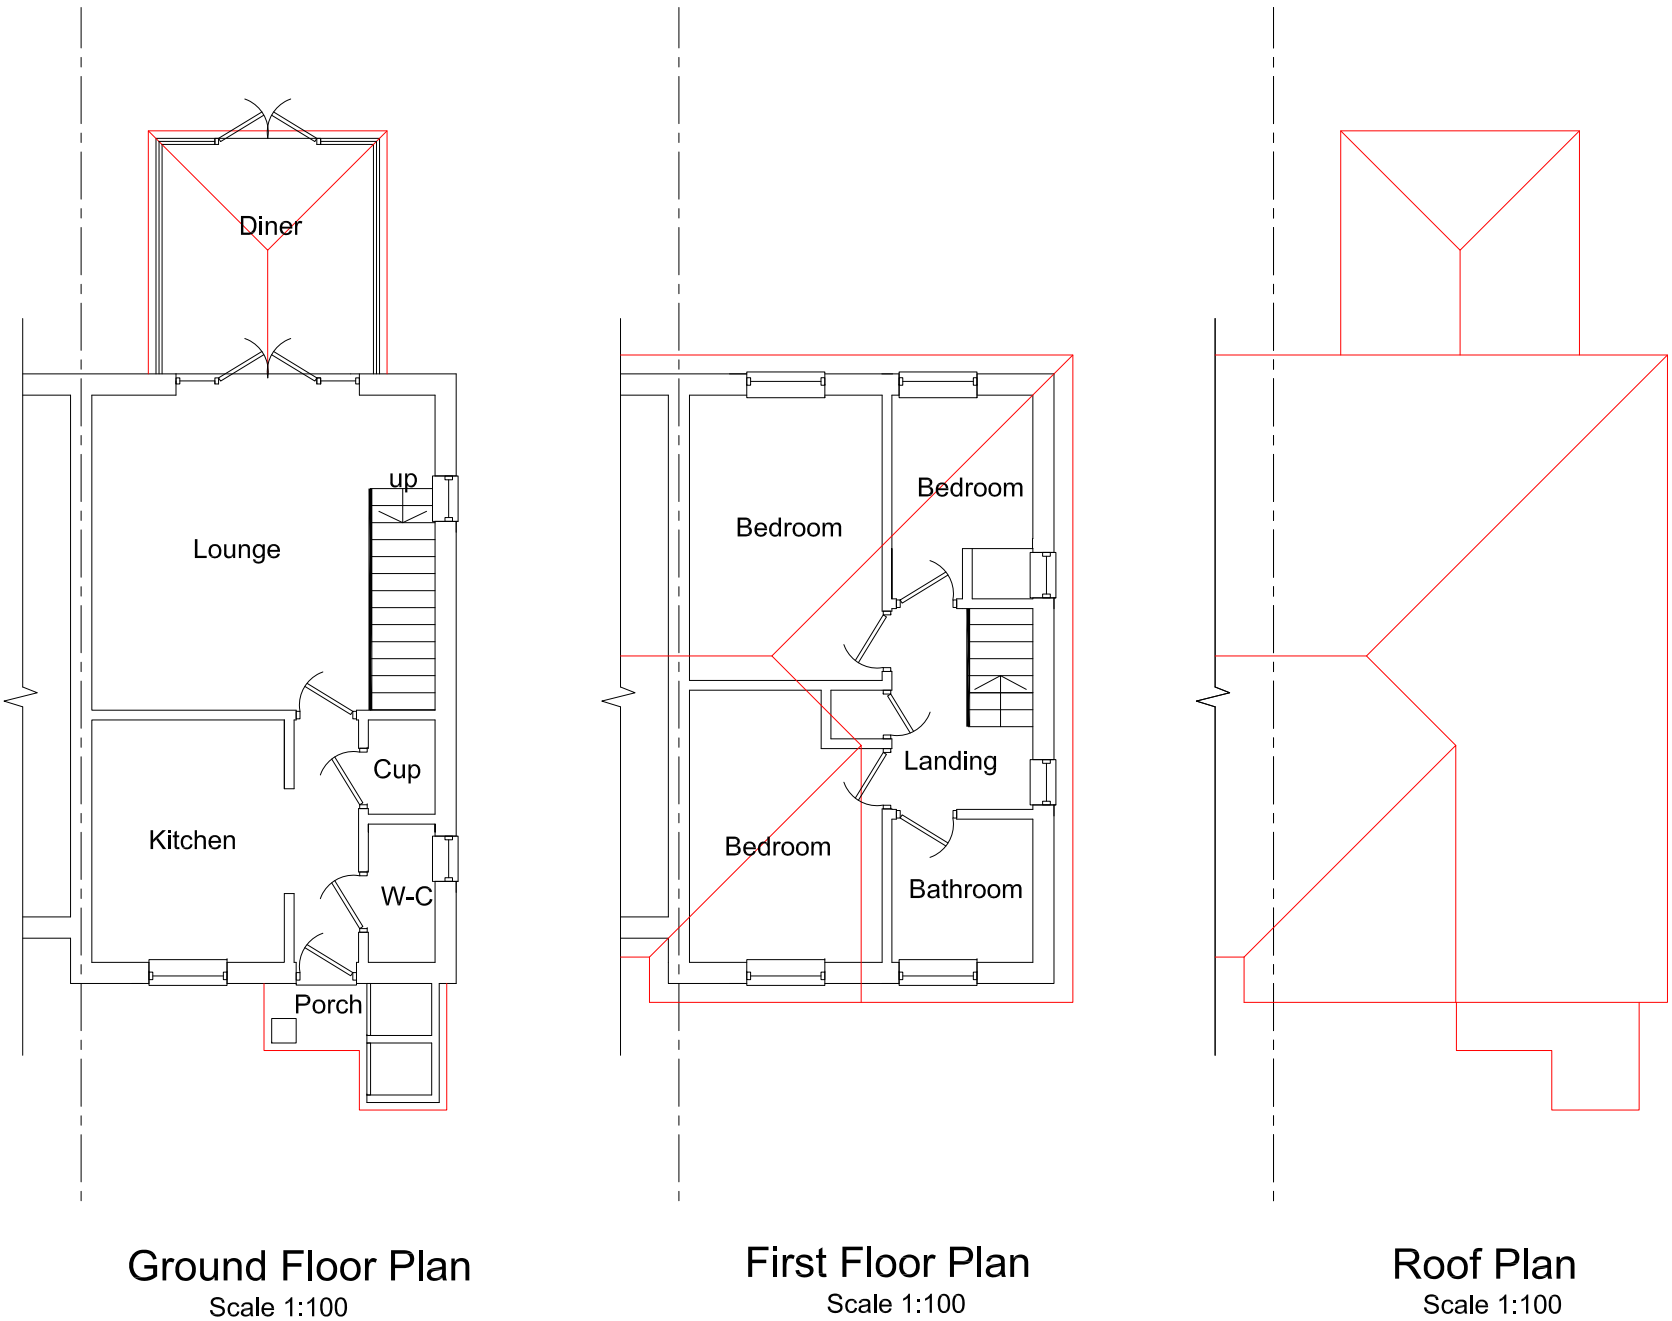
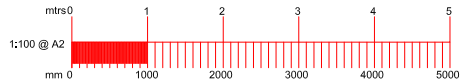


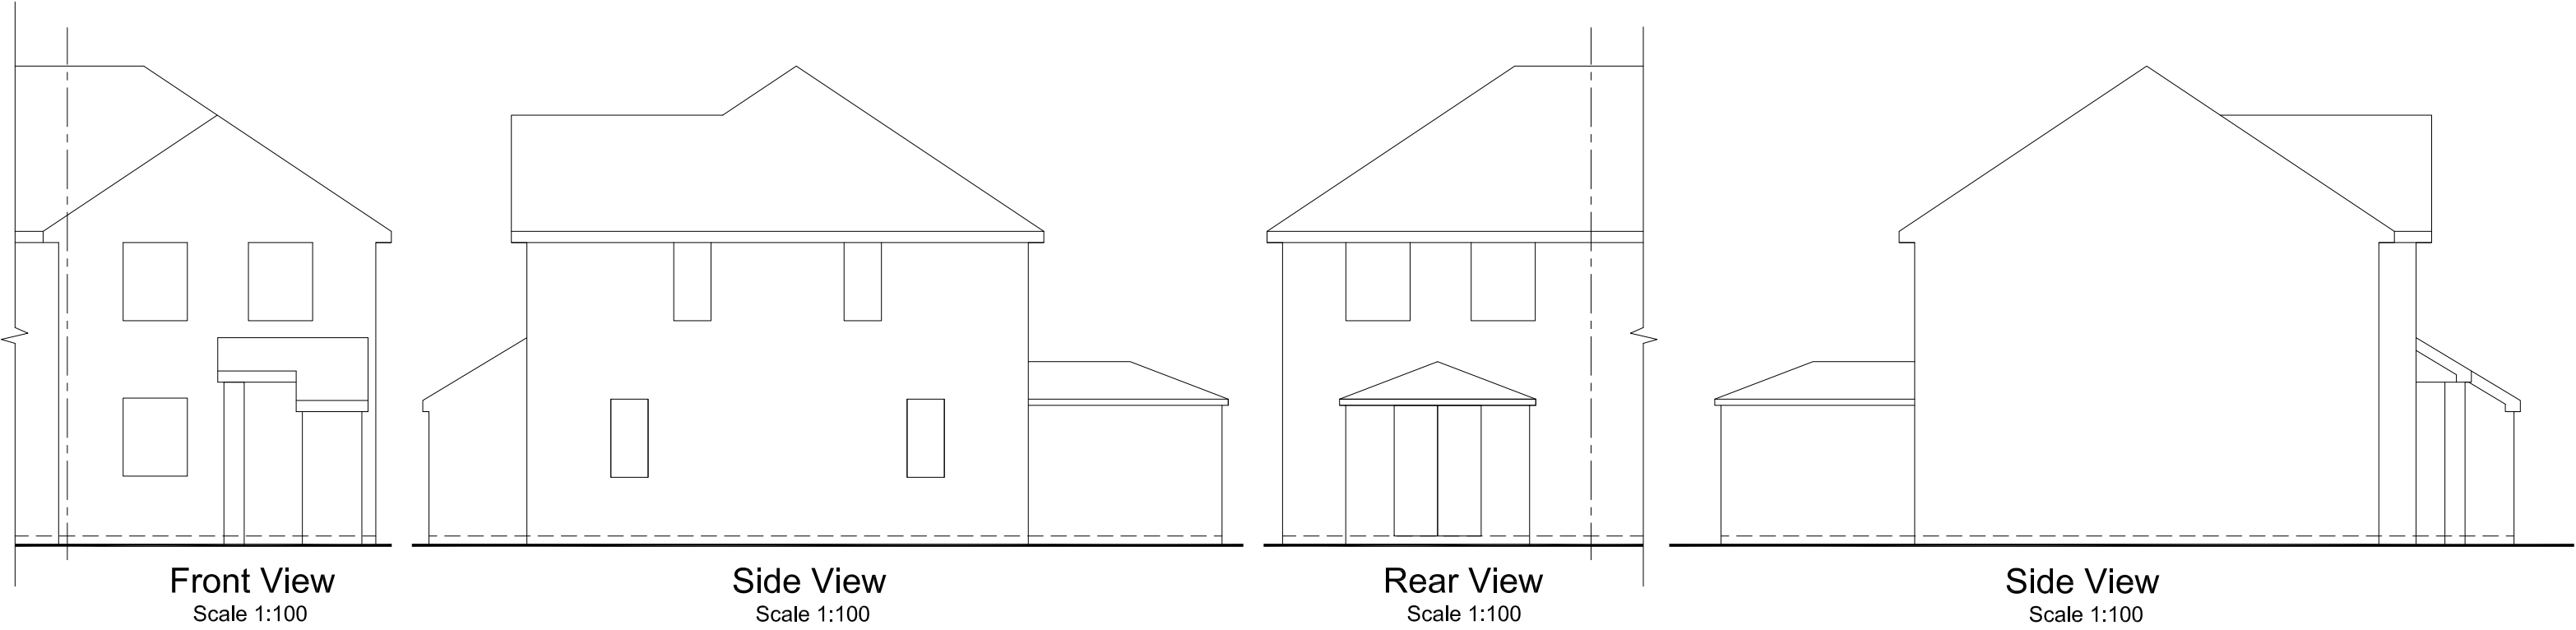

Notes
All dimensions and details to be checked on site by builder prior to commencement of works.
This plan must not be acted upon Until it has been approved by the Local Authority.
Client to conform to party wall act of 1996 if required.

B		
A		
	Date	Revisions

Drawing Title.
Existing

SITE ADDRESS 55 Atlantic Park View West End Southampton SO18 3RR	CLIENT ADDRESS
--	----------------


Scale. as noted	PAPER SIZE A2
Date. March 2025	Drawn by. R.N.S.

Sanders Design Services Ltd

95 Cedar Road
Hythe
Southampton
SO45 3PX

www.sandersdesignservices.co.uk
info@sandersdesignservices.co.uk

023 8020 7195

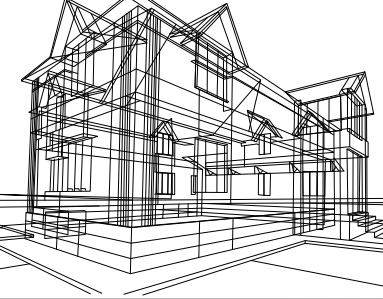

Drawing No duhr sht 1	Revision x
--------------------------	---------------