


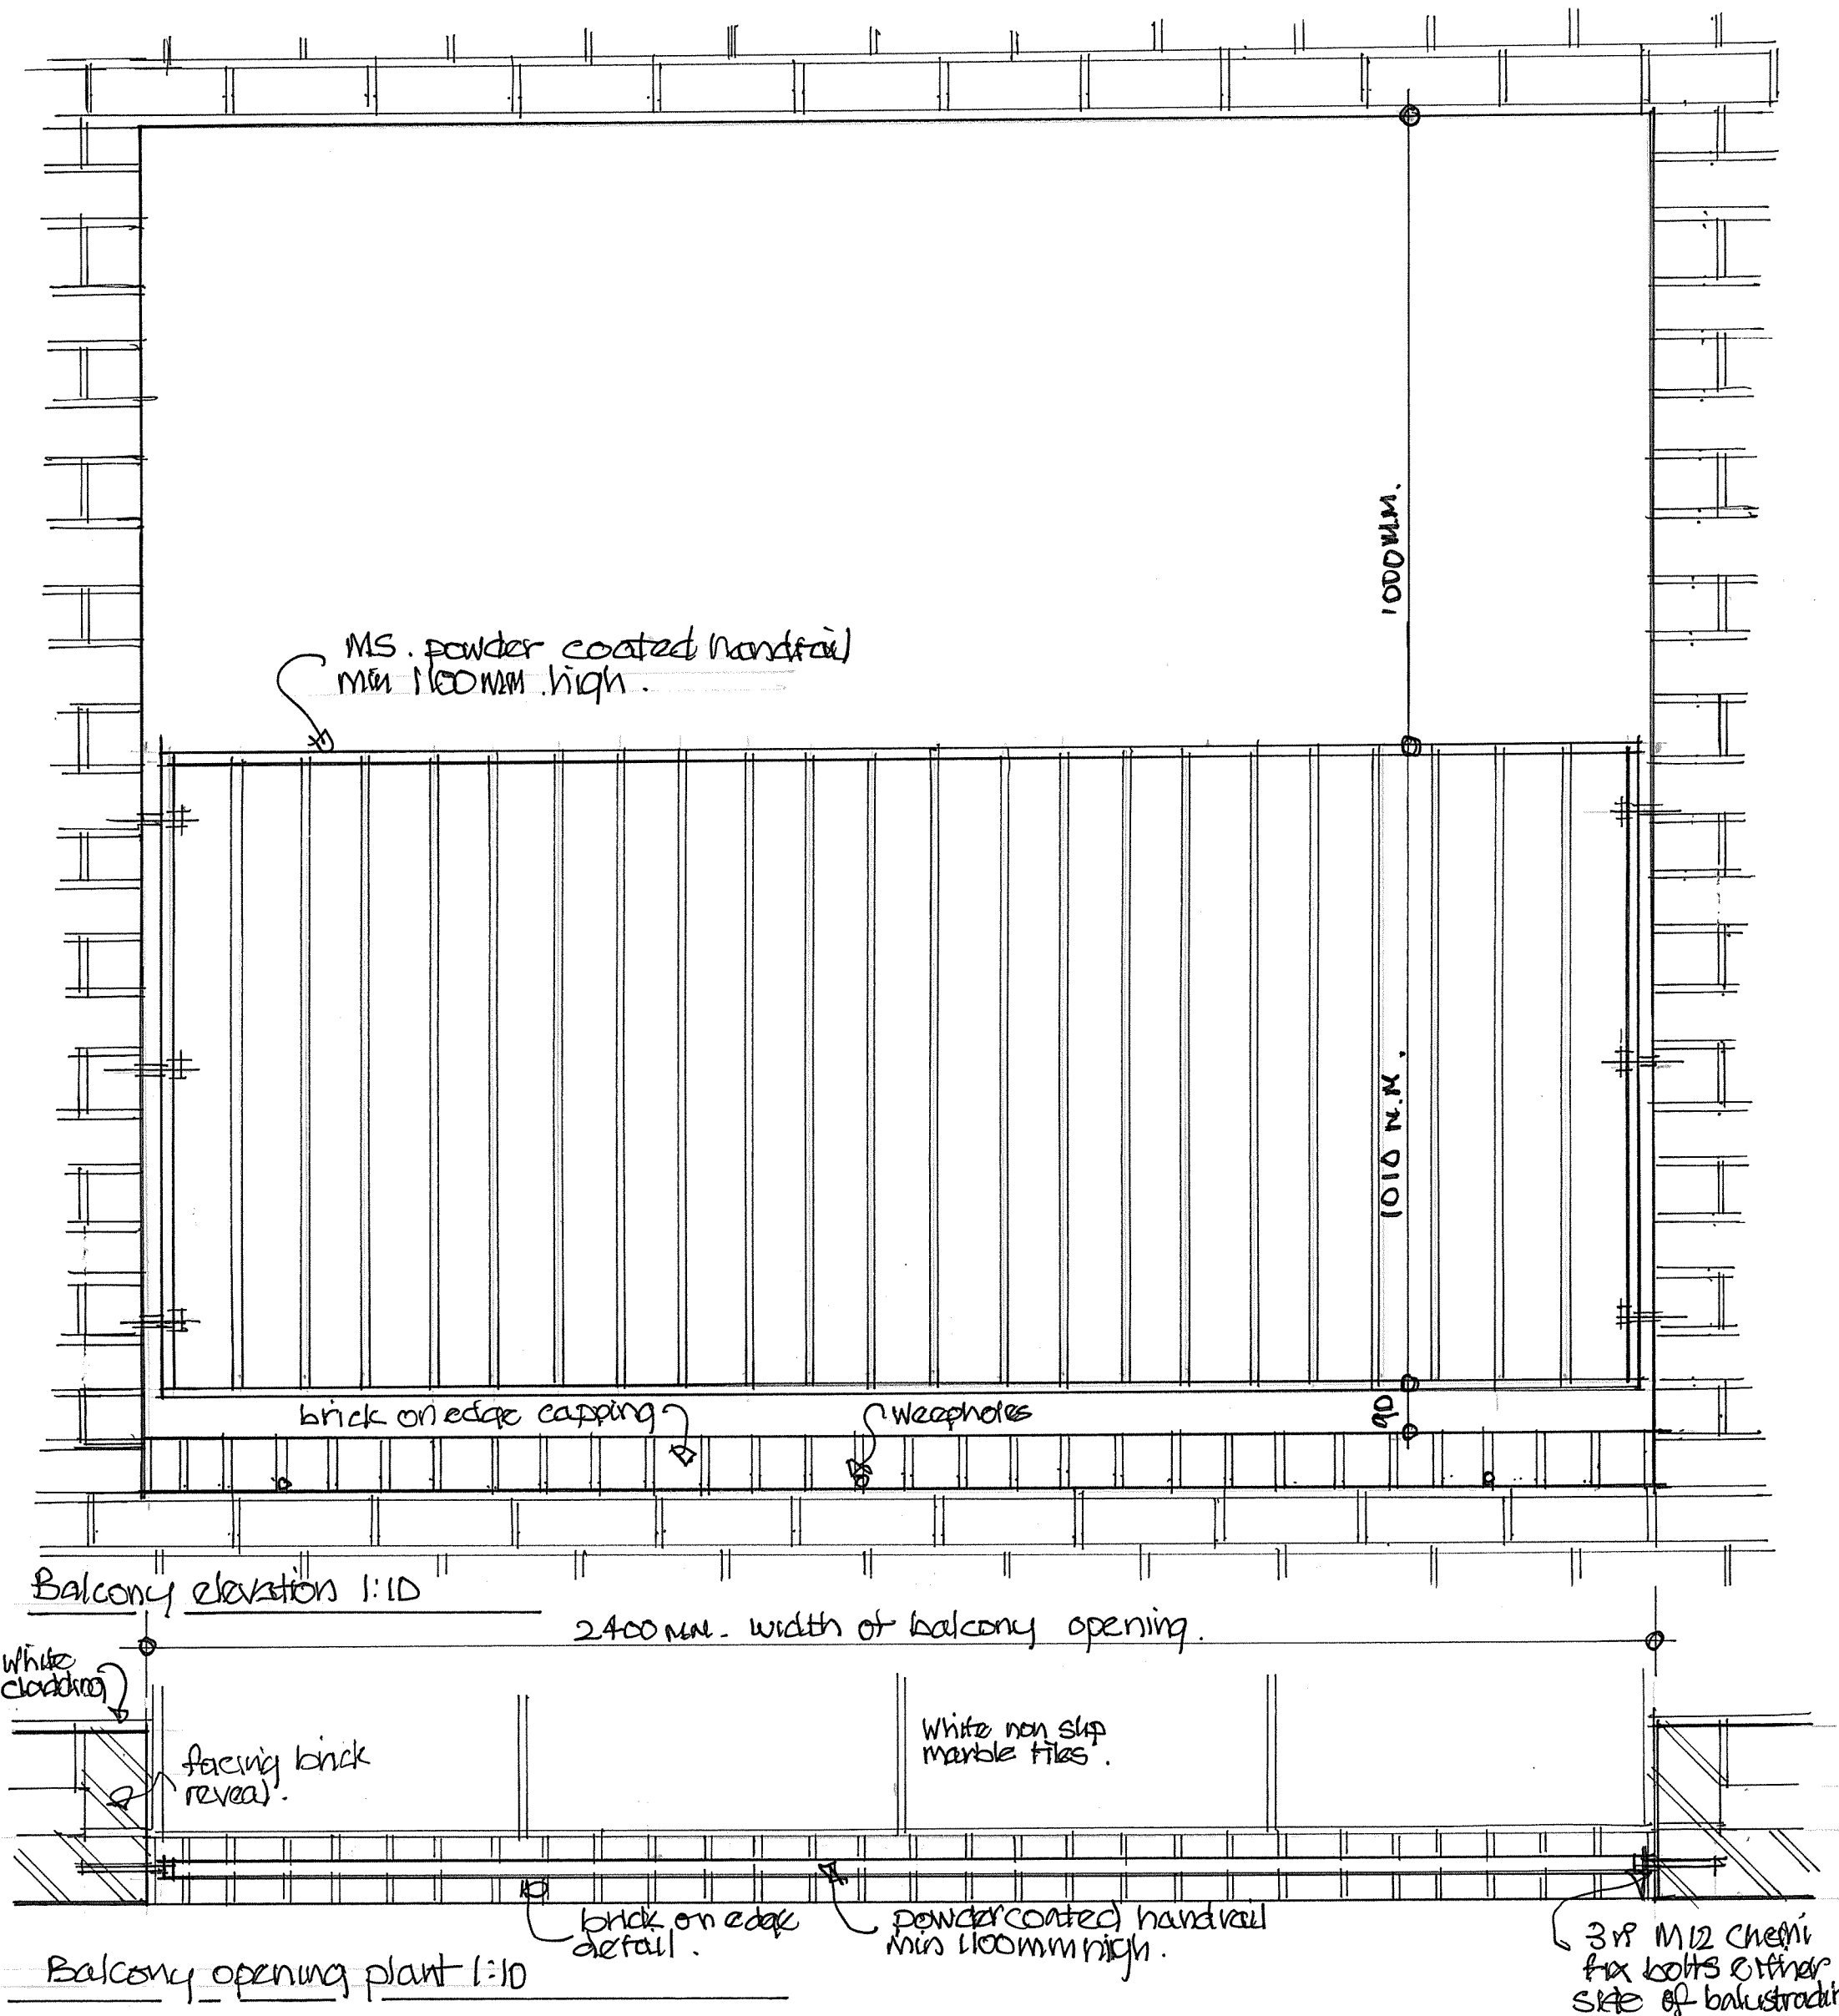

Proposed balcony detail - Regal Buildings Market Street Eastleigh Hants Scale 1:10
drawing of R.B.06.