


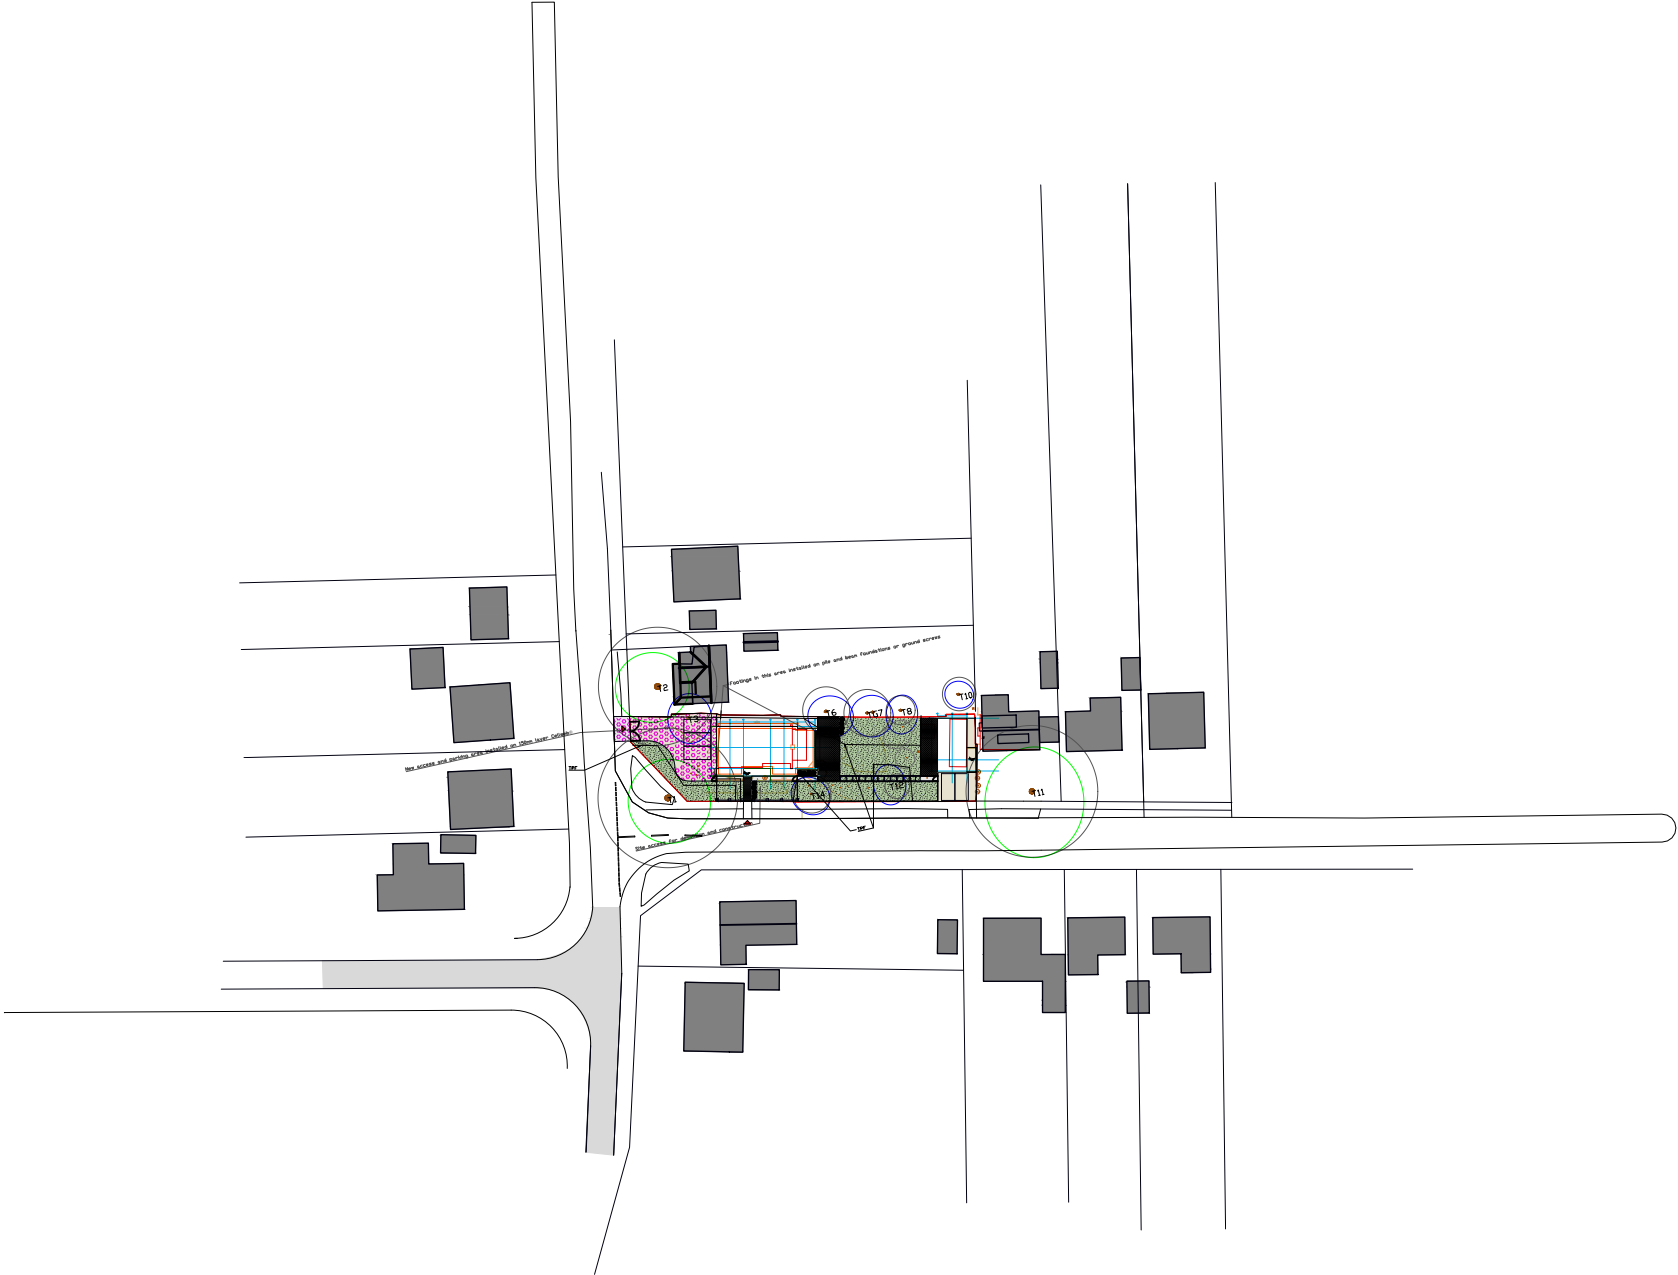

General Notes	
Key	
Category A trees	Green
Category B trees	Blue
Category C trees	Grey
Category U trees	Red
Root protection areas	Black dotted line
Tree protective fencing	Black, unbroken line
Ground protection	Magenta hatching

No.	Revision/Issue	Date

Firm Name and Address

**PETER YEATES**
ARBORESCENCE LTD

Project Name and Address

38 Nichol
road,
Chandlers
Ford

Project PFA/PT/2016/2016/2016/2016	Sheet 1
Date 07/05/2016	
Scale	