


**GRAHAM
BARKER DESIGN**

ARCHITECTURAL SERVICES
PROJECT MANAGEMENT

95 Upton Cres, Nursling, Southampton
SO16 8AA

02380 740392 07802 384517
grahambarker1@outlook.com

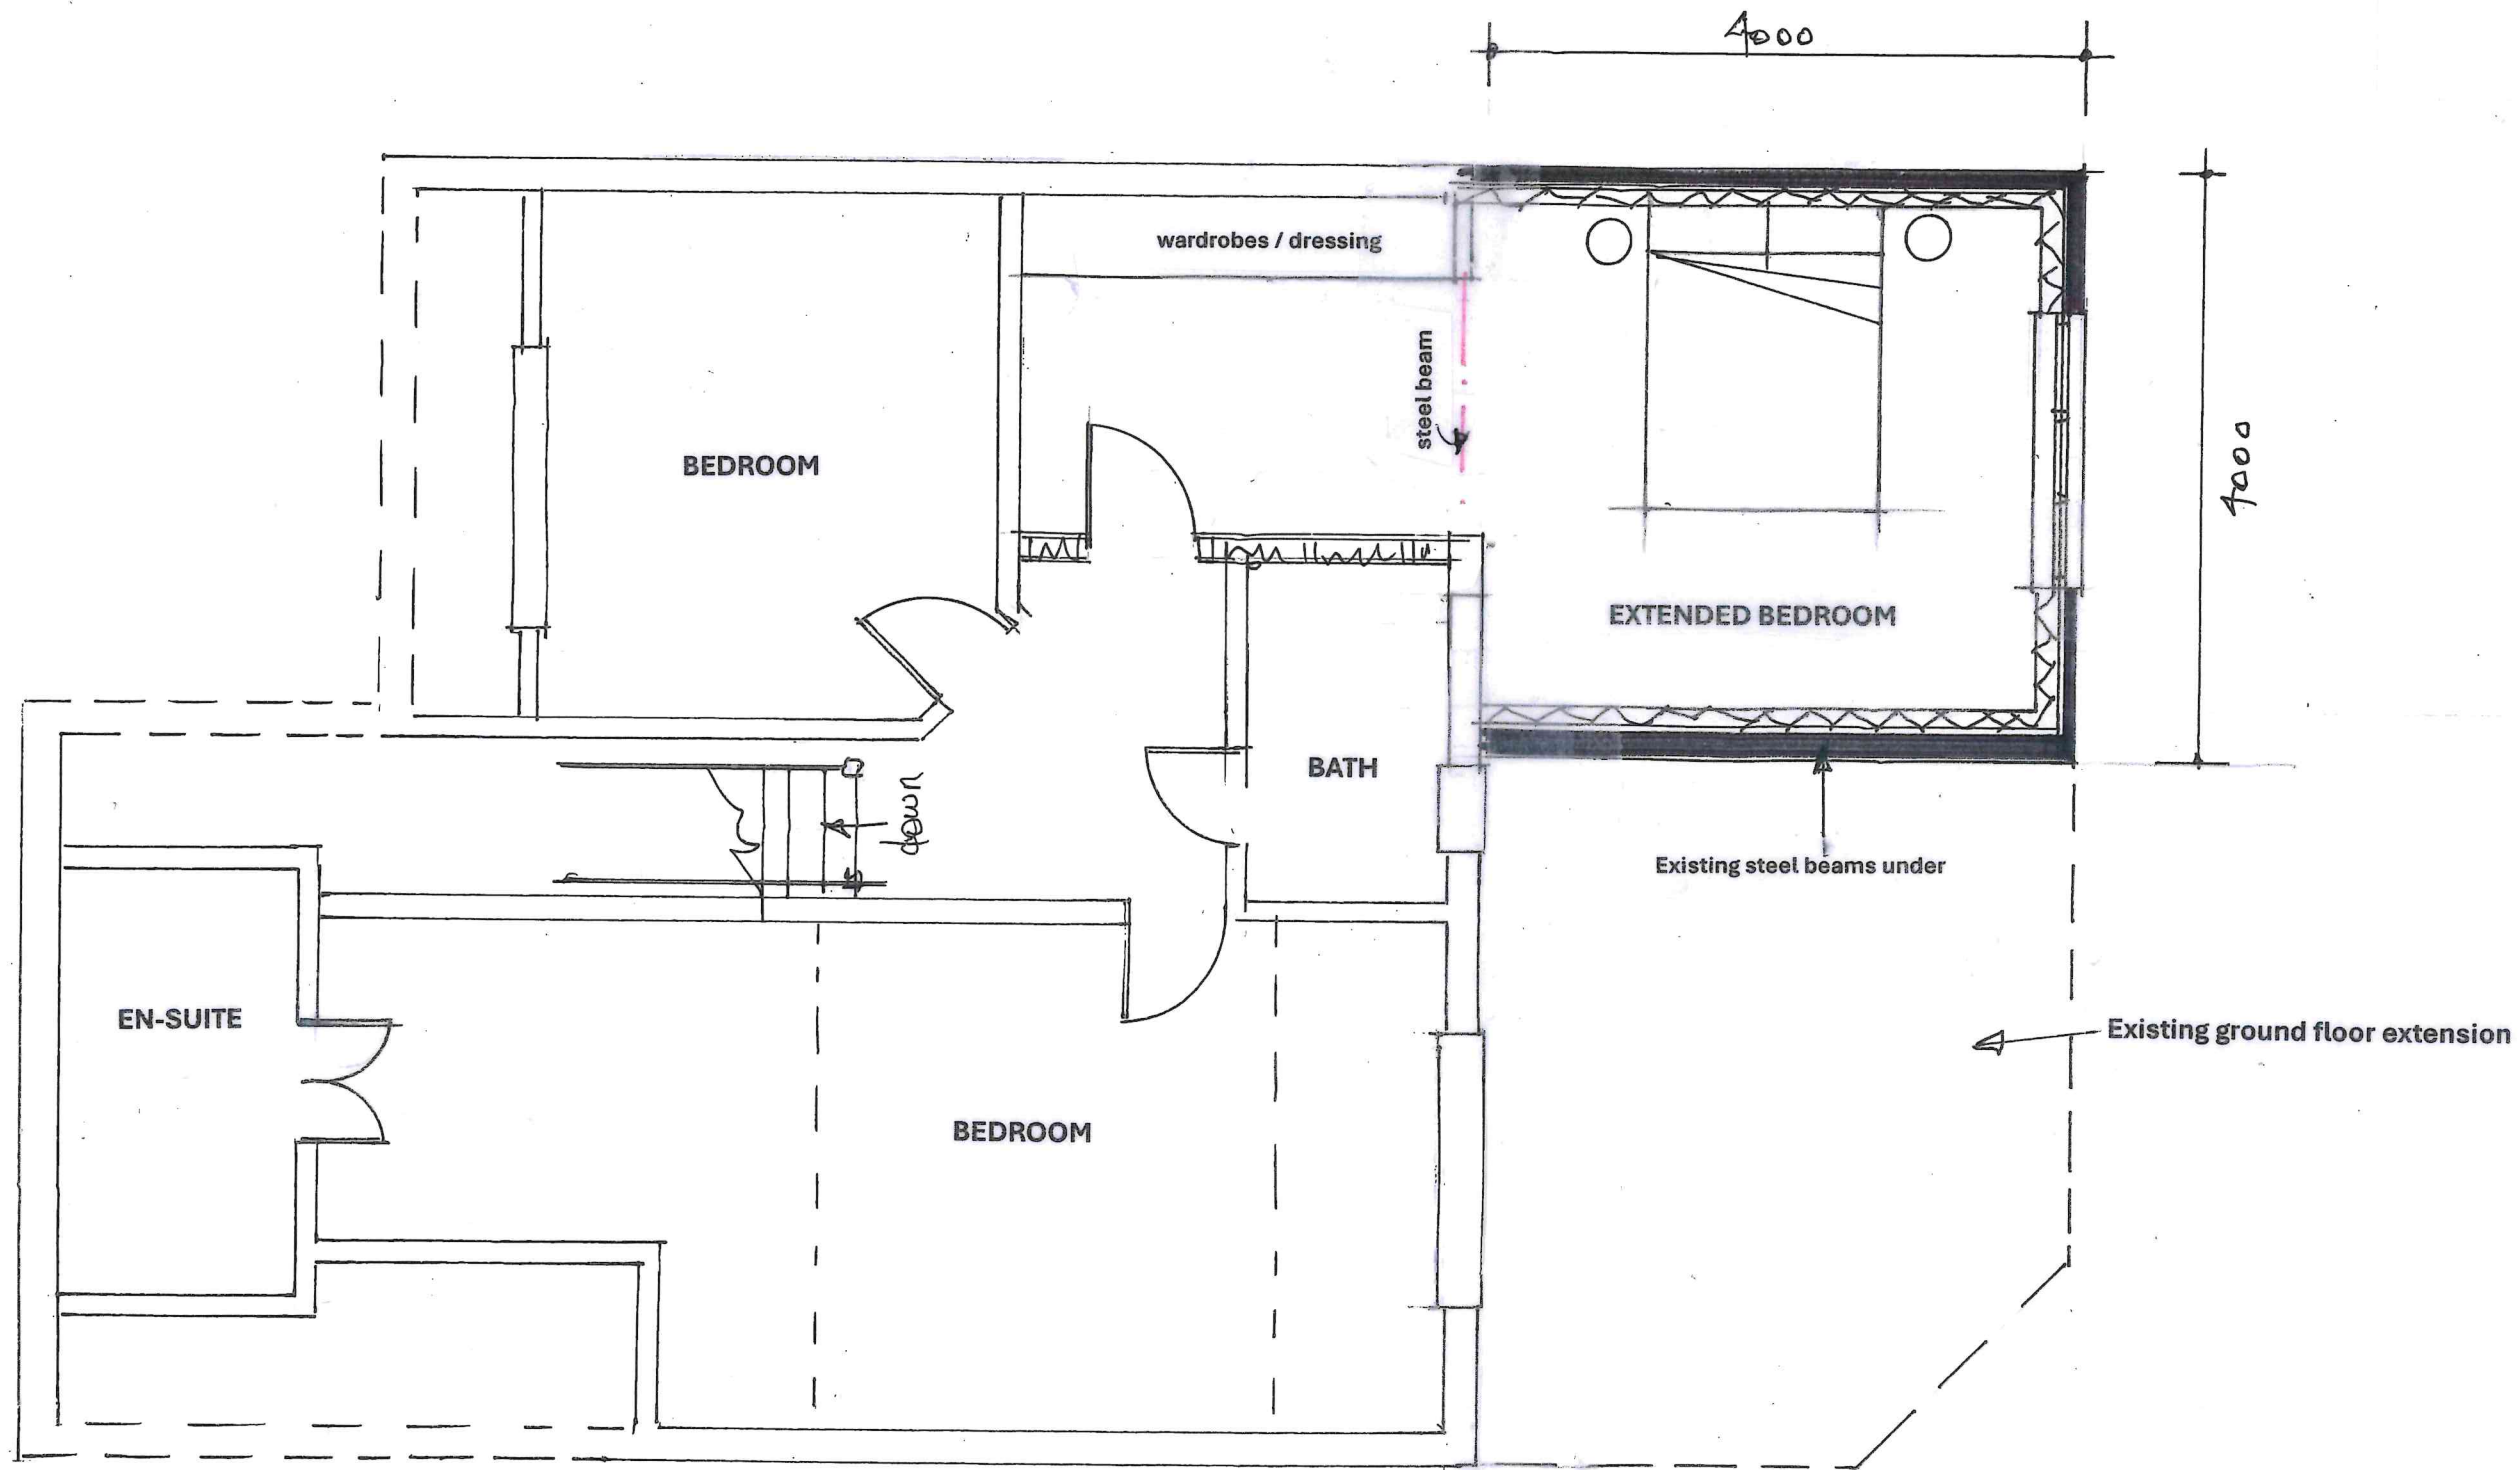

FIRST FLOOR - PROPOSED

Title:

PROPOSED FIRST
FLOOR EXTENSION
AT
11 MAYFAIR COURT
BOTLEY
SO30 2GT

Drwg.no MC/P/02'A"

Scale: 1:50

Date: March '25