


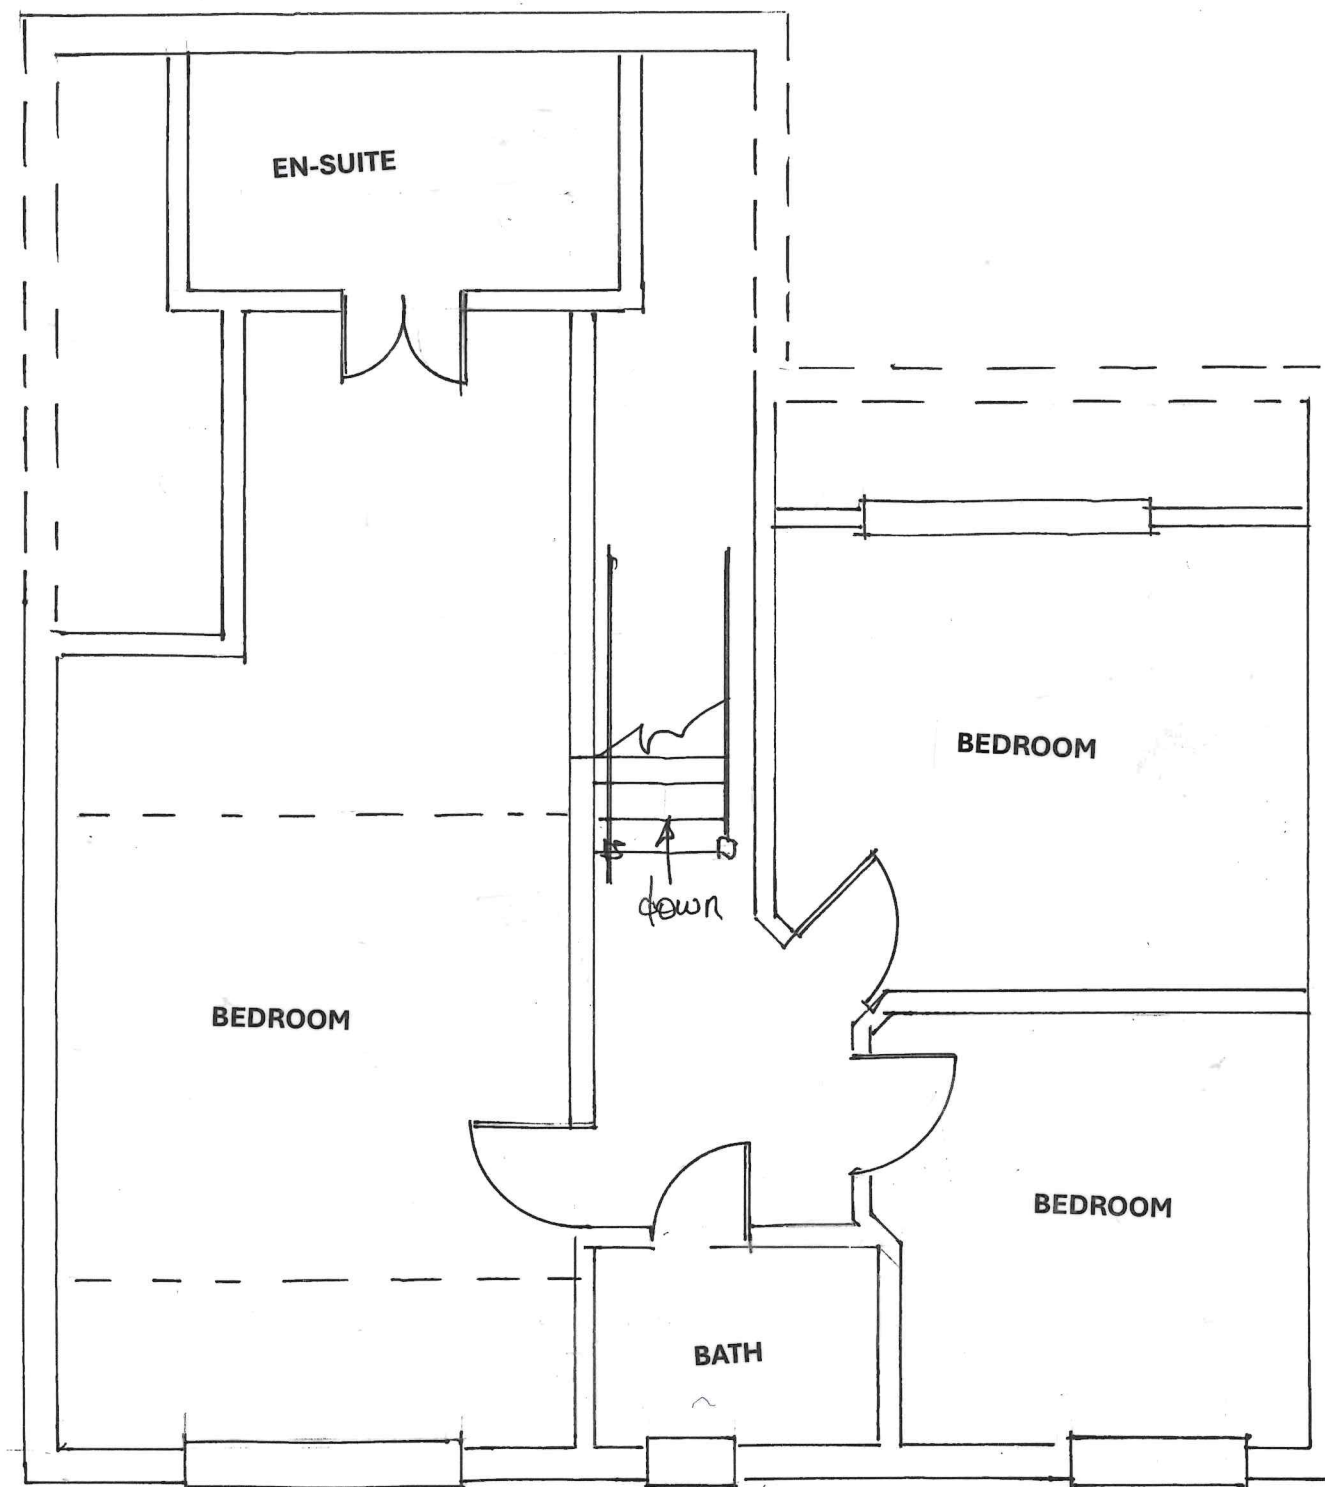

FIRST FLOOR - EXISTING

Title:

PROPOSED FIRST
FLOOR EXTENSION
AT
11 MAYFAIR COURT
BOTLEY
SO30 2GT

Drwg.no NC P 01

Scale: 1:50

Date: March '25