

Question 1: Please state your interest in the land and give your full name and address

Your Interest in the land is: FREEHOLD

e.g. freeholder/tenant/leaseholder

Your Name and Address is:

MR DOE , BROADWAY FARM
BROADOAK , BOILEY , SOUTHAMPTON
SO30 2EU

Question 2: Please give the name and address of any other person with an interest in the land.

Bank/Building Society	Other Persons with interest	Other Persons with interest
NIA	NIA	NIA
Interest	Interest	Interest
Name	Name	Name
Address	Address	Address

If there are any other persons with any interest in the land or the activities you should attach their details on a separate sheet.

NIA.

Question 3: Please confirm when the matting was laid on the East field:

MATTING LAID IN 2006 AT THE SAME
TIME AS GRASSCRETE ON NORTHERN
PORTION OF SITE

Question 4: Please confirm how the matting was laid on the East field and provide details of the operation.

Laid on top of existing grass
& seeded

Question 5: Please confirm if there were any ground works undertaken or a sub base laid when the matting was put down on the East field.

No groundworks or sub base

Question 6: Please confirm the reason for laying the matting on the East field.

To provide a vehicular access
to the northern portion of the
field & for storage, parking & loading of
Question 7: Please confirm if the matting is a permanent or temporary surface and if HGVs
the matting is attached to the ground. If the matting is attached, please provide details
of how it is attached to the ground.

Permanent laid on top of surface
soil & seeded & repaired with ongoing
maintenance

Question 8: Please confirm the current use of the East field.

Parking & unloading of HGVs

Question 9: Please confirm how long the current use has been undertaken on the East field.

Since before 2006 - the matting
was provided as a more
appropriate surface for HGVs
using the field

Question 10: Please provide any further information or supporting documents that you feel may be relevant to the laying of the matting and use of the East field.

SEE ATTACHED

I hereby state that the answers to the questions set out above, to the best of my knowledge, comprise a true and correct statement of all the information required by the Notice. I understand that failing to complete some or all of the Notice or the inclusion of information which I know to be false or misleading is an offence.

Date: 13-08-24


Signed:

Print Name MAURICE DOE

This form when completed should be returned with the annotated plan within 21 days to:

Head of Legal Services and Data Protection Officer (Acting)
Eastleigh House
Upper Market Street
Eastleigh
Hampshire
SO50 9YN

ENF/2024/202

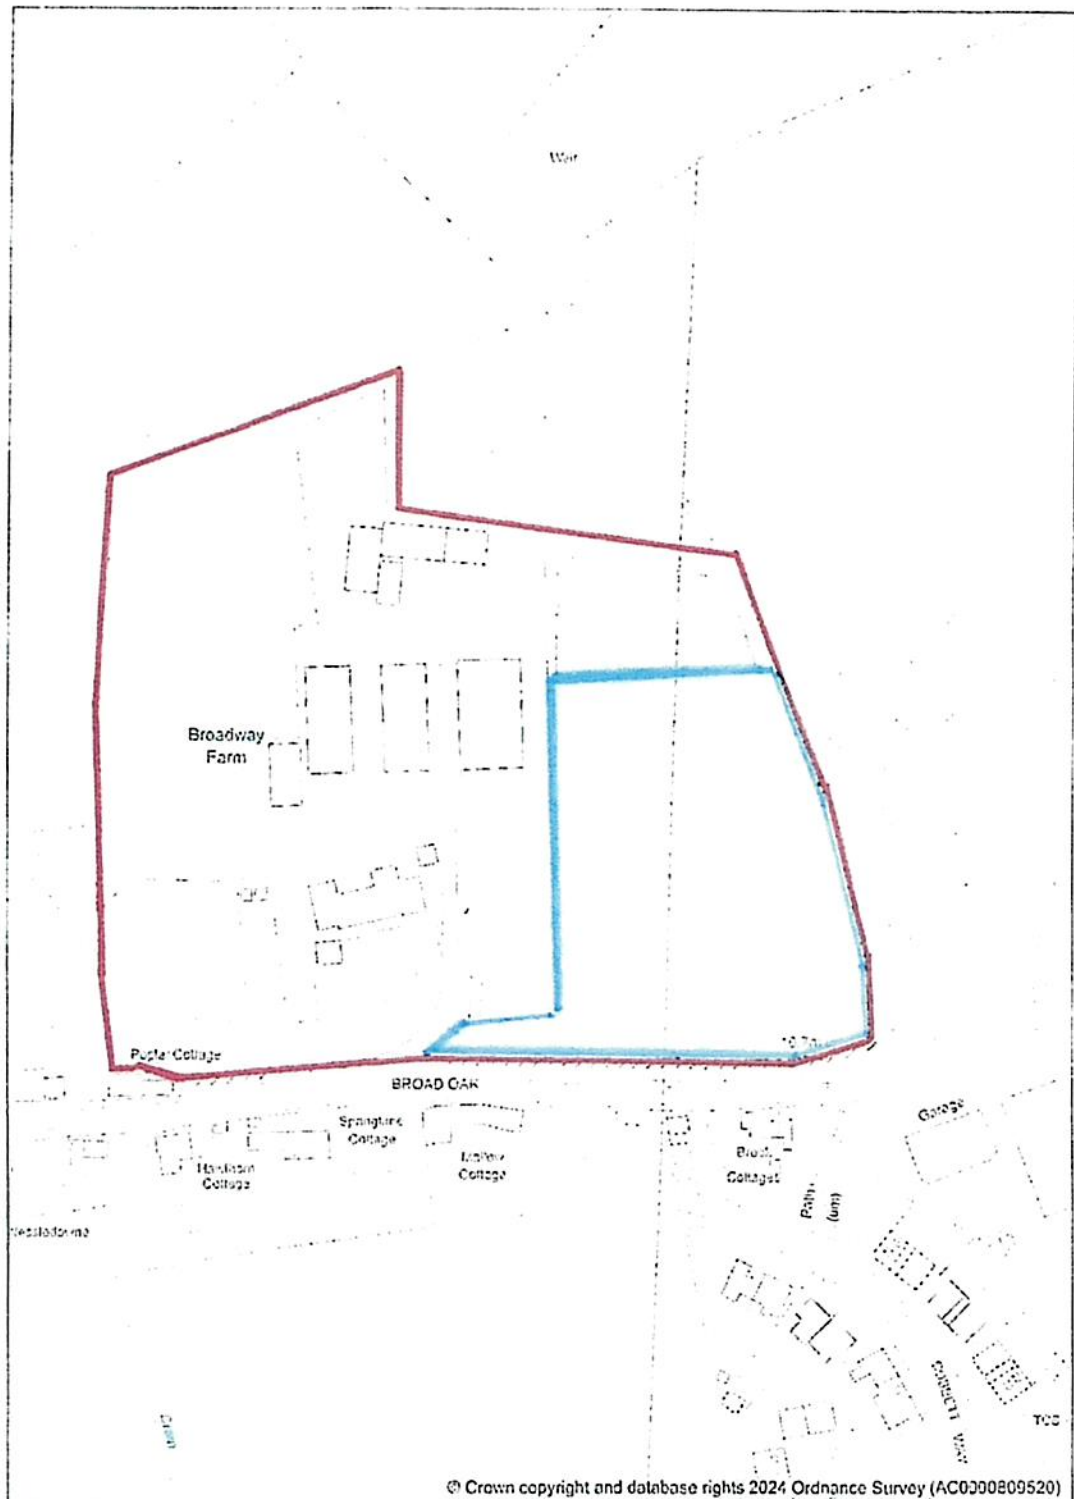

EASTLEIGH
BOROUGH COUNCIL



Department:	Enforcement
Date: 25/07/2024	Scale: 1:1767