


ENF/2024/202

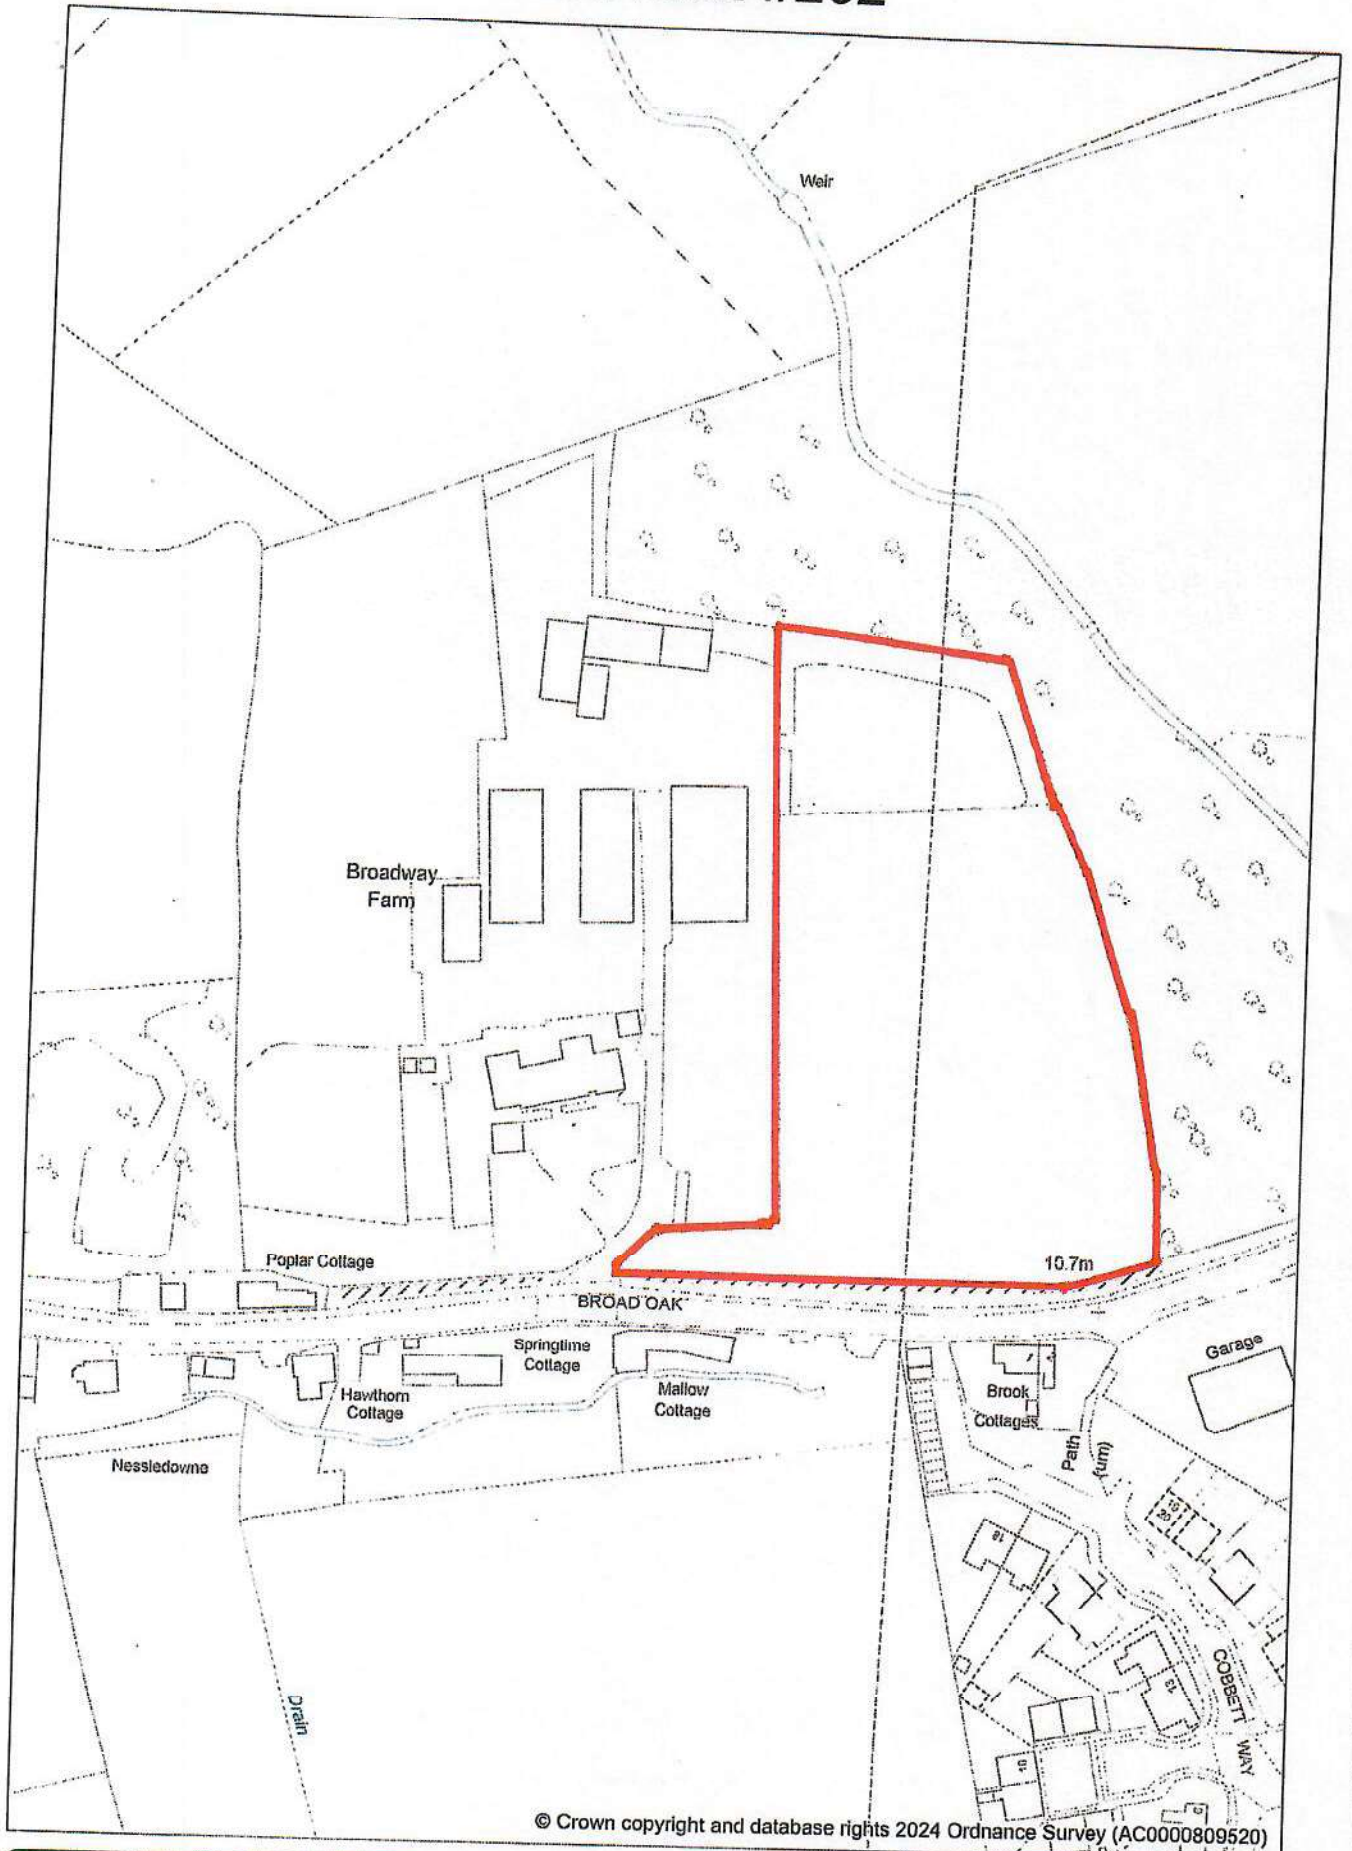

© Crown copyright and database rights 2024 Ordnance Survey (AC0000809520)

EASTLEIGH
BOROUGH COUNCIL



Department:	ENFORCEMENT
Date: 13/11/2024	Scale: 1:1767