


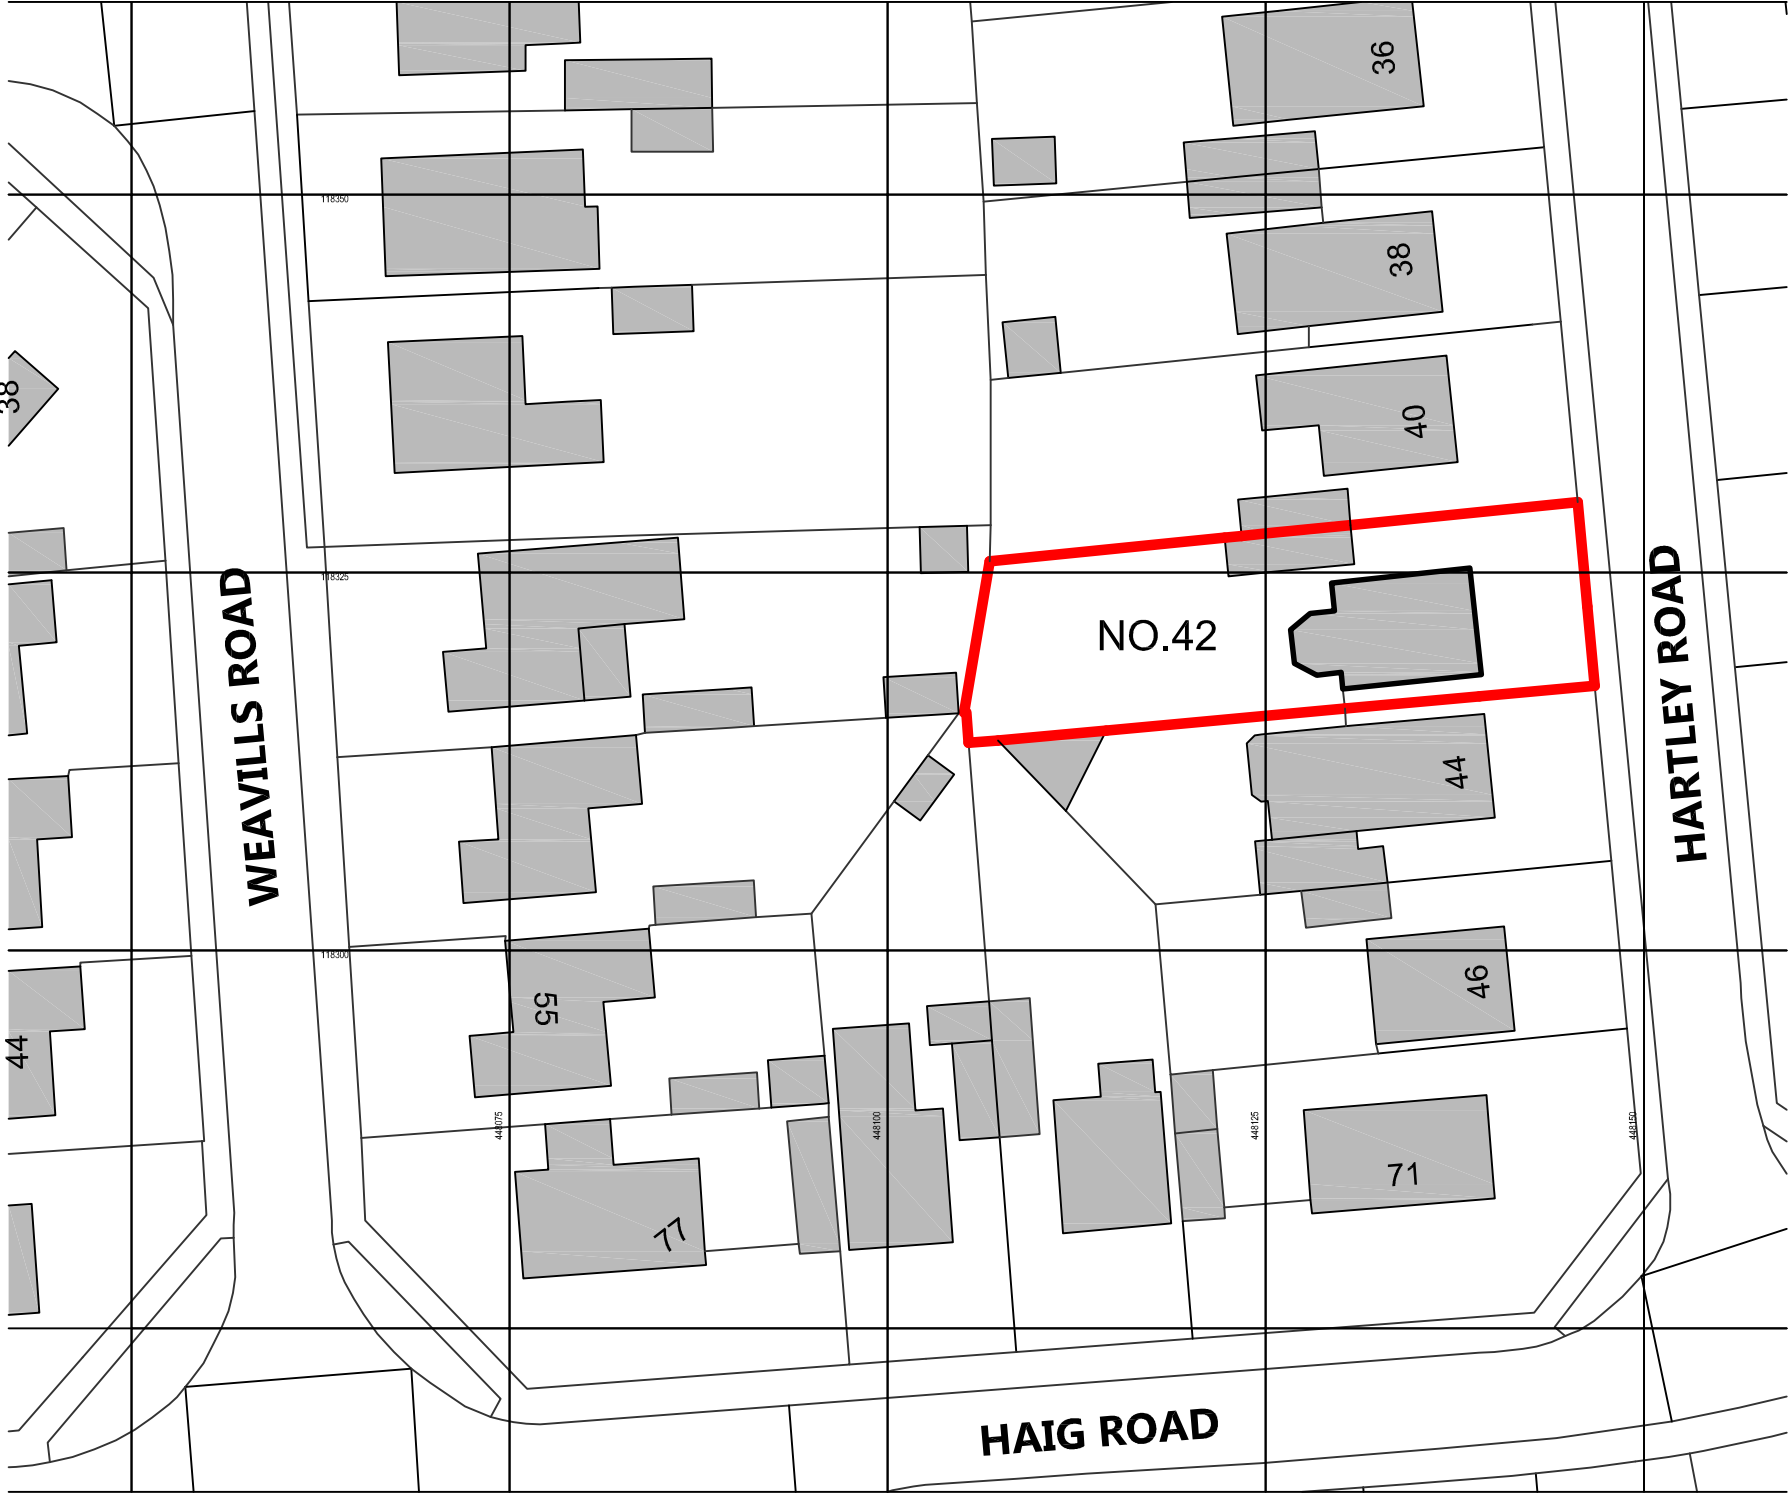


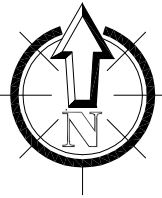



 **BLOCK PLAN @ 1:500**

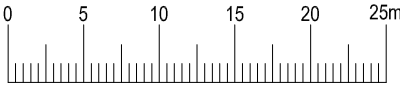

Ordnance Survey, (c) Crown Copyright 2024.
All rights reserved. Licence number 100022432

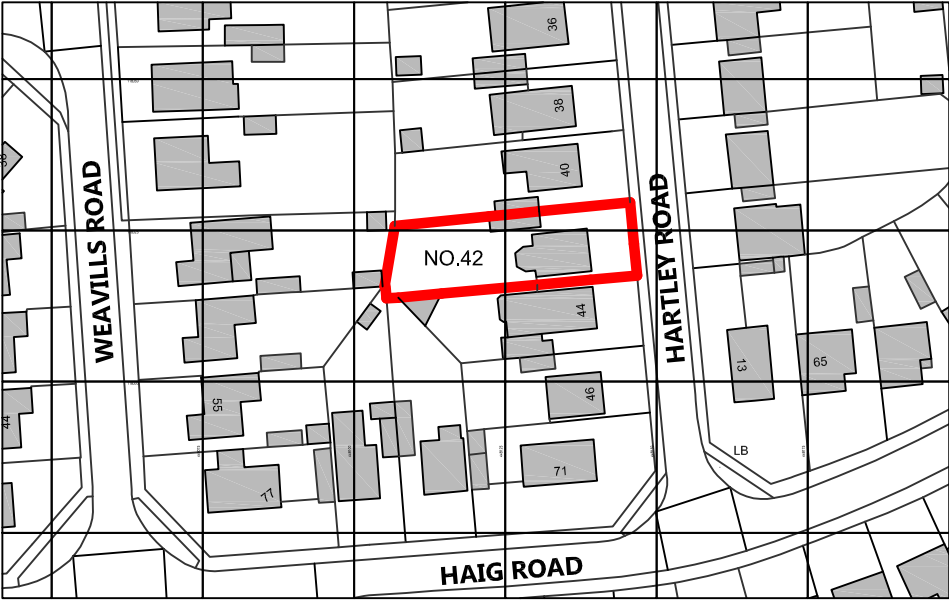

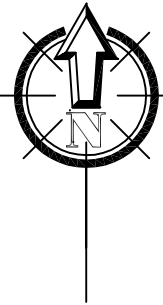
 **LOCATION PLAN
@ 1:1250**

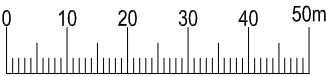

 **CONCEPT 20**
ARCHITECTURE
30 Grove Place, Sholing, Southampton, SO19 9QY
TEL: 07588 555392
EMAIL: info@concept20architecture.com

PROJECT:
**42 HARTLEY ROAD
EASTLEIGH
S0508JB**

CLIENT: **MR STEVE BUSBY**

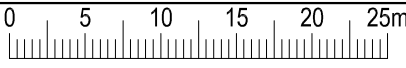PURPOSE OF ISSUE: ☐ information ☒ approval ☐ tender	
TITLE: BLOCK / LOCATION PLAN (PLANNING SUBMISSION)	
 SCALE 1:500 @ A3	
REV.	DATE 27-3-25
SCALE AS SHOWN	PLOTTED 27-3-25
DWG. NO.	24-017-01