




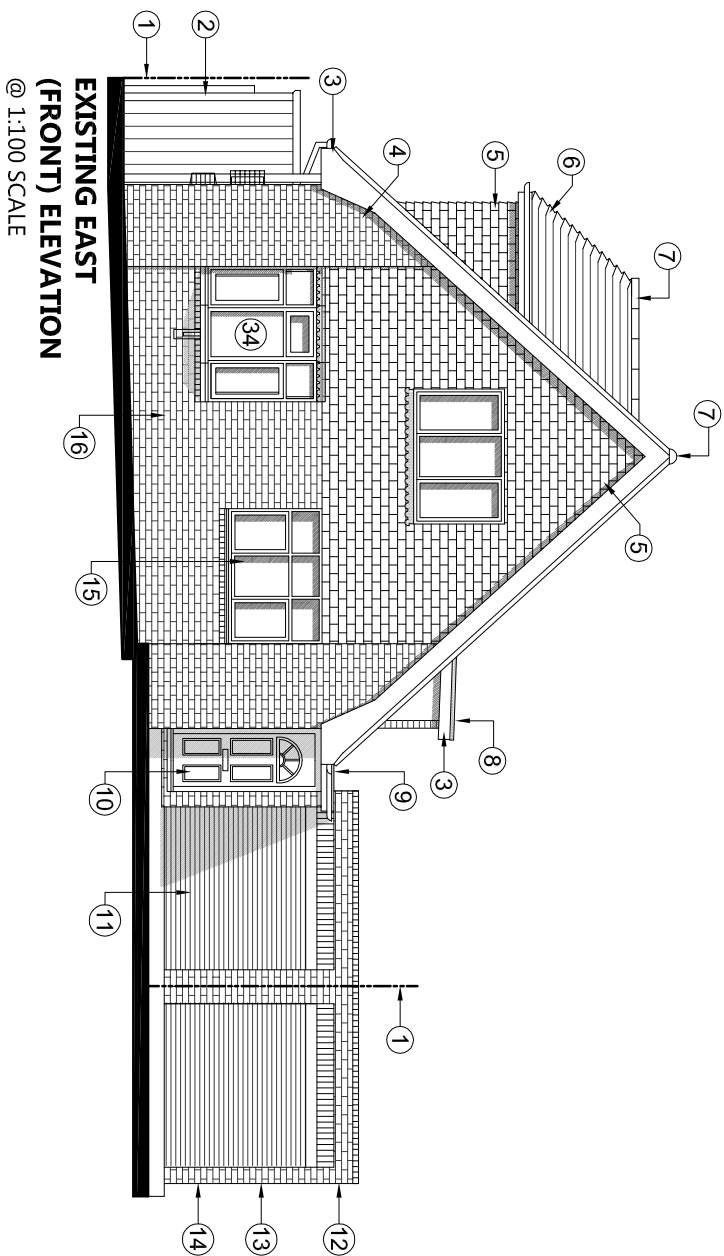


**EXISTING EAST
(FRONT) ELEVATION**
@ 1:100 SCALE

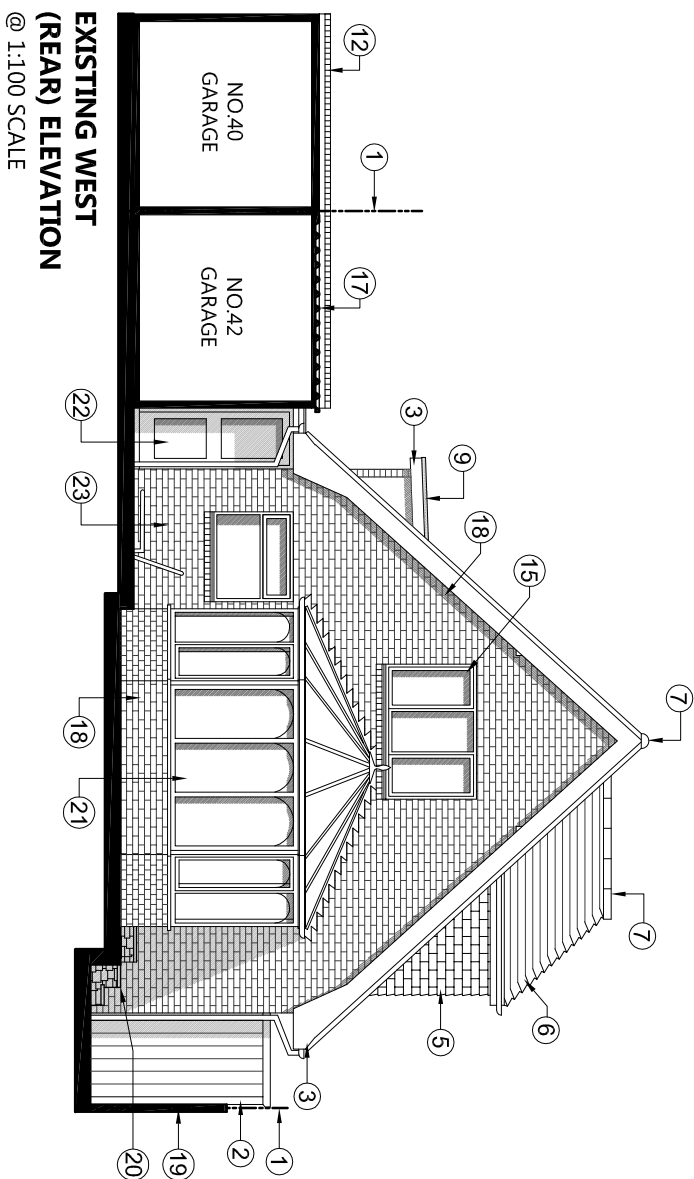


**EXISTING WEST
(REAR) ELEVATION**
@ 1:100 SCALE

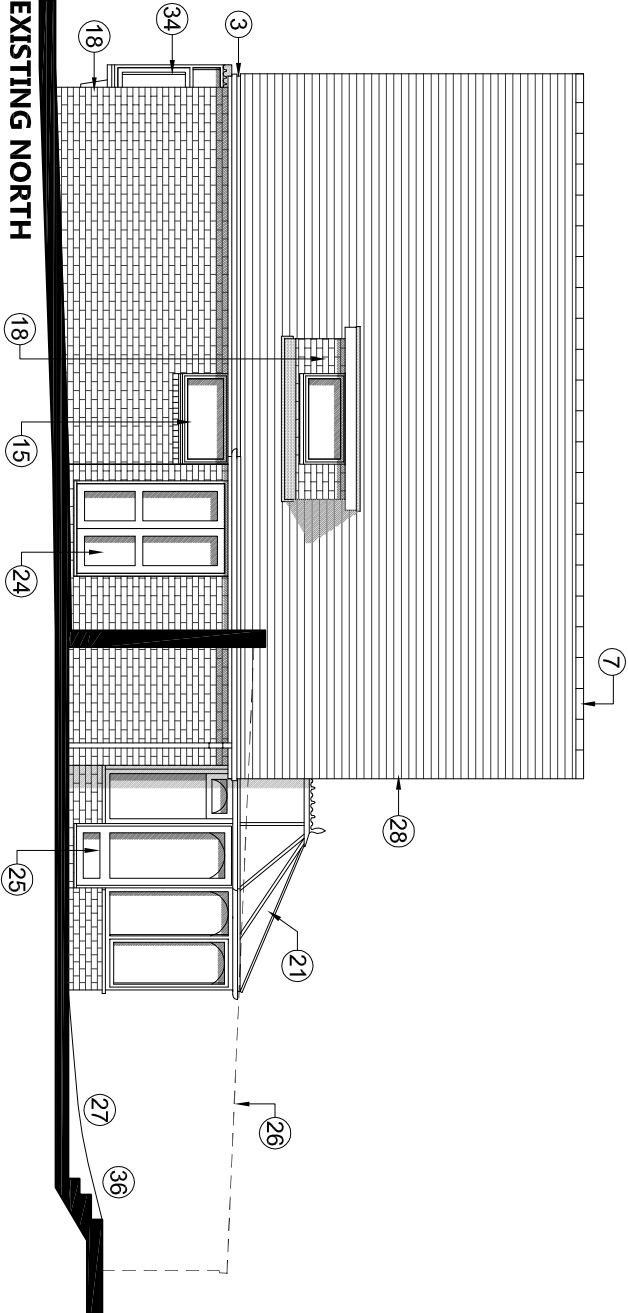


**EXISTING NORTH
(SIDE) ELEVATION**
@ 1:100 SCALE

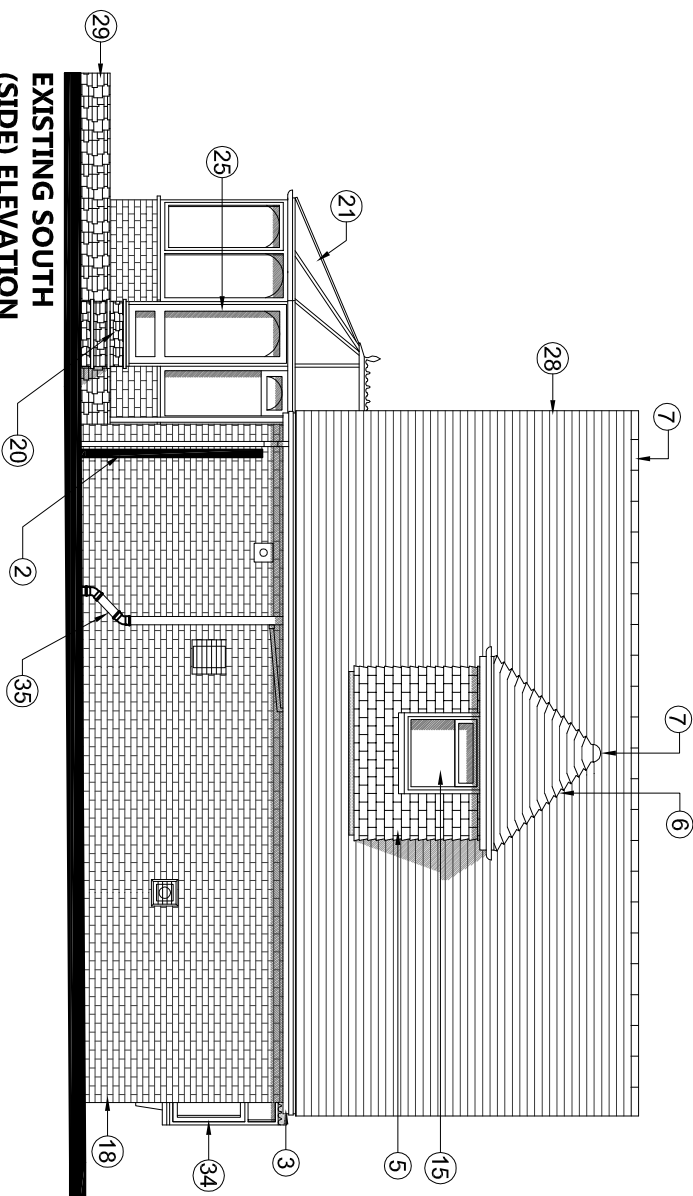

**EXISTING SOUTH
(SIDE) ELEVATION**
@ 1:100 SCALE

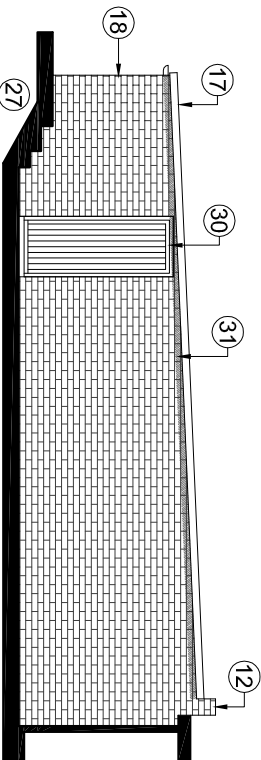

**GARAGE EXISTING SOUTH
(SIDE) ELEVATION**
@ 1:100 SCALE

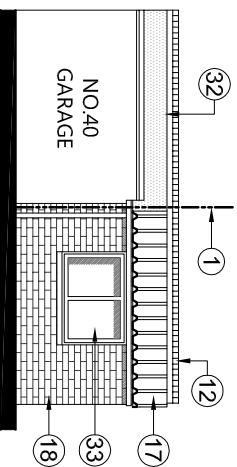

**GARAGE EXISTING WEST
(REAR) ELEVATION**
@ 1:100 SCALE

- | | | |
|-------------------------------------|---------------------------------------|---|
| 1 BOUNDARY LINE | 13 NO.40 HARTLEY RD GARAGE | 25 WHITE UPVC GLAZED CONSERVATORY DOOR |
| 2 STAINED TIMBER SIDE ACCESS GATE | 14 RED STRETCHER BOND BRICK TO GARAGE | 26 OUTLINE OF GARAGE NOT SHOWN FOR CLARITY |
| 3 WHITE UPVC FASCIA / SOFFIT BOARDS | 15 WHITE UPVC CASEMENT WINDOWS | 27 GARDEN LEVEL SLOPES UPWARDS |
| 4 RED FLEMISH BOND BRICKWORK | 16 LIGHT BUFF STRETCHER BOND BRICK | 28 BROWN PLAIN TILE ROOF FINISH |
| 5 BROWN PLAIN TILE HANGING | 17 ALUMINIUM TRAPZOIDAL ROOF | 29 STONE RETAINING WALL |
| 6 BROWN PLAIN BONNET TILES | 18 RED STRETCHER BOND BRICKWORK | 30 WHITE PAINTED TIMBER GARAGE DOOR |
| 7 HALF ROUND BROWN RIDGE TILES | 19 TIMBER PANEL FENCE 1.8M HIGH | 31 WALL CLIMBING PLANTS / VERANDA NOT SHOWN |
| 8 FELT FLAT ROOF DORMER FINISH | 20 STONE STEPS | 32 FELT FLAT ROOF TO NO.40 GARAGE |
| 9 FELT FLAT ROOF FINISH TO LOBBY | 21 WHITE UPVC CONSERVATORY | 33 WHITE PAINTED TIMBER GARAGE WINDOW |
| 10 WHITE COMPOSITE FRONT DOOR | 22 WHITE PAINTED TIMBER GLAZED DOOR | 34 WHITE UPVC BAY WINDOW |
| 11 WHITE ROLLER SHUTTER GARAGE DOOR | 23 VERANDA NOT SHOWN FOR CLARITY | 35 EXTERNAL SOIL / VENT PIPE |
| 12 RED STRETCHER BOND PARAPET WALL | 24 WHITE UPVC DOUBLE GLAZED DOOR | 36 3 X STEPS UP |



CONCEPT 20
ARCHITECTURE

30 Grove Place, Sholing, Southampton, SO19 9QY
TEL: 07588 555392
EMAIL: info@concept20architecture.com

PROJECT:
**42 HARTLEY ROAD
EASTLEIGH
S0508JB**

CLIENT: STEVE BUSBY
TITLE:
**EXISTING ELEVATIONS
(PLANNING SUBMISSION)**

SCALE 1:100 @ A3
5000mm
SCALE 1:100
DATE 27-3-25
REV B
DWG. NO.
24-017-03REV B