



T/24/98400

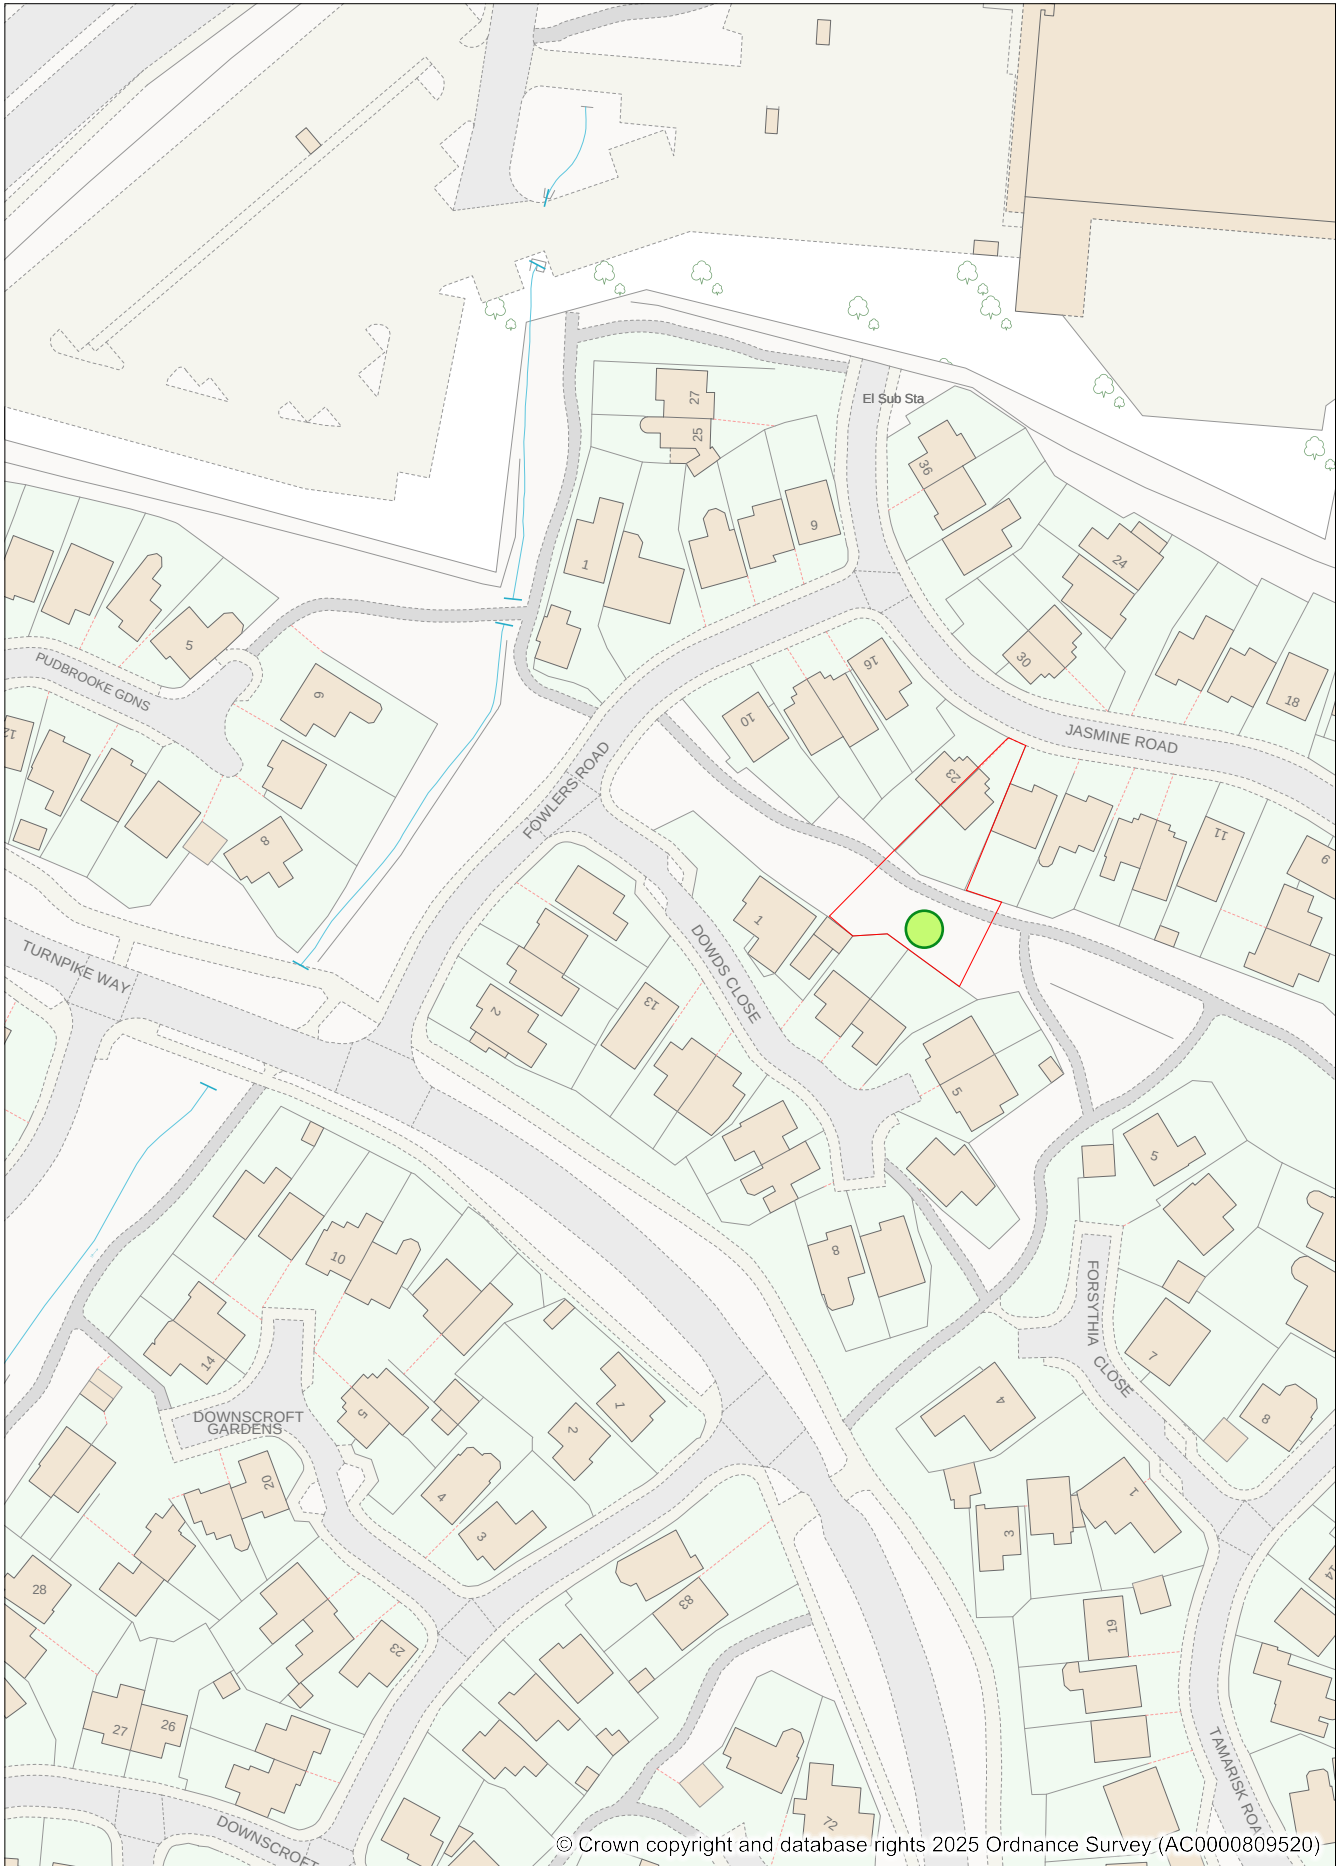

© Crown copyright and database rights 2025 Ordnance Survey (AC0000809520)

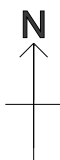

Address: 21 Jasmine Road, Hedge End,
Southampton. SO30 4SX

Date: 01/04/2025

Scale: 1:1250