


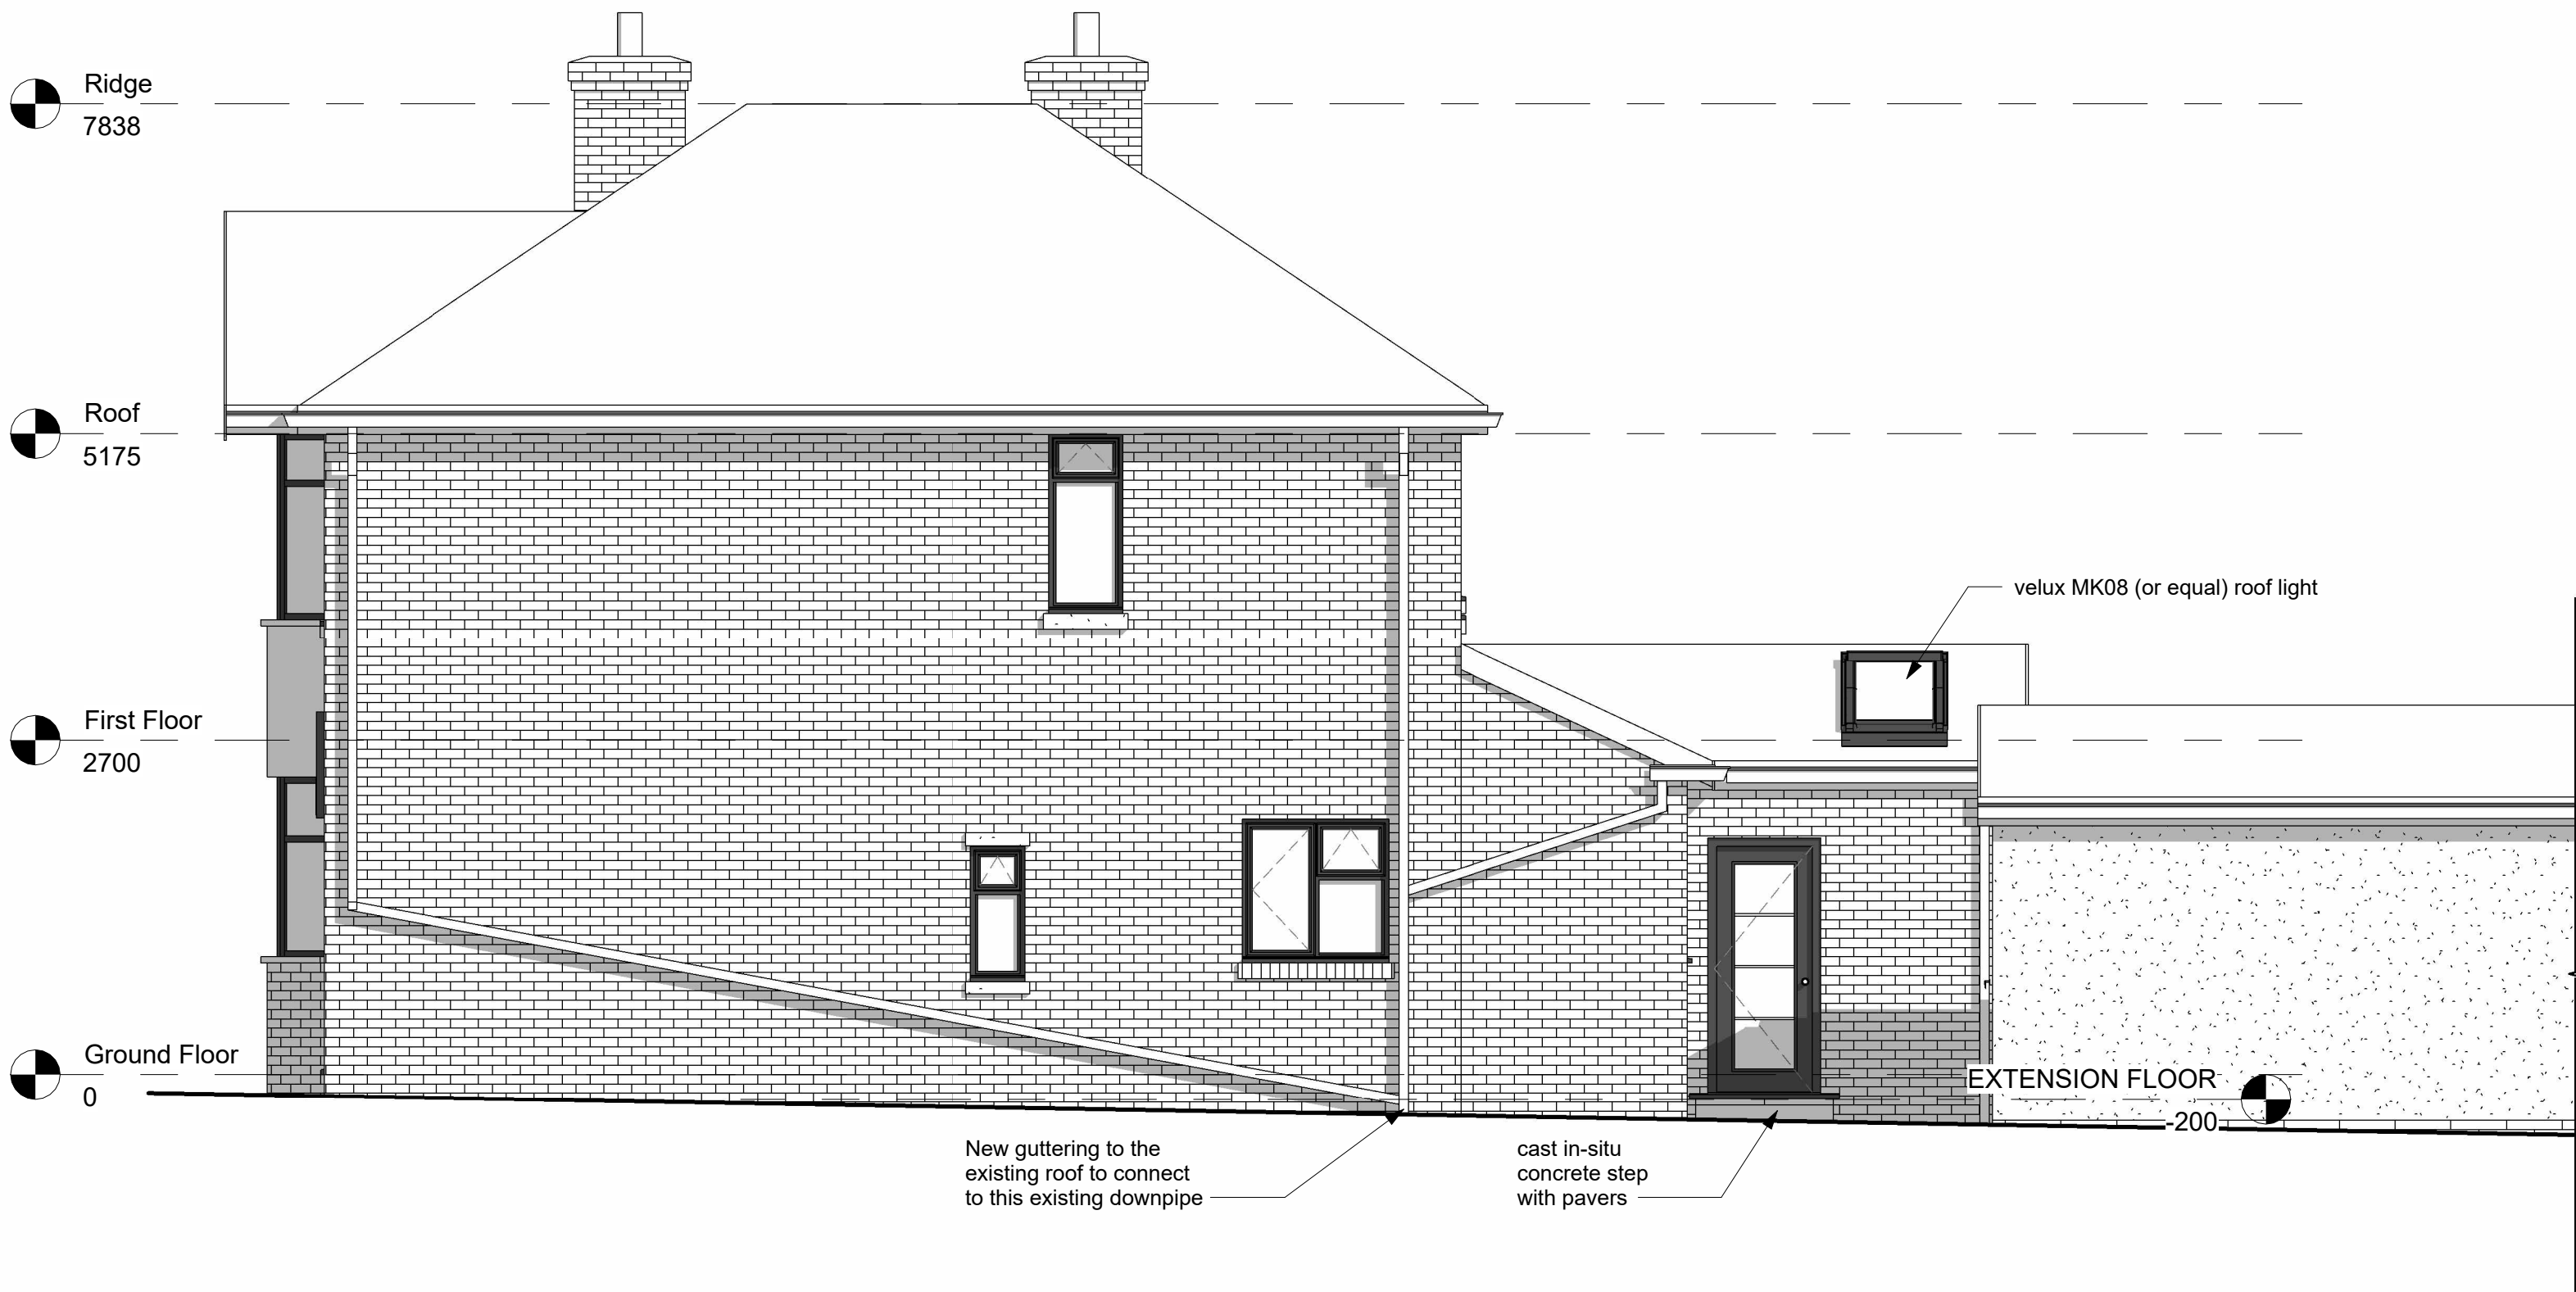


2 PROPOSED_EAST
1 : 50




1 PROPOSED_SOUTH
1 : 50



4 PROPOSED_NORTH
1 : 50

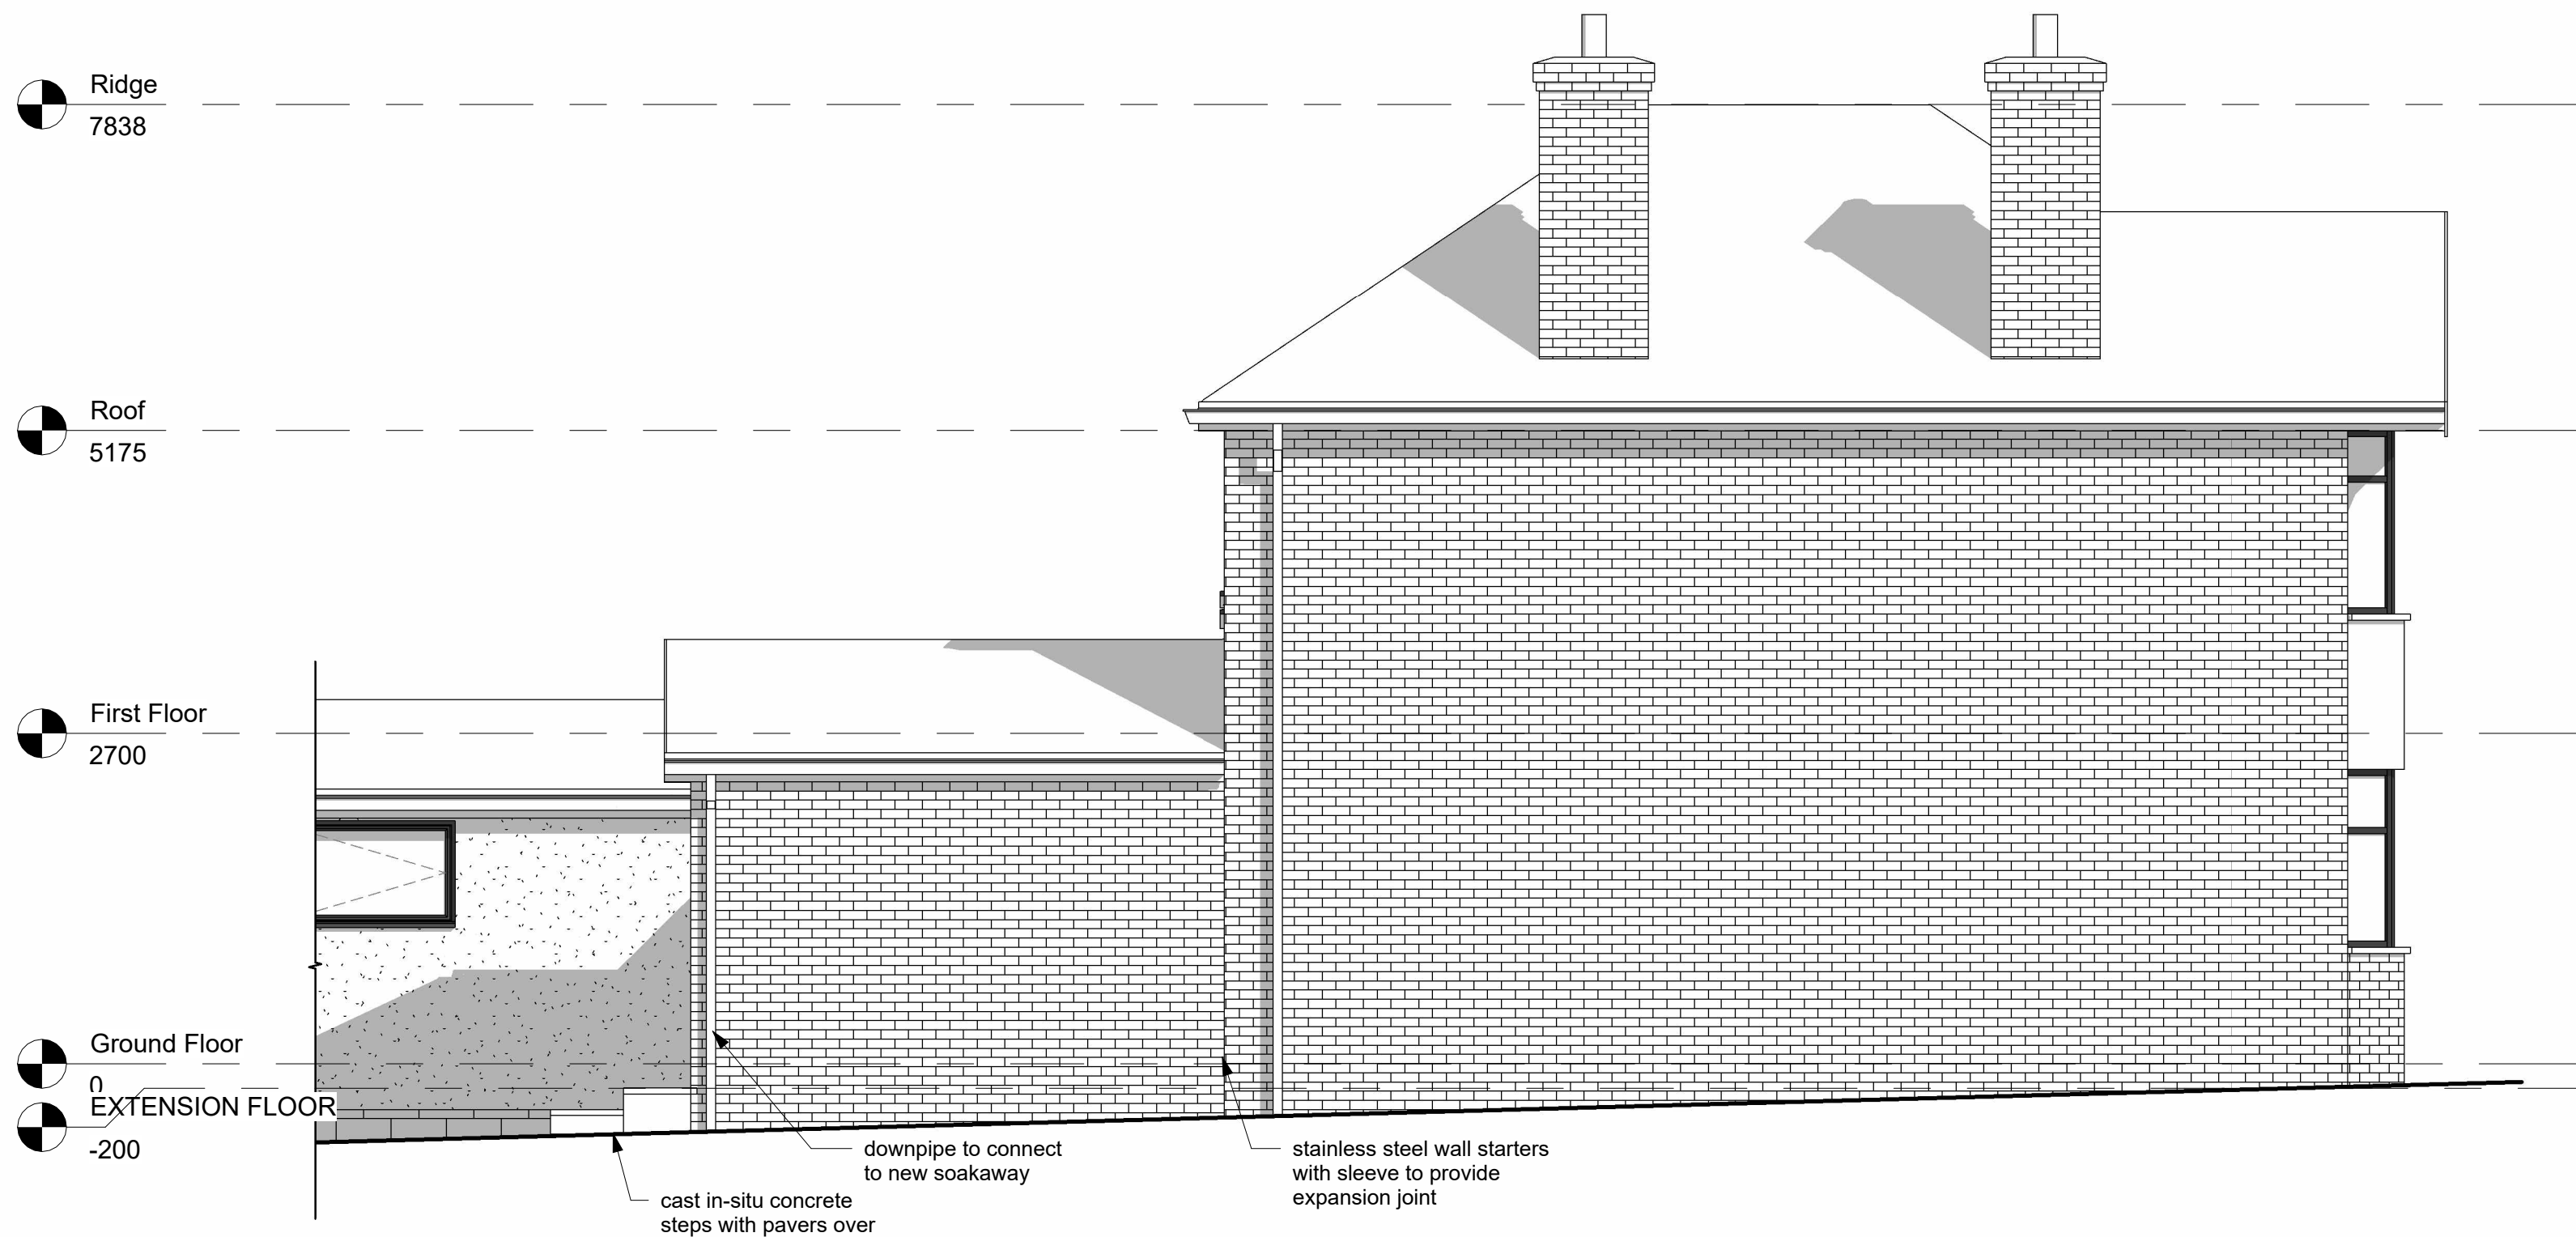

3 PROPOSED_WEST
1 : 50

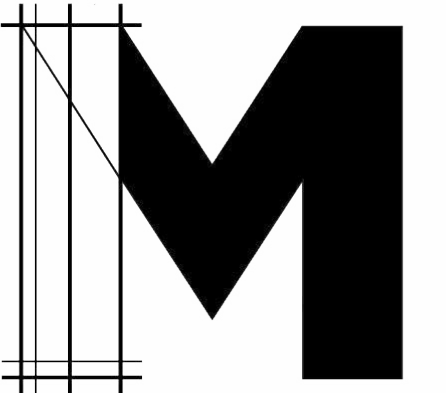

MOOSECONSULTING

ISSUE STATUS
CLIENT REVIEW

CLIENT
MR & MRS GREEN

PROJECT
FAIRHAVEN

REV	DESCRIPTION	DATE
A	CONCEPT	14.03.25
B	CLIENT REVIEW	24.03.25

Notes

- Structural calculations, guidance or notes of any is for guidance only, not for construction. You must engage a structural engineer.
- All documentation provided does not limit your liability in respect to the engagement and full compliance of Planning and/or Building Control.
- The nominated Building Control officer has the right to supercede any and all of the information contained within this document. You are required by Law to comply with the explicit directions given by your Building Control officer.

PROJECT ID	DATE of ISSUE
2503101	24.03.25

SCALE (@ A1)	REV
1 : 50	B

TITLE
PROPOSED ELEVATIONS

DWG No.

A202

©2024