


NOTES:
ALL DIMENSIONS TO BE CHECKED ON SITE.
ALL OMISSIONS AND DISCREPANCIES TO BE
REPORTED TO CONSTANTINE DESIGN LTD
IMMEDIATELY.



ReQuestAPlan
Map number: TQRQM25091143418396
Title: 19 Lebburn Meadows Block plan
Map Produced for: 19 Lebburn Meadows
? Crown copyright and database rights 2025 OS 100042766
Project ID:
Date of Purchase: 01-04-2025
1 Years subscription from 01-04-2025 for 1 workstation.

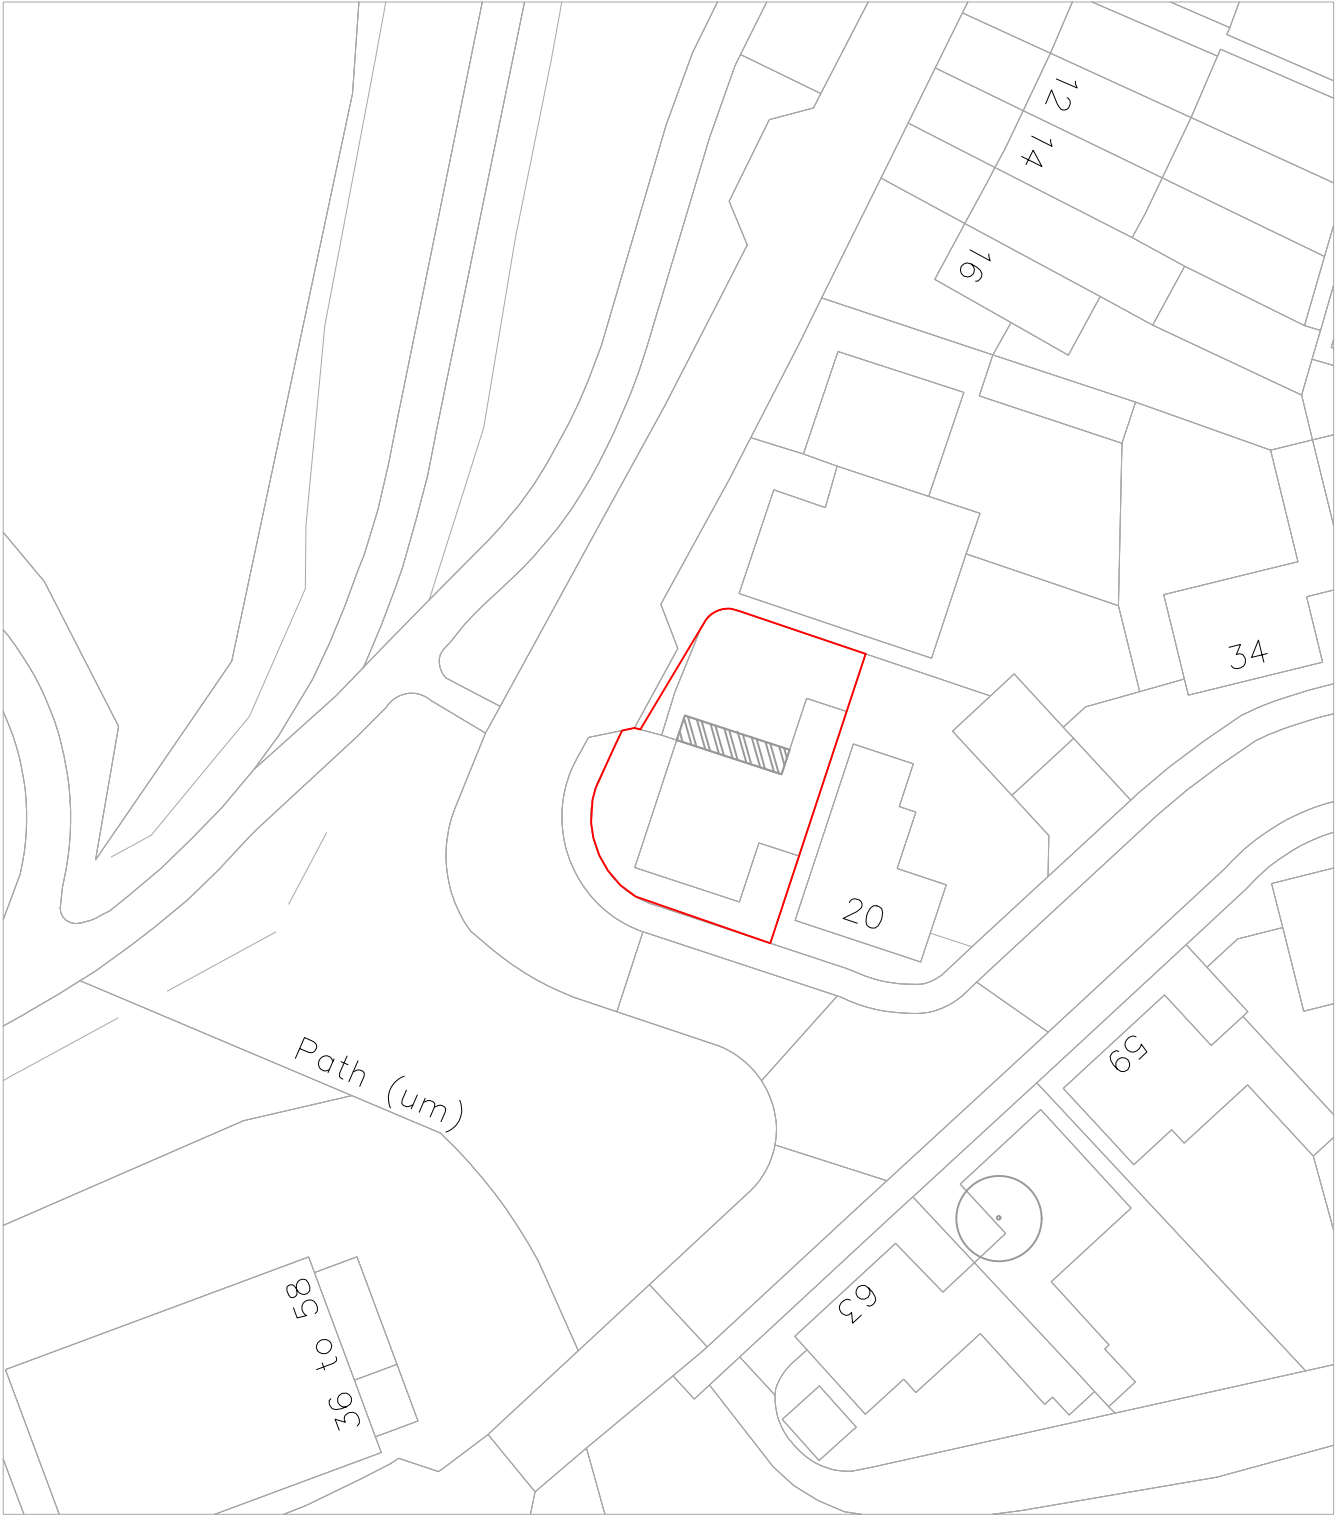

BLOCK PLAN 1:500

PLANNING SUBMISSION	20.03.24	AG	P1
	Date	Check	Rev

PLANNING

CONSTANTINE
DESIGN LTD.

Constantine Design Ltd
62 Wilton Gardens, 5015 70R 07837 578991
apcgreenholgh@gmail.com

Project
19 Lebburn Meadows
Hedge End
S030 2LP

Drawing
BLOCK PLAN

Drawn by	Date	Scale
AG	March 25	1:500
Job number	Drawing number	Revision
2403	01	P1

Original Drawing Size A3