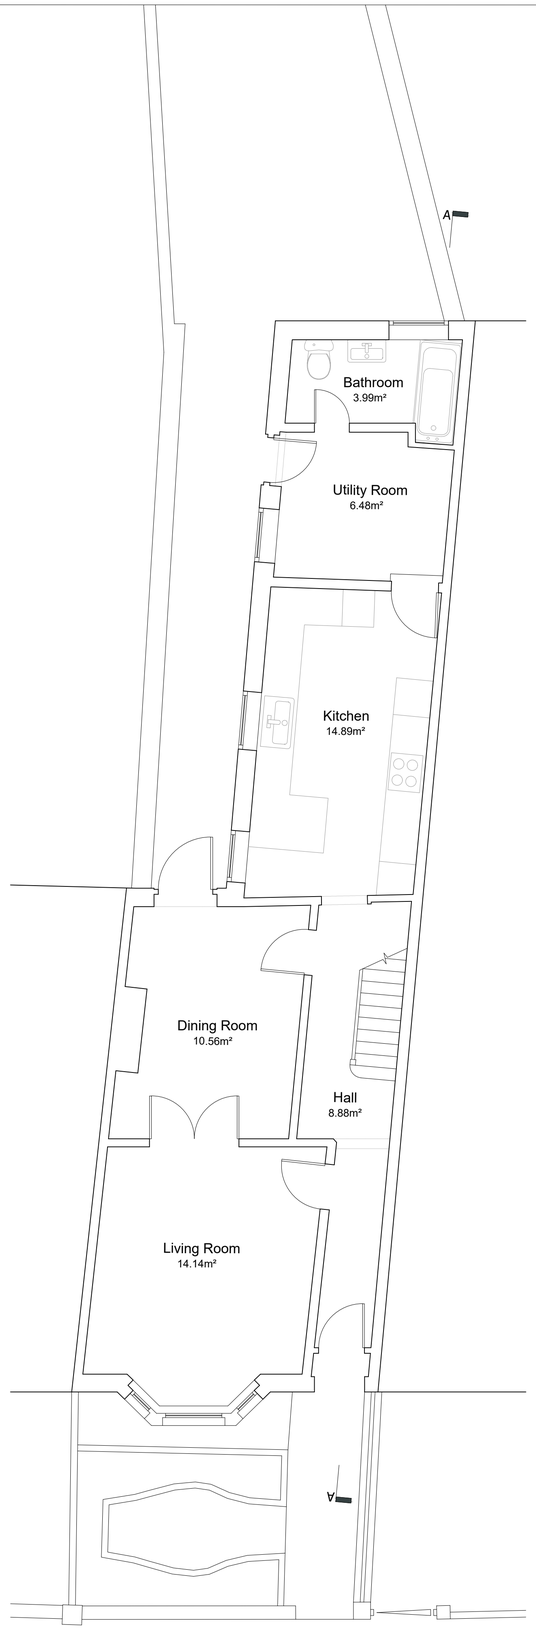

GROUND FLOOR

SCALE 1:50

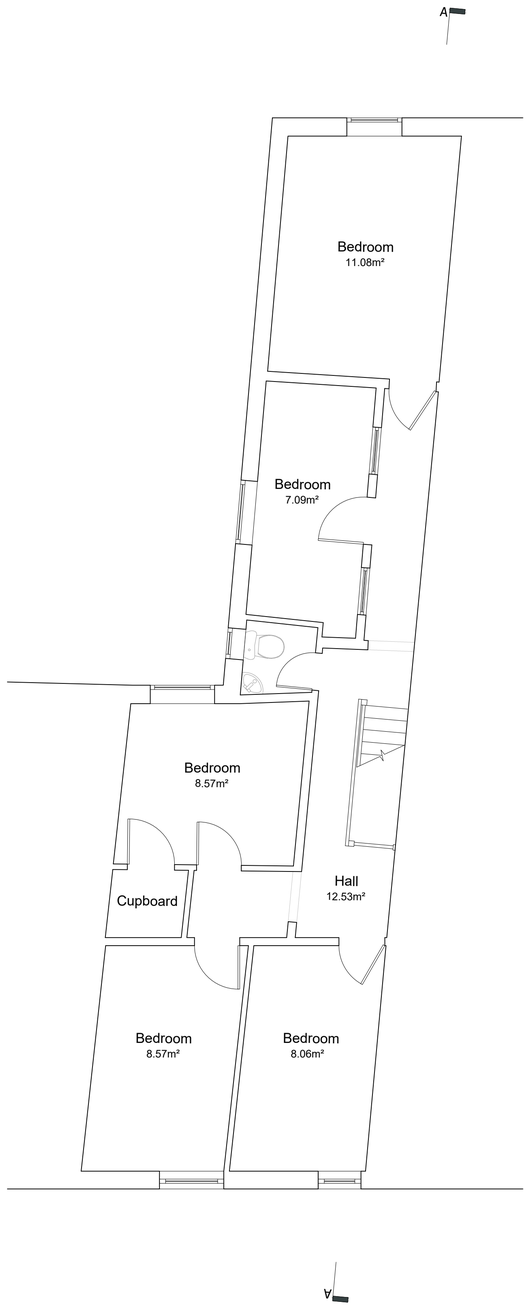

FIRST FLOOR

SCALE 1:50

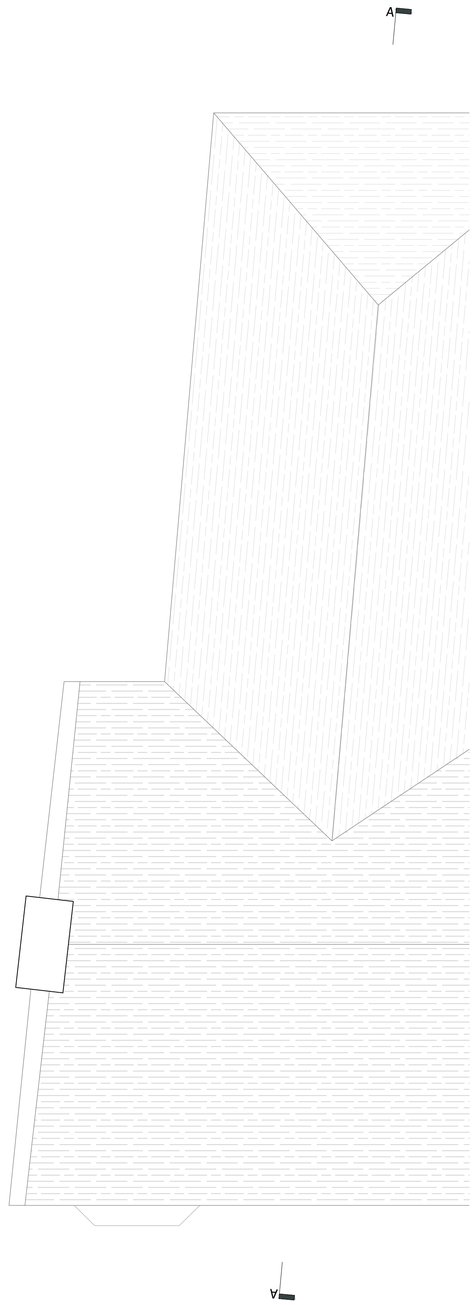

ROOF PLAN

SCALE 1:50

Disclaimer

Adjacent Properties and boundaries are shown for illustrative purposes only and have not been surveyed unless otherwise stated. All areas shown are approximate and should be verified before forming the basis of a decision. Do not scale other than for Planning purposes. All dimensions must be checked by the contractor before commencing work on site. No deviation from this drawing will be permitted without prior written consent of the architect. The copyright of this drawing remains with HMO Designers and may not be reproduced in any form without prior written consent.

Notes

Drawing based on survey information by others and subject to planning, building regulation and other statutory approvals.

Drawing Key

Existing Walls

New Walls
(External Alterations Completed Under PDR)

Demolished Walls / Sanitaryware

Rooflights Above

Section Key

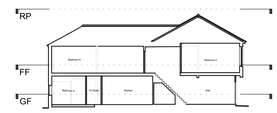

1:1250 - Crown copyright and database rights 2024 OS 100022432.

0 0.5 1 1.5 2
SCALE 1:50 m

hmo designers

Our Studio // Gatcombe house, Copnor Rd, Portmouth
Our Number // 023 8244 3801
Our Email // hello@hmodesigners.co.uk
Our Website // hmodesigners.co.uk

Project

81 The Crescent, Eastleigh, SO50 9BQ

Drawing Title

Existing Floor Plans

Drawing Number

HD0119 - PL01

Scale

1:50 @A1

Issue Status

Preliminary

Drawn	Date
KT	**April 2025**