
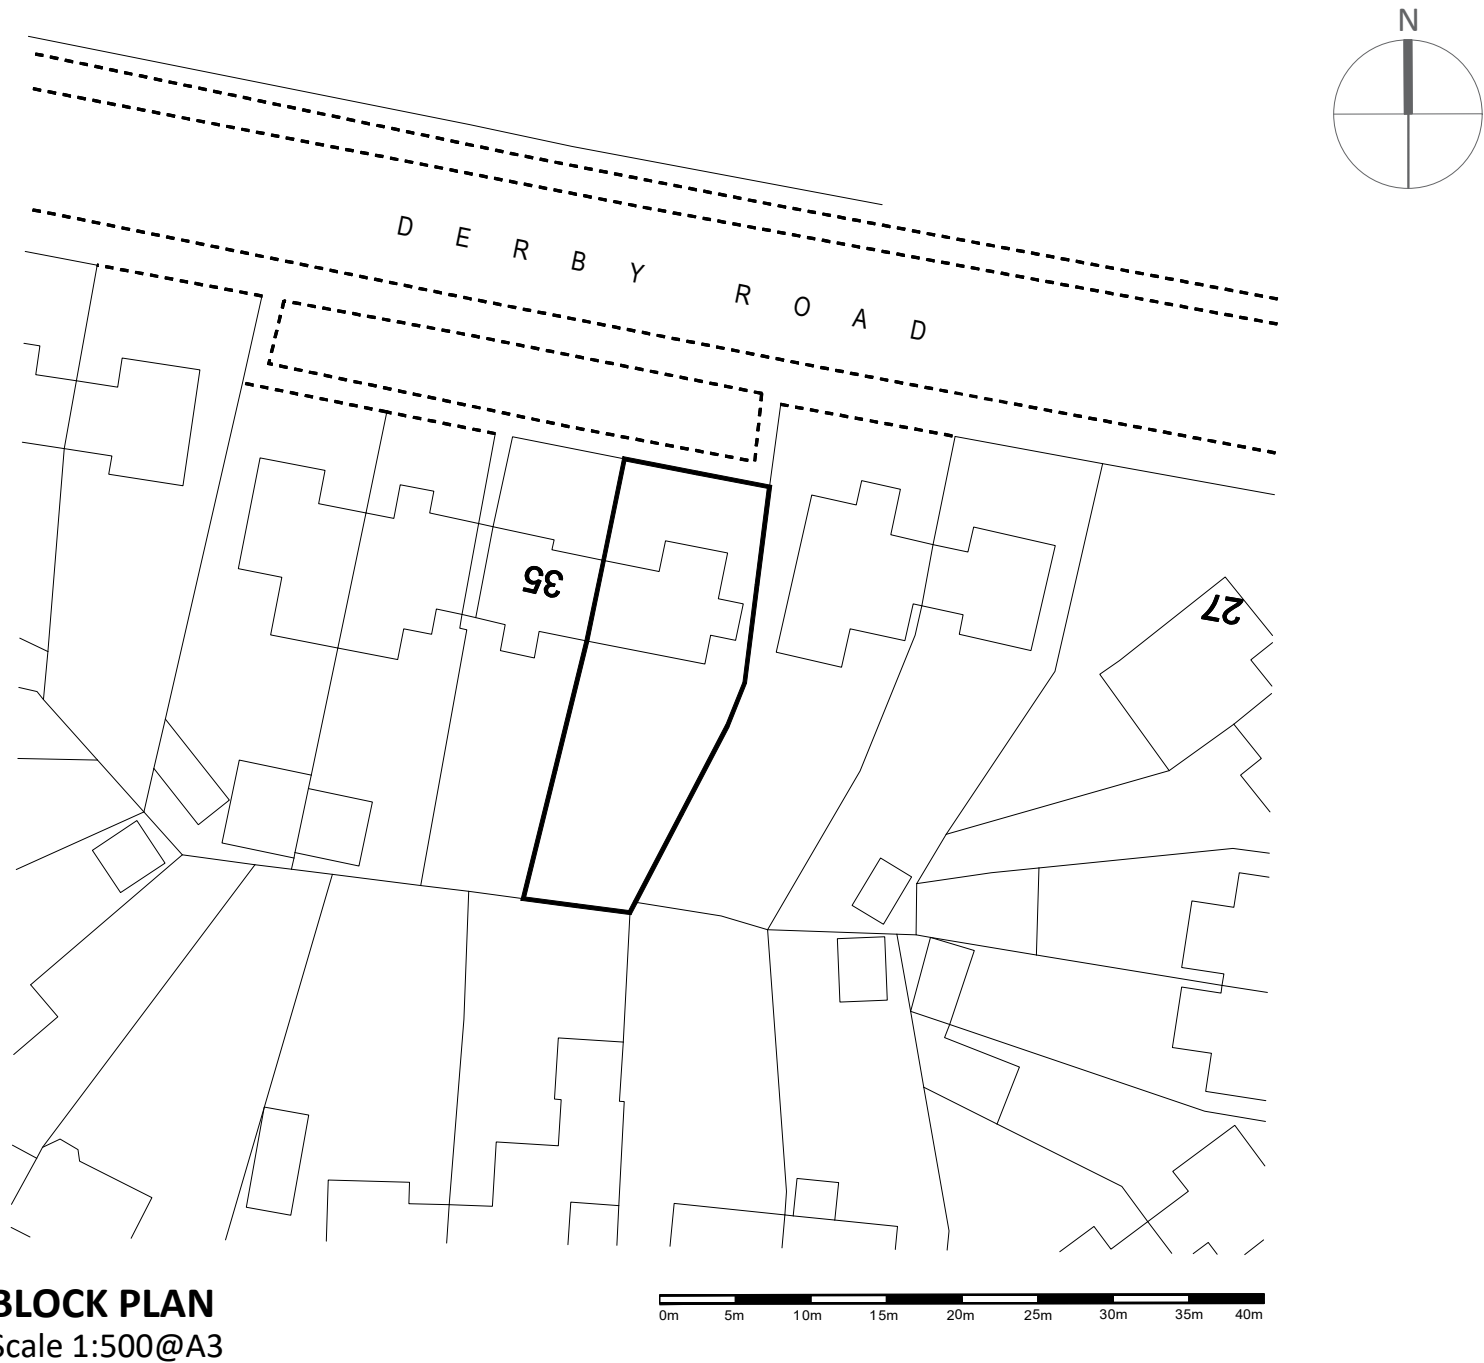


ALL DIMENSIONS TO BE CHECKED ON SITE
WORK TO FIGURED DIMENSIONS ONLY
REPORT DISCREPANCIES TO THE
ARCHITECT AT ONCE BEFORE PROCEEDING.

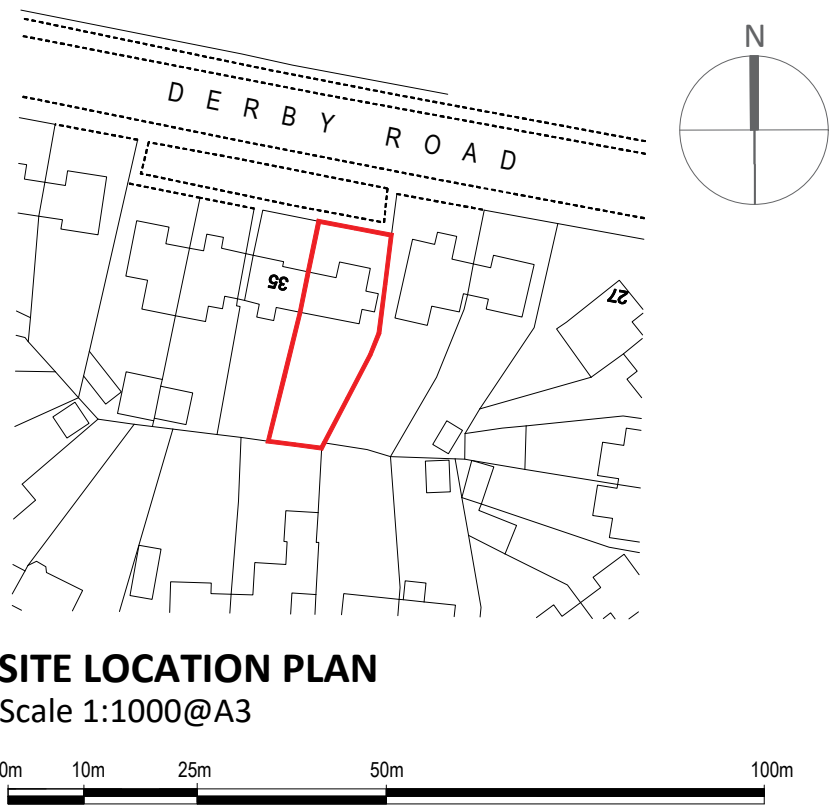

A	Issue for Client Comment	17/03/25	JM	MCA
REV	DESCRIPTION	DATE	AUTHOR	CHK'D

Jose@MayorgaCharteredArchitect.co.uk

MCA

Mayorga Chartered Architect

RIBA

33 DERBY ROAD,
EASTLEIGH
SO50 5FD

Proposed Side Extension & Internal
Alterations

SITE LOCATION PLAN & BLOCK PLAN

Project/Drg No.	Rev	Scale	Date	Drawn By
MCA2025/33/ 101	A	1:1000@A3 1:500@A3	10/03/25	J Mayorga
				Checked By
				MCA