


ALL DIMENSIONS TO BE CHECKED ON SITE  
WORK TO FIGURED DIMENSIONS ONLY  
REPORT DISCREPANCIES TO THE  
ARCHITECT AT ONCE BEFORE PROCEEDING.

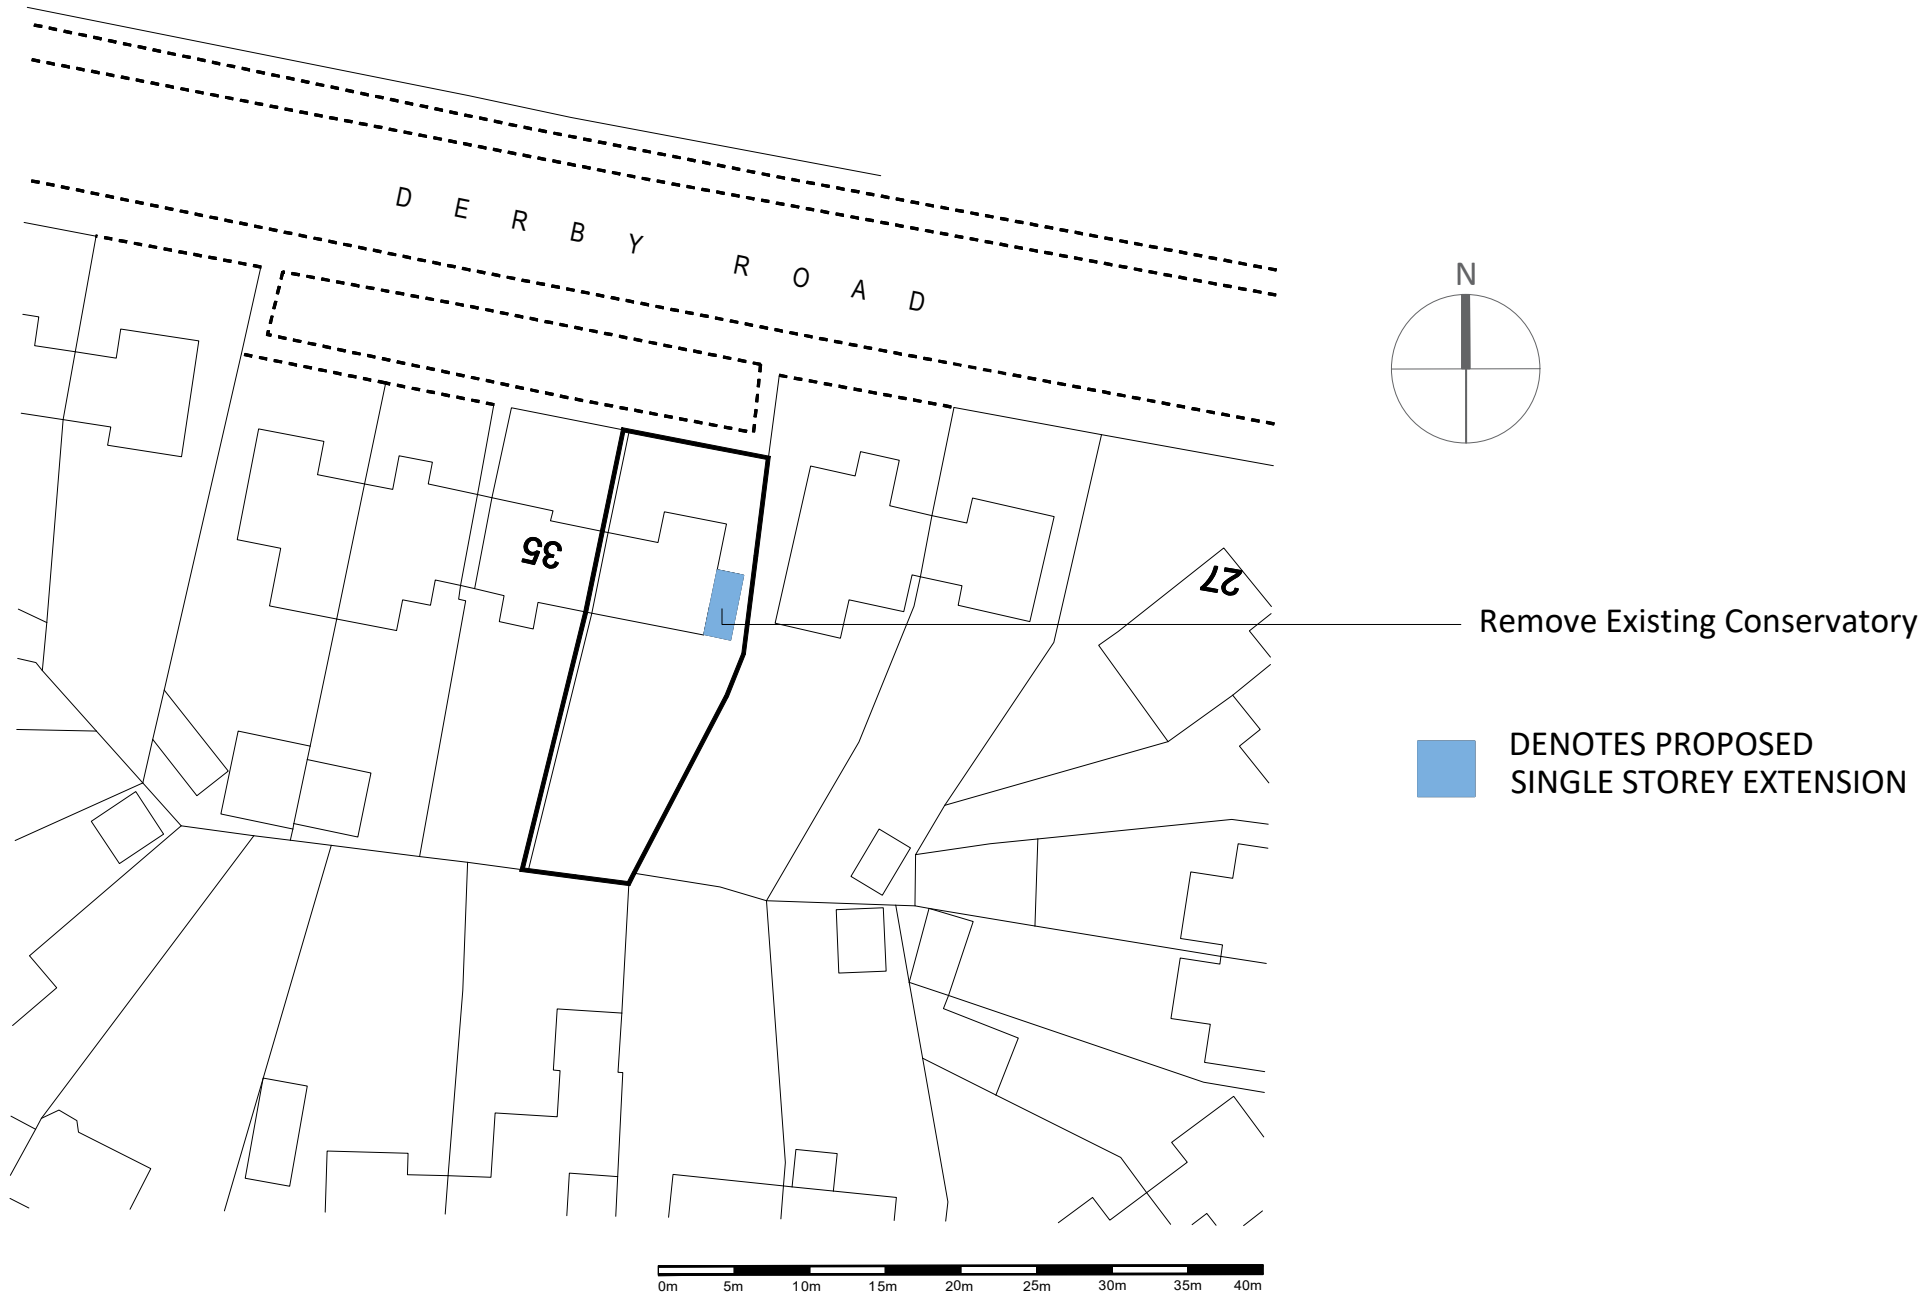

**BLOCK PLAN - PROPOSED**  
Scale 1:500@A3

|     |                          |          |        |       |
|-----|--------------------------|----------|--------|-------|
| A   | Issue for Client Comment | 17/03/25 | JM     | MCA   |
| REV | DESCRIPTION              | DATE     | AUTHOR | CHK'D |

Jose@MayorgaCharteredArchitect.co.uk

MCA

Mayorga Chartered Architect

RIBA

|                                         |                                                   |                     |     |          |          |            |
|-----------------------------------------|---------------------------------------------------|---------------------|-----|----------|----------|------------|
| 33 DERBY ROAD,<br>EASTLEIGH<br>SO50 5FD | Proposed Side Extension & Internal<br>Alterations | BLOCK PLAN PROPOSED |     |          |          |            |
|                                         |                                                   | Project/Drg No.     | Rev | Scale    | Date     | Drawn By   |
|                                         |                                                   | MCA2025/33/ 102     | A   | 1:500@A3 | 10/03/25 | J Mayorga  |
|                                         |                                                   |                     |     |          |          | Checked By |
|                                         |                                                   |                     |     |          |          | MCA        |