


11 Barton Road

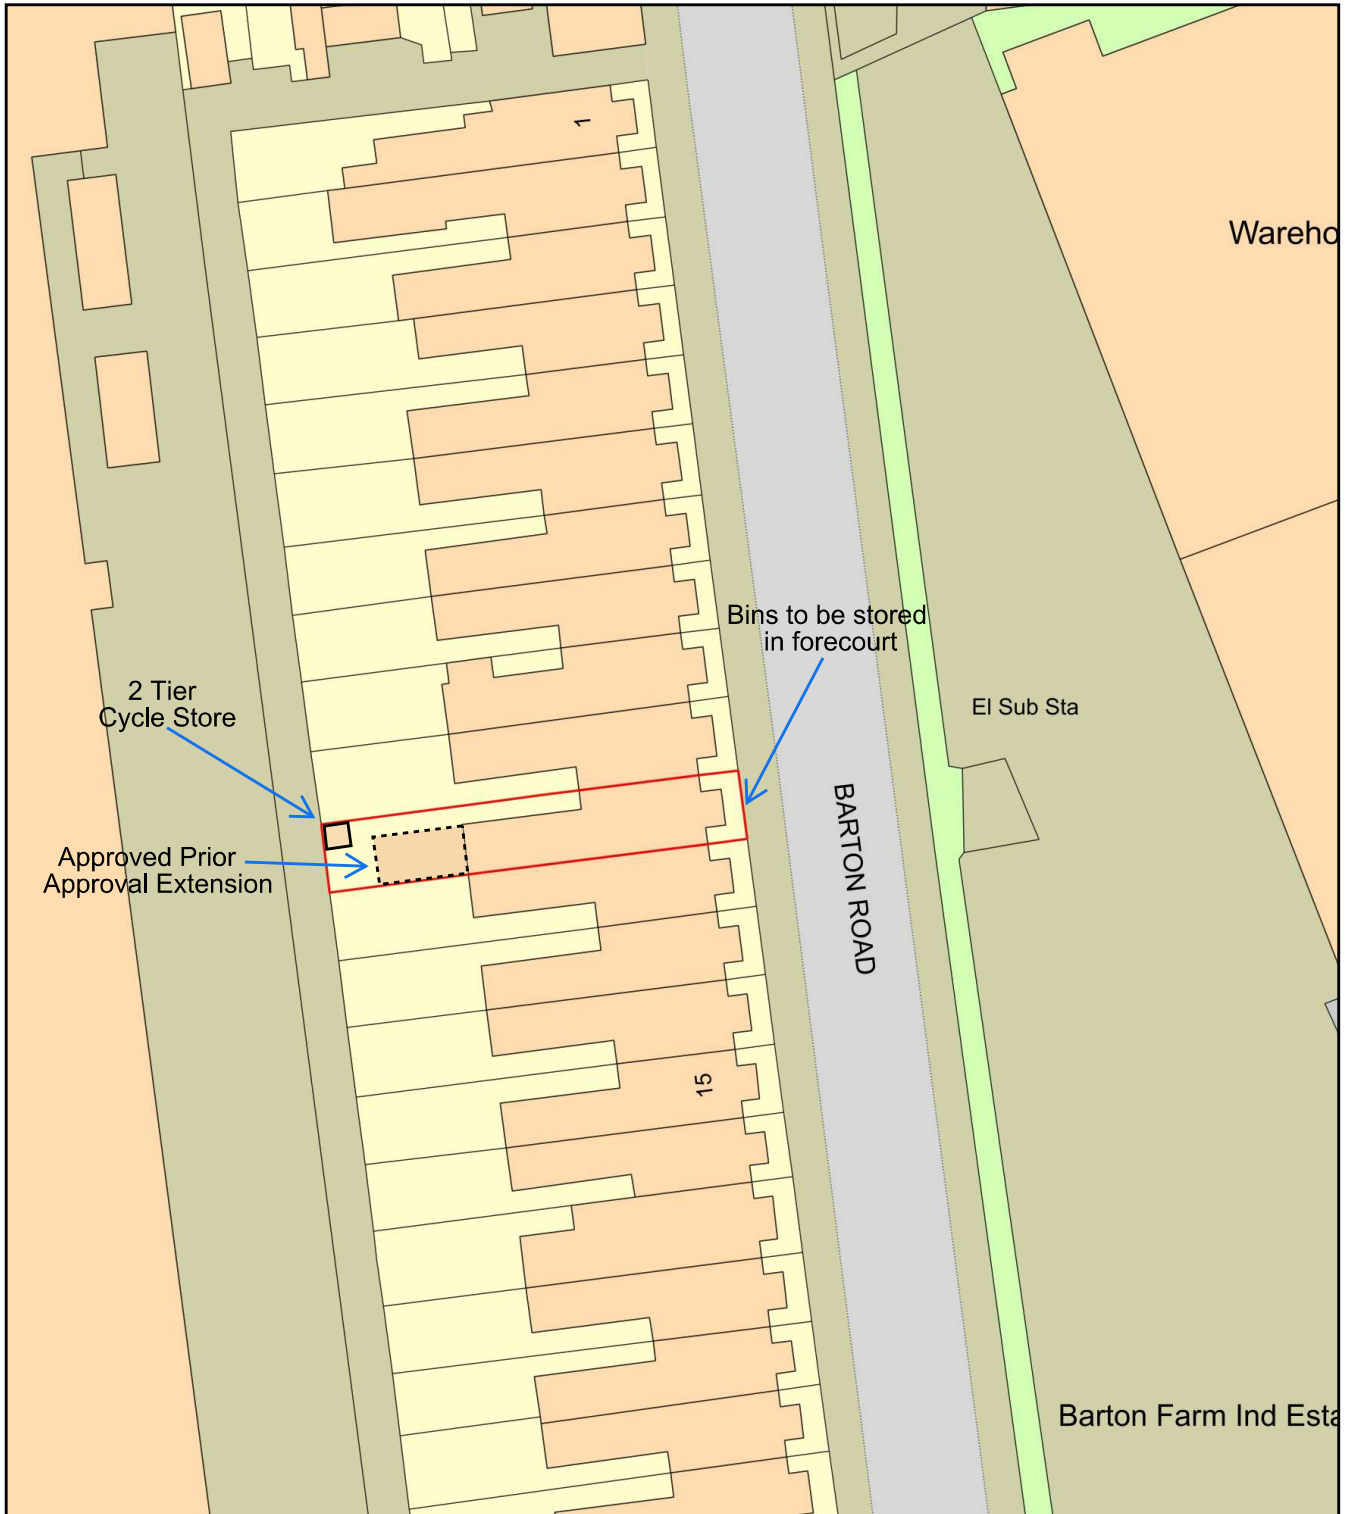

0 20
Metres



Plan Produced for: Applecore PDM

Date Produced: 02 Apr 2025

Plan Reference Number: TQRQM24347152439839

Scale: 1:500 @ A4

