


Location Plan

Site Address: Bradgate Manor, Abbey Hill, Netley Abbey, SO31 5FB

Date Produced: 04-Apr-2025

Scale: 1:1250 @A3

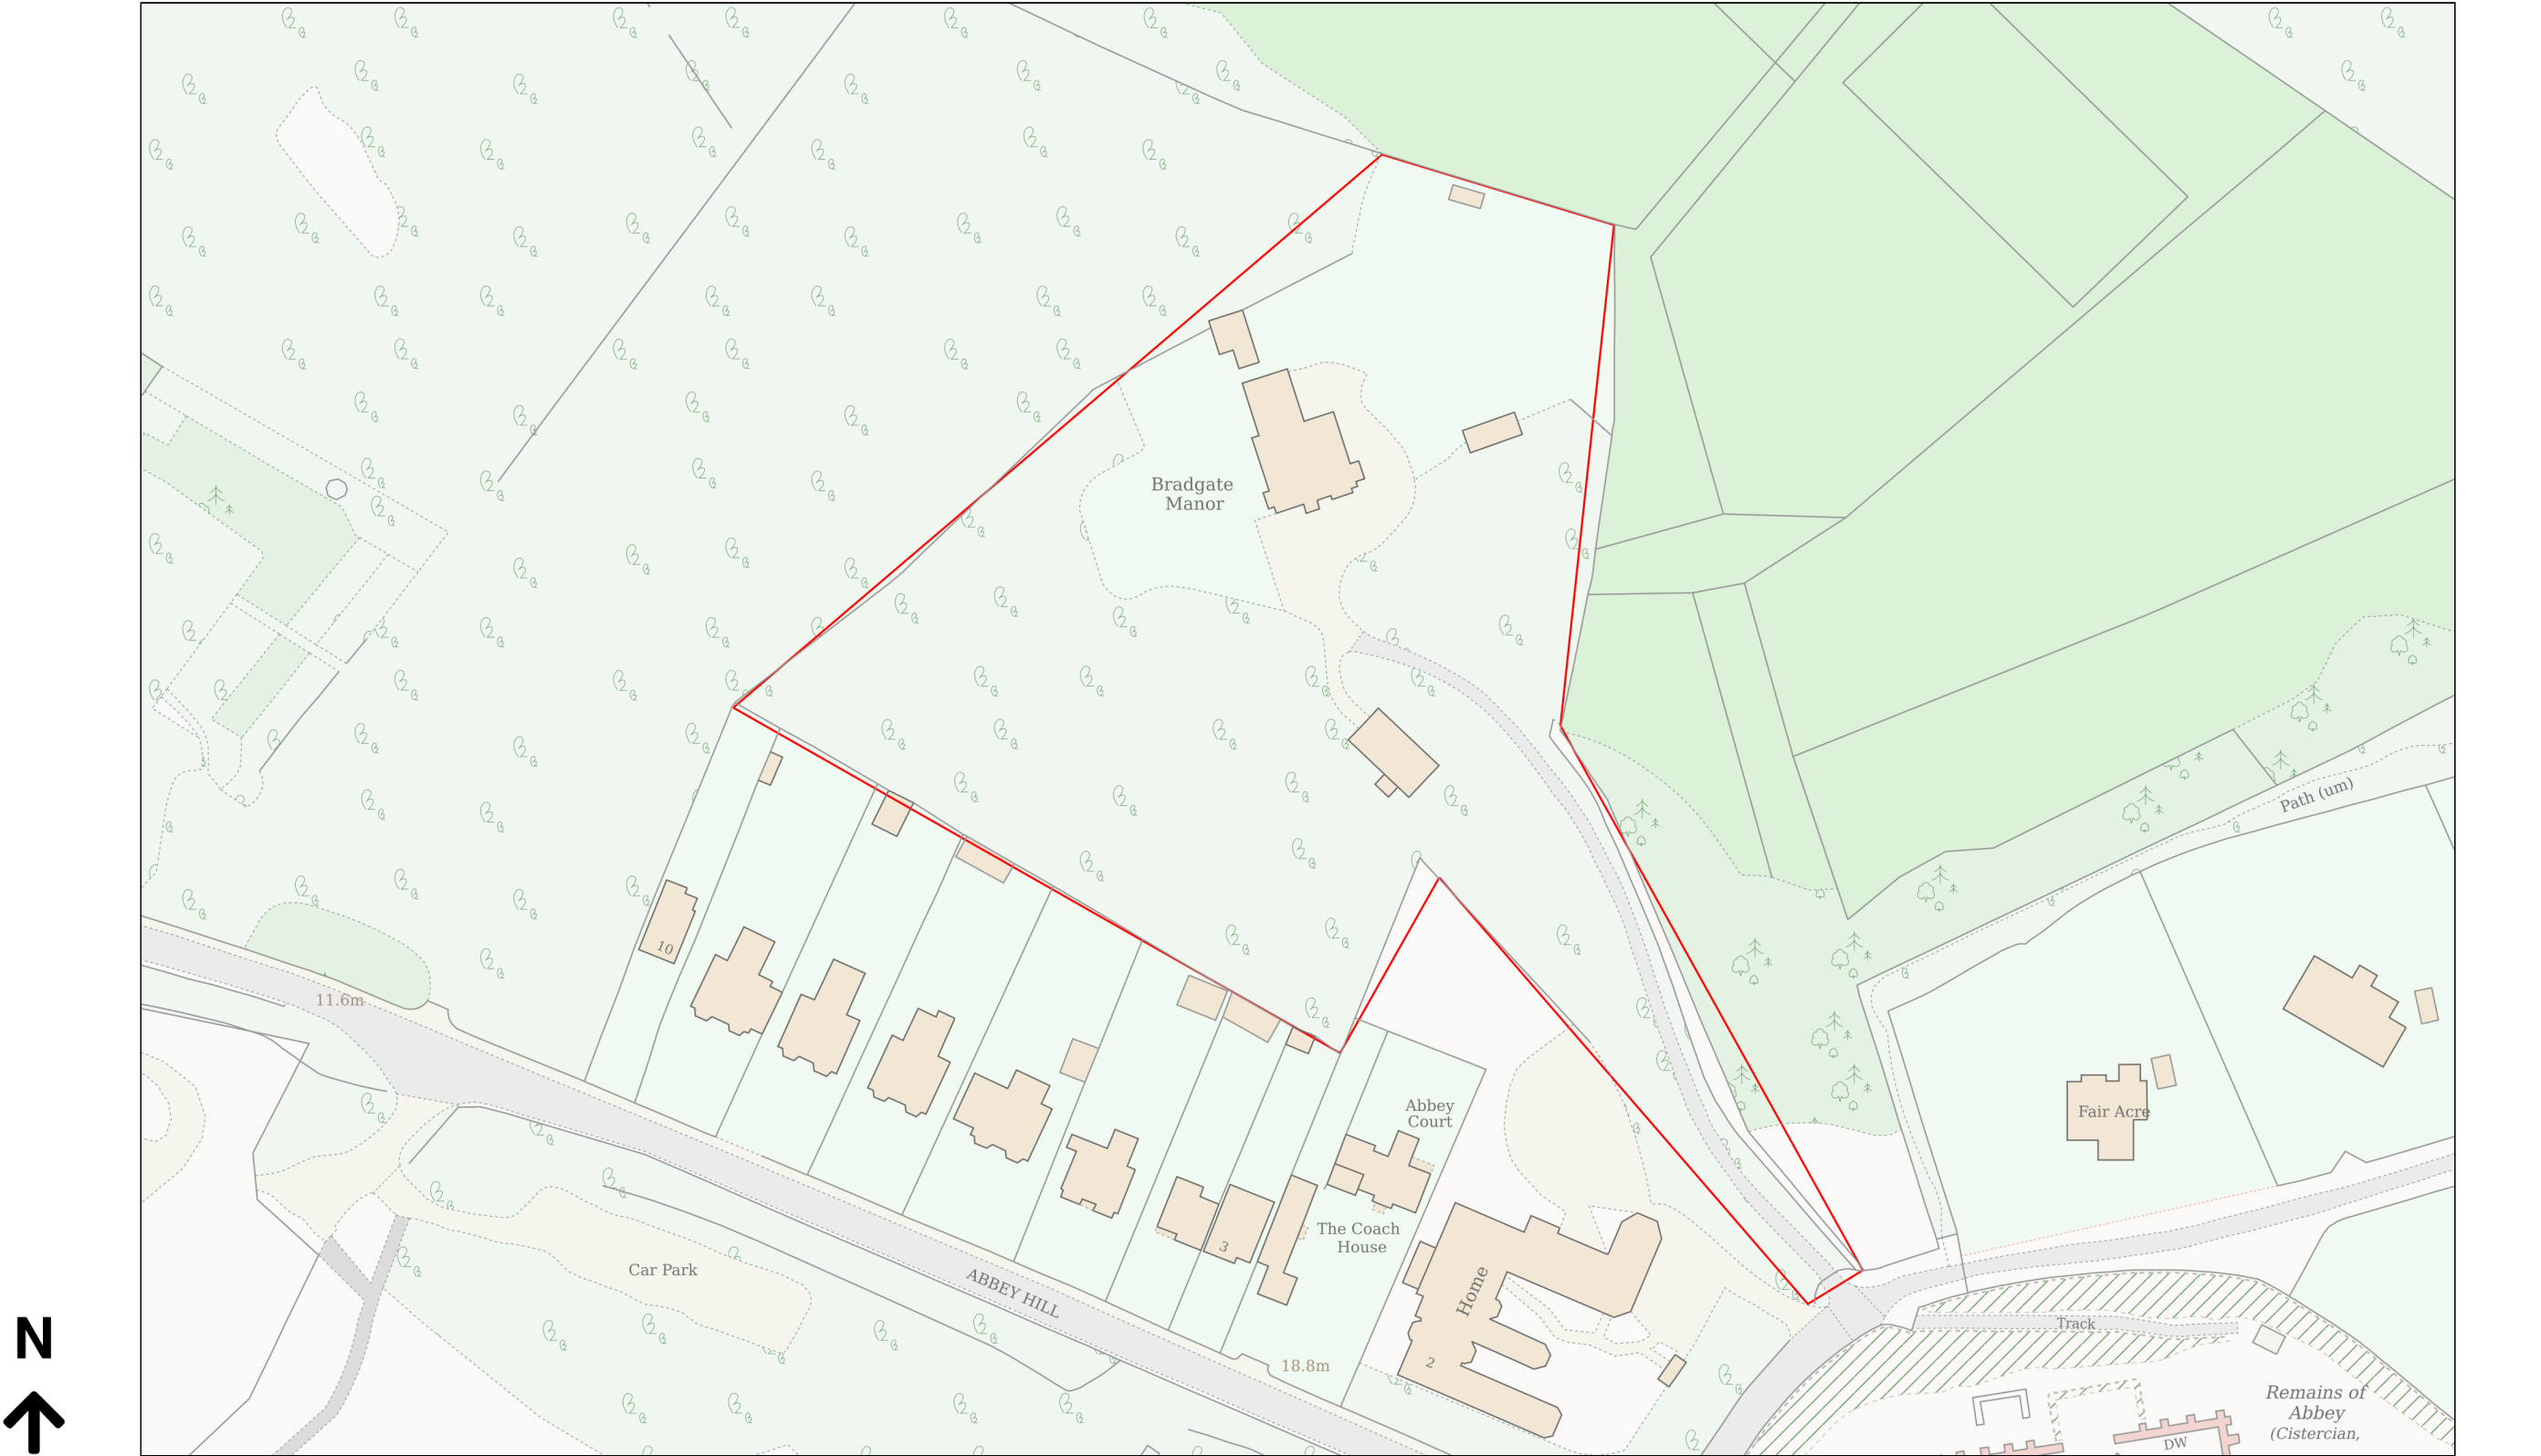

Planning Portal Reference: PP-13827702v1