
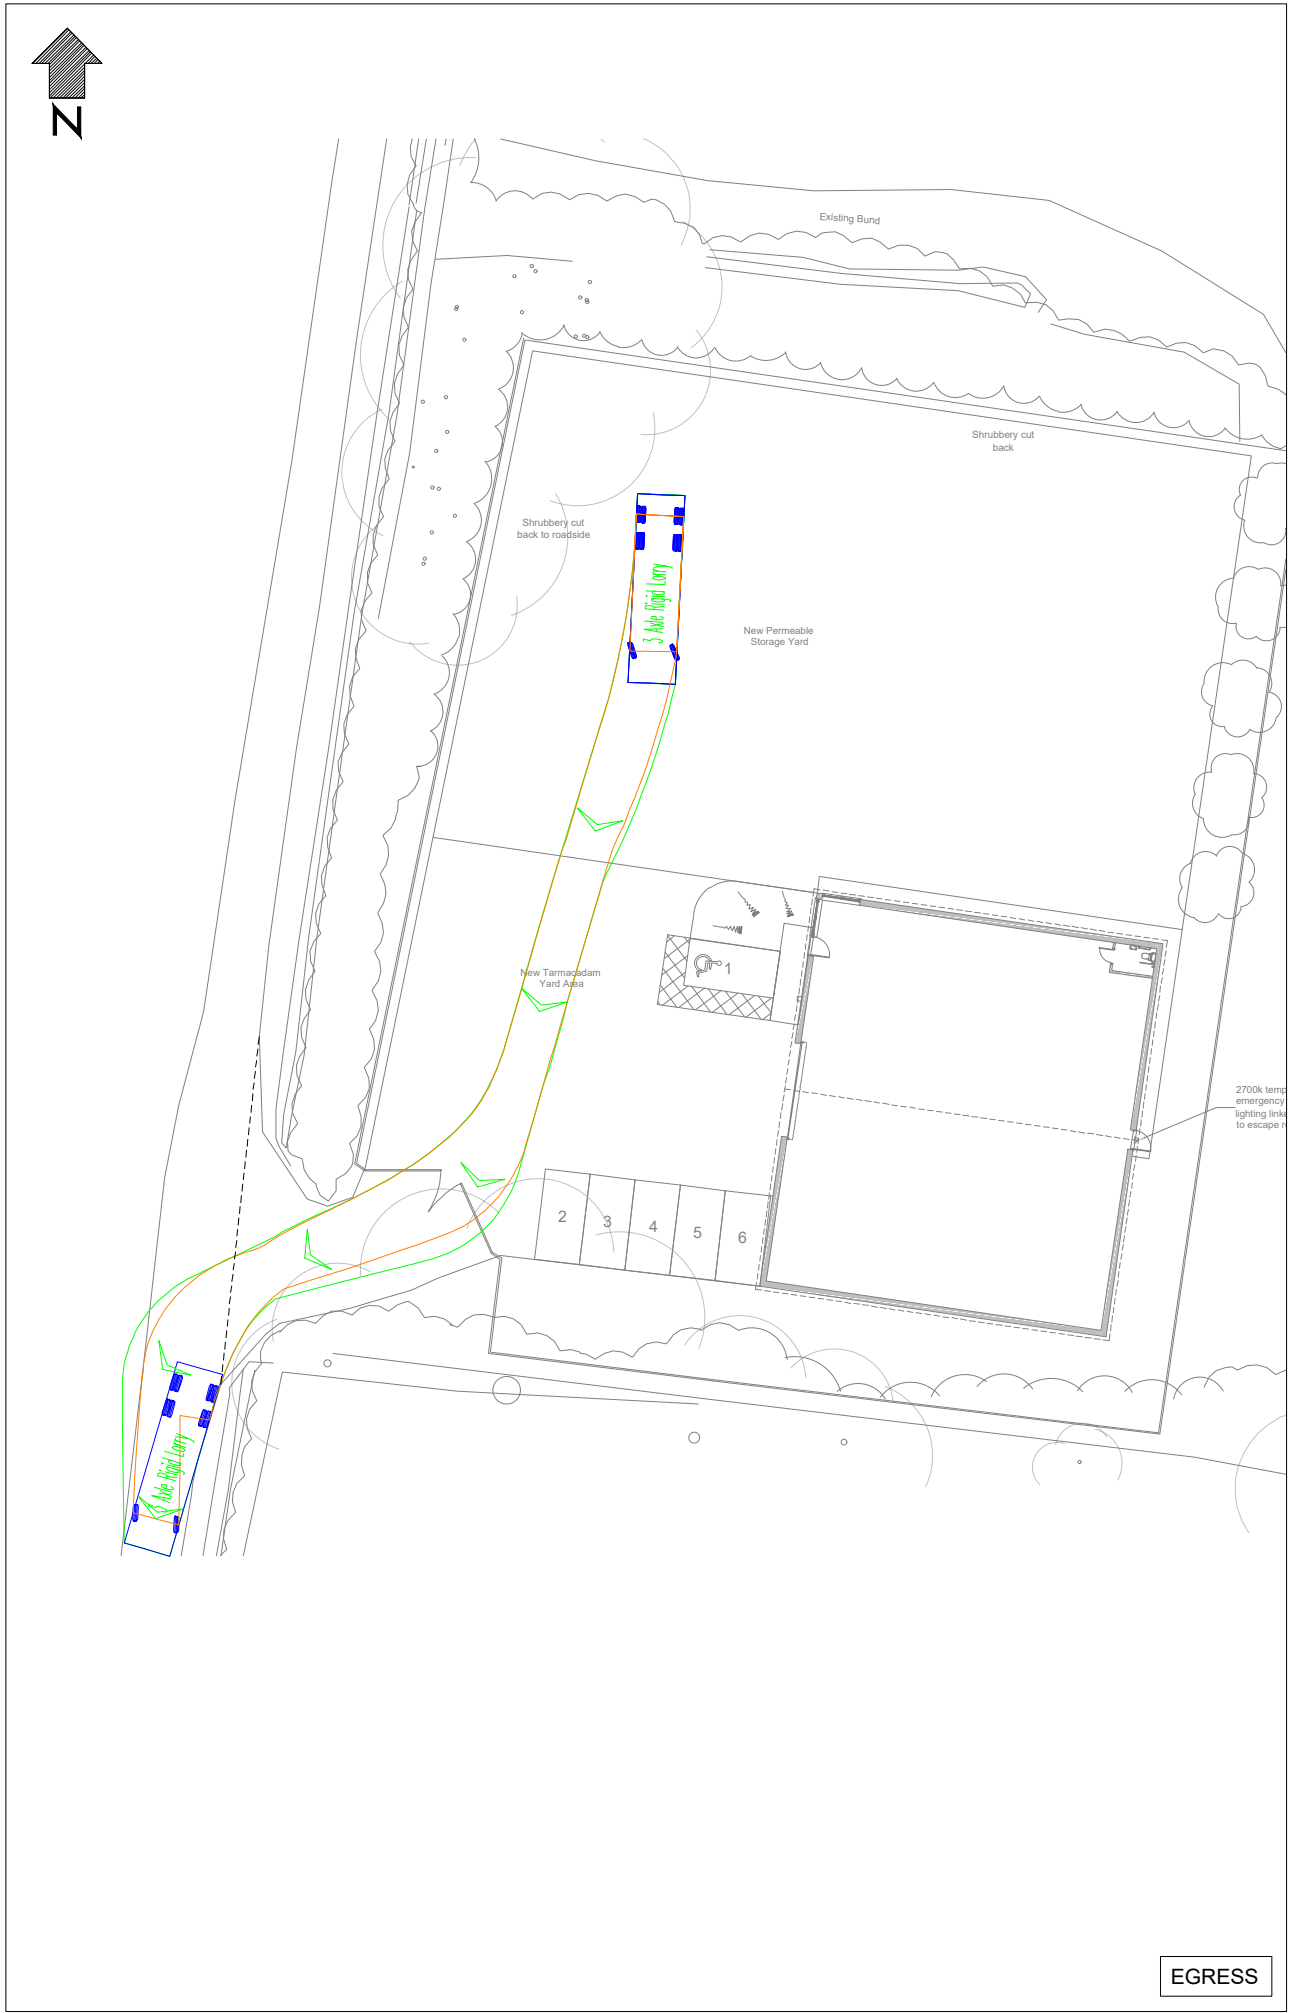
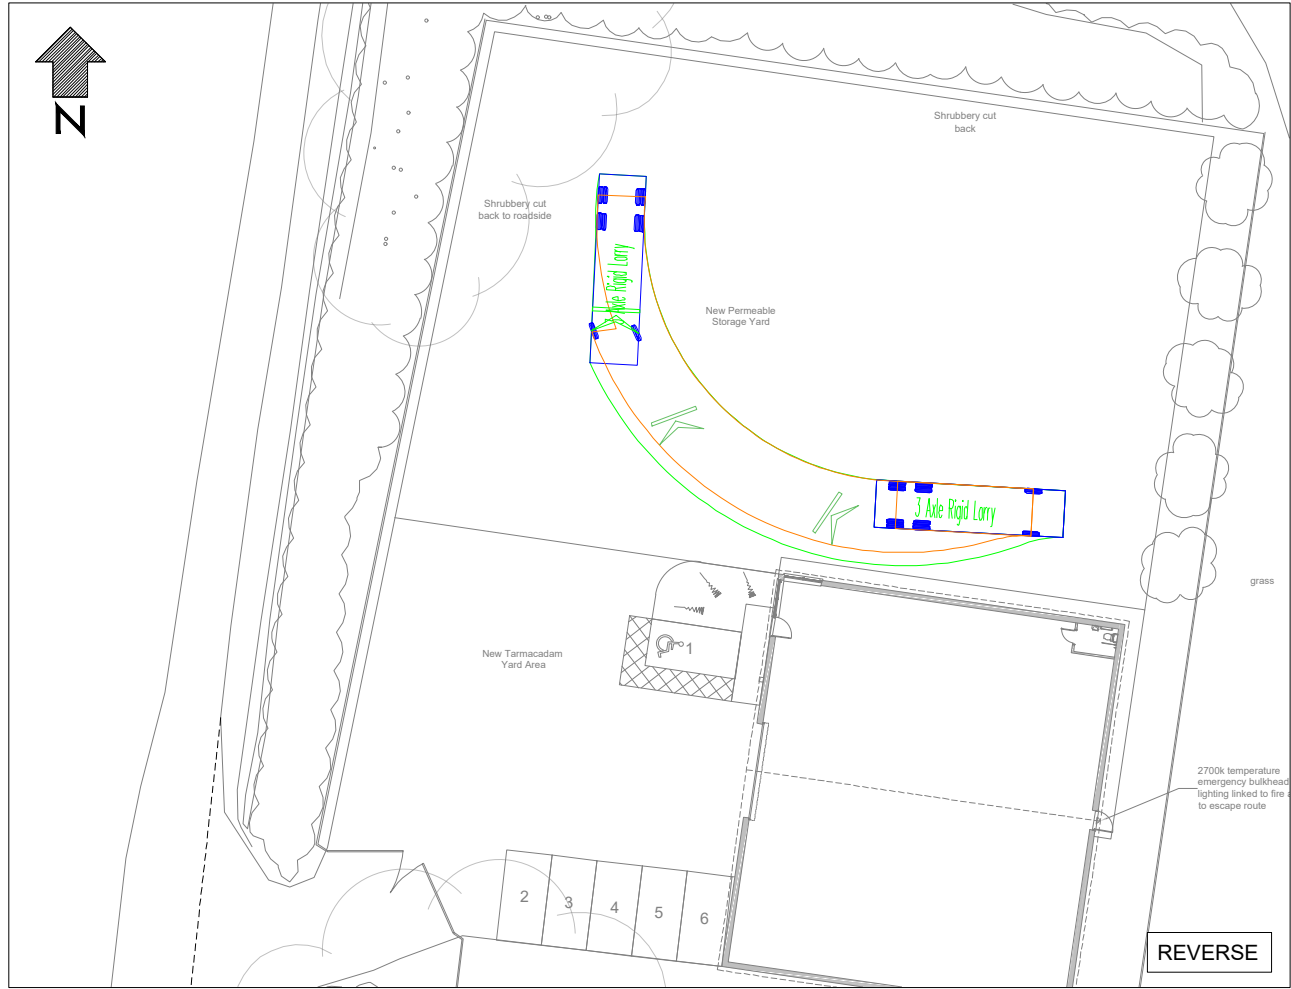


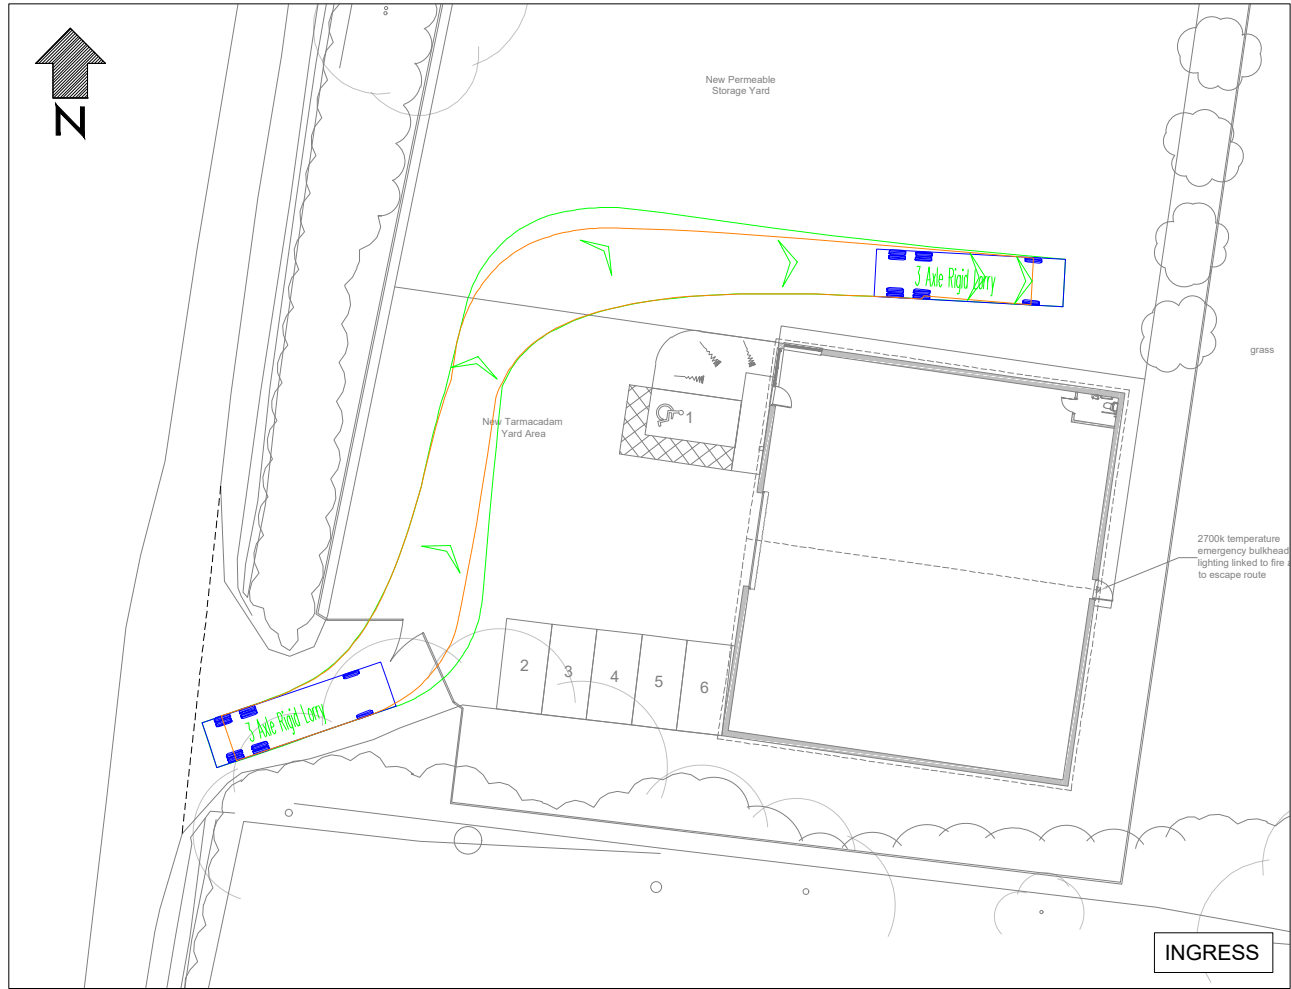

VEHICLE DETAILS:

3 AXLE RIGID LORRY

Overall Length 10.000m
Overall Width 2.500m
Overall Body Height 3.632m
Min Body Ground Clearance 0.427m
Track Width 2.500m
Lock-to-lock time 6.90s
Wall to Wall Turning Radius 12.000m

Design speed 16kph for all Forward movements
Design speed 10kph for all Reverse movements

Client

Nick Culhane
Highway Consultant

Project

CLASS R COMMERCIAL DEVELOPMENT AT
STROUDWOOD LANE , LOWER UPHAM

Drawing Title

SWEPT PATH TRACKING

Drawing Status

FOR INFORMATION

Date	Scale	Size
OCT 2024	1:200	A1
Drawing No.	Rev	
NJC-001	A	