

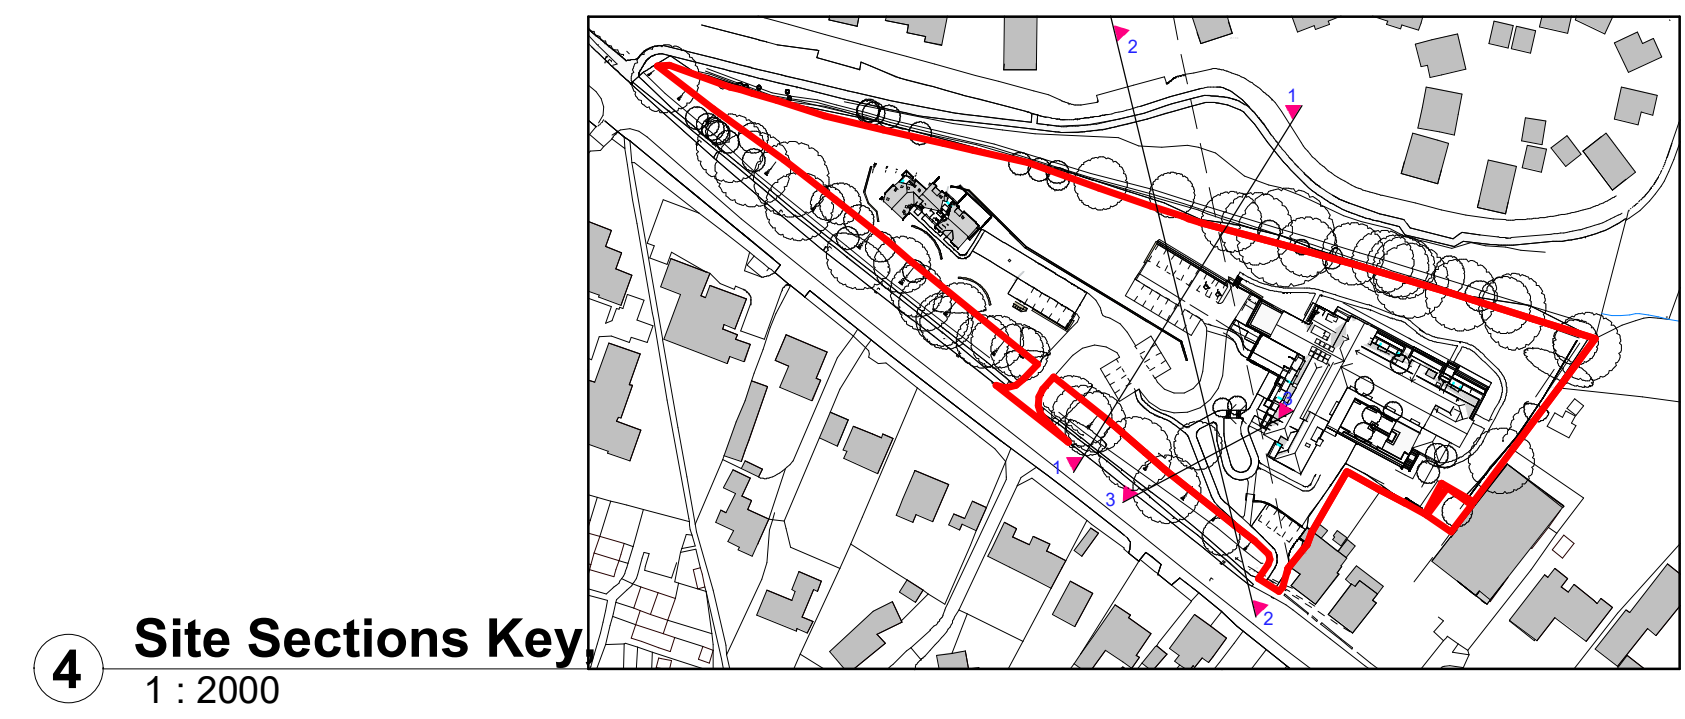
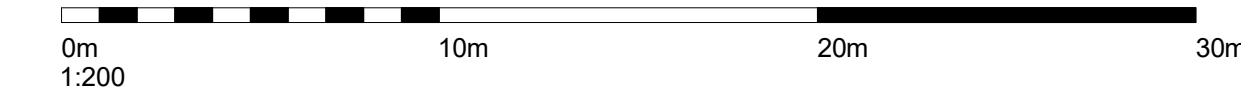


REVISION NOTES					
Rev	Date	Description	Drw	Chk	
A	DD/MM/YYYY	Initial Issue			
B	19/06/2024	Site Sections	LS	LS	
C	21/06/2024	Sections Amended	LS	LS	
D	25/03/2025	Updated to revised design	LS	LS	

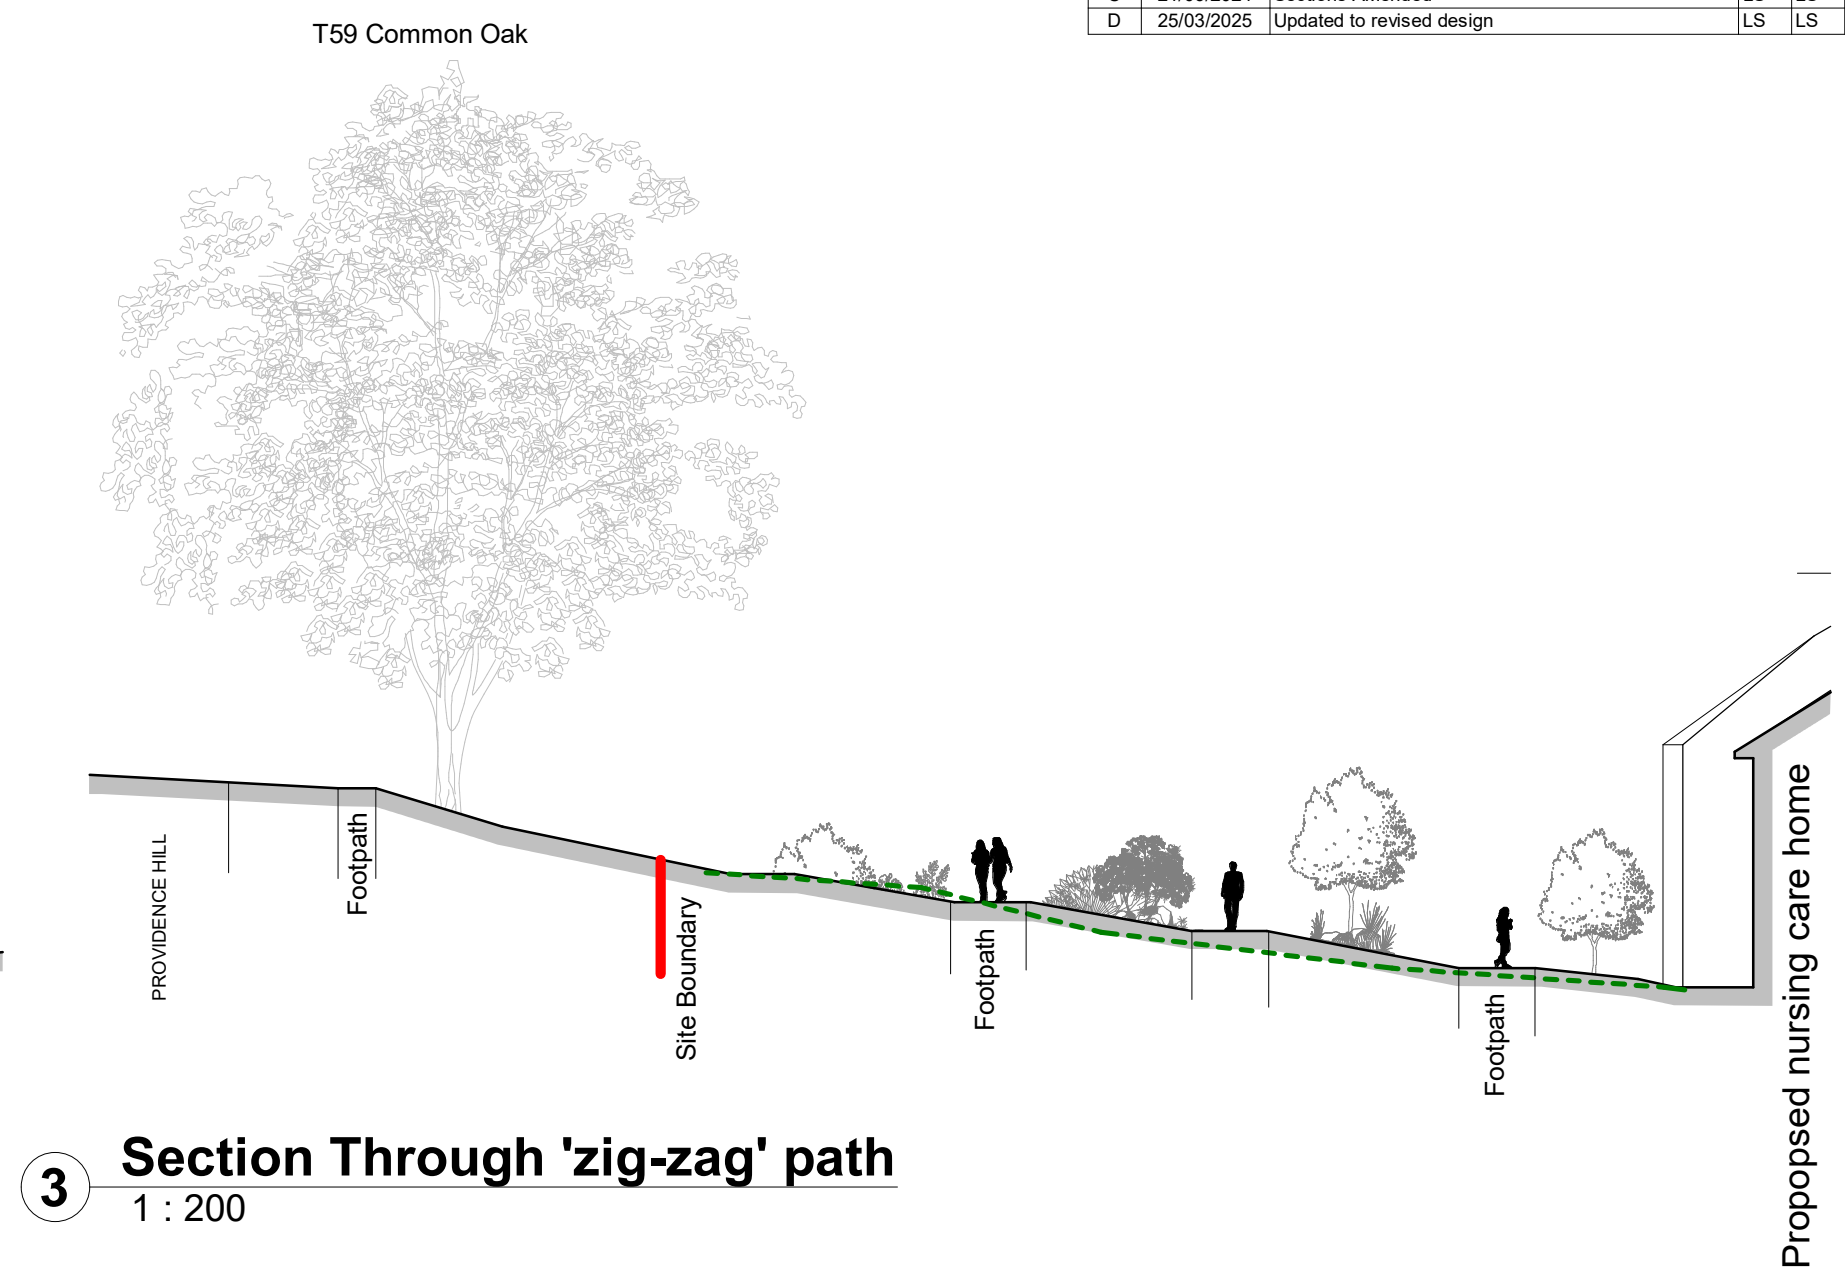

Project
Providence Hill
Bursledon

Client

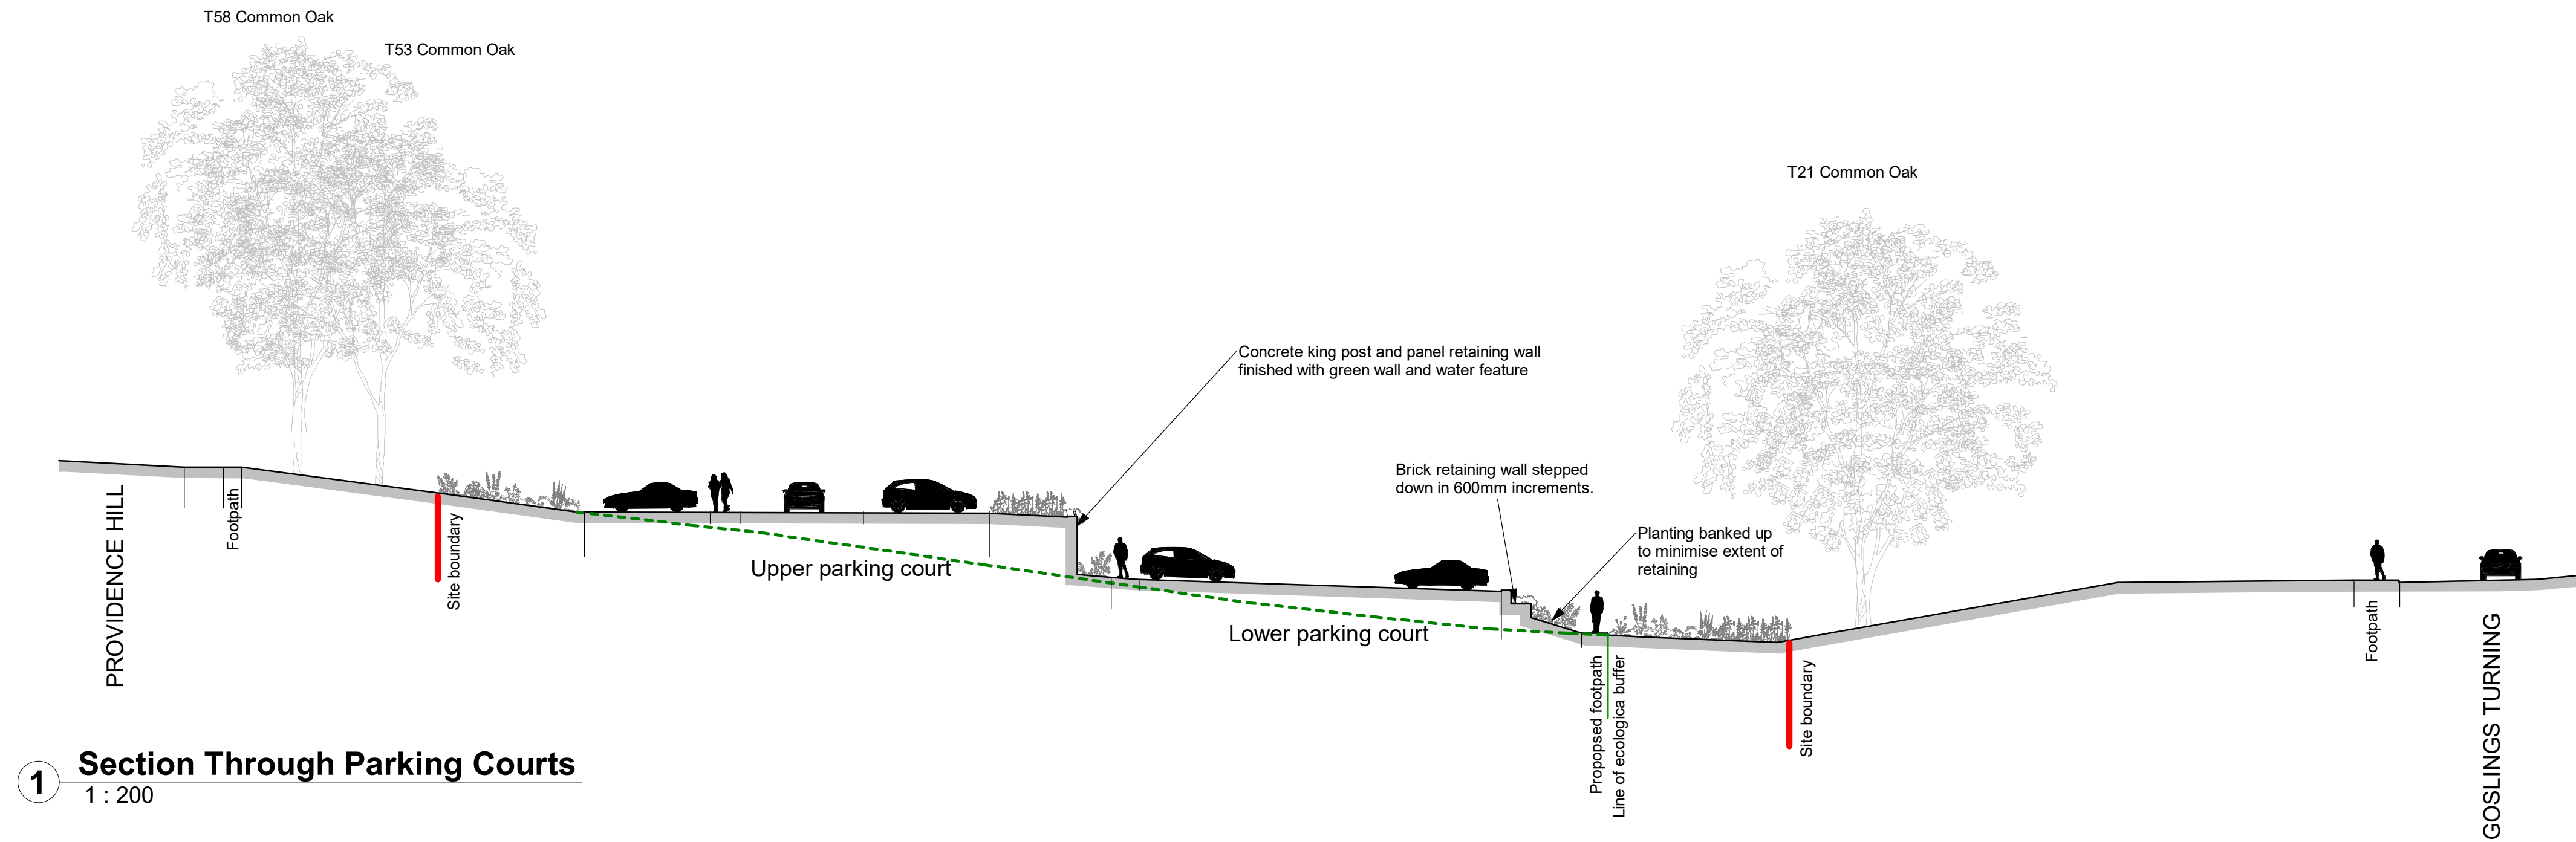

WLAWilliamsLester.

1 Star Lane, Ringwood, BH24 1AL
www.williamslester.com 01425 485234 mail@williamslester.com

Sections Through Site Sheet 2

Scale A1 @ As indicated

Revision **D** Drawing Status **Spatial Coordination**

Suitability **S2** Suitability Description **For Information**

Drawing No. **6185-WLA-ZZ-XX-DR-A-0051**