Disclaimer
Copyright
This drawing is the copyright of Jeff Scoffham Architects Ltd and may not be reproduced or used except by written permission. Dimensions are to be taken from the structure and not from this drawing including cills and structural. M&E and other specialist consultants drawings are based on the information provided by the relevant specialist knowledge and expertise of these third parties and does not warrant the accuracy of this information and thus is to be treated as indicative only.
If you notice any discrepancies between drawings/information provided by Jeff Scoffham Architects Ltd and those drawings supplied by other consultants, specialist sub-contractors or suppliers, please notify Jeff Scoffham Architects Ltd immediately deleting the discrepancies which have been identified.
Unless otherwise expressly agreed, Jeff Scoffham Architects Ltd design responsibility is limited to the design of the permanent works shown on drawings prepared for and in accordance with Jeff Scoffham Architects Ltd's appointment.
Do not scale off paper dimensions only.
Read this drawing in conjunction with the specification.
Check all dimensions on site before commencing.
Whether specifically stated or not, all work is to comply with:-
The Building Regulations
The Local Authority Byelaws
The clients general development brief

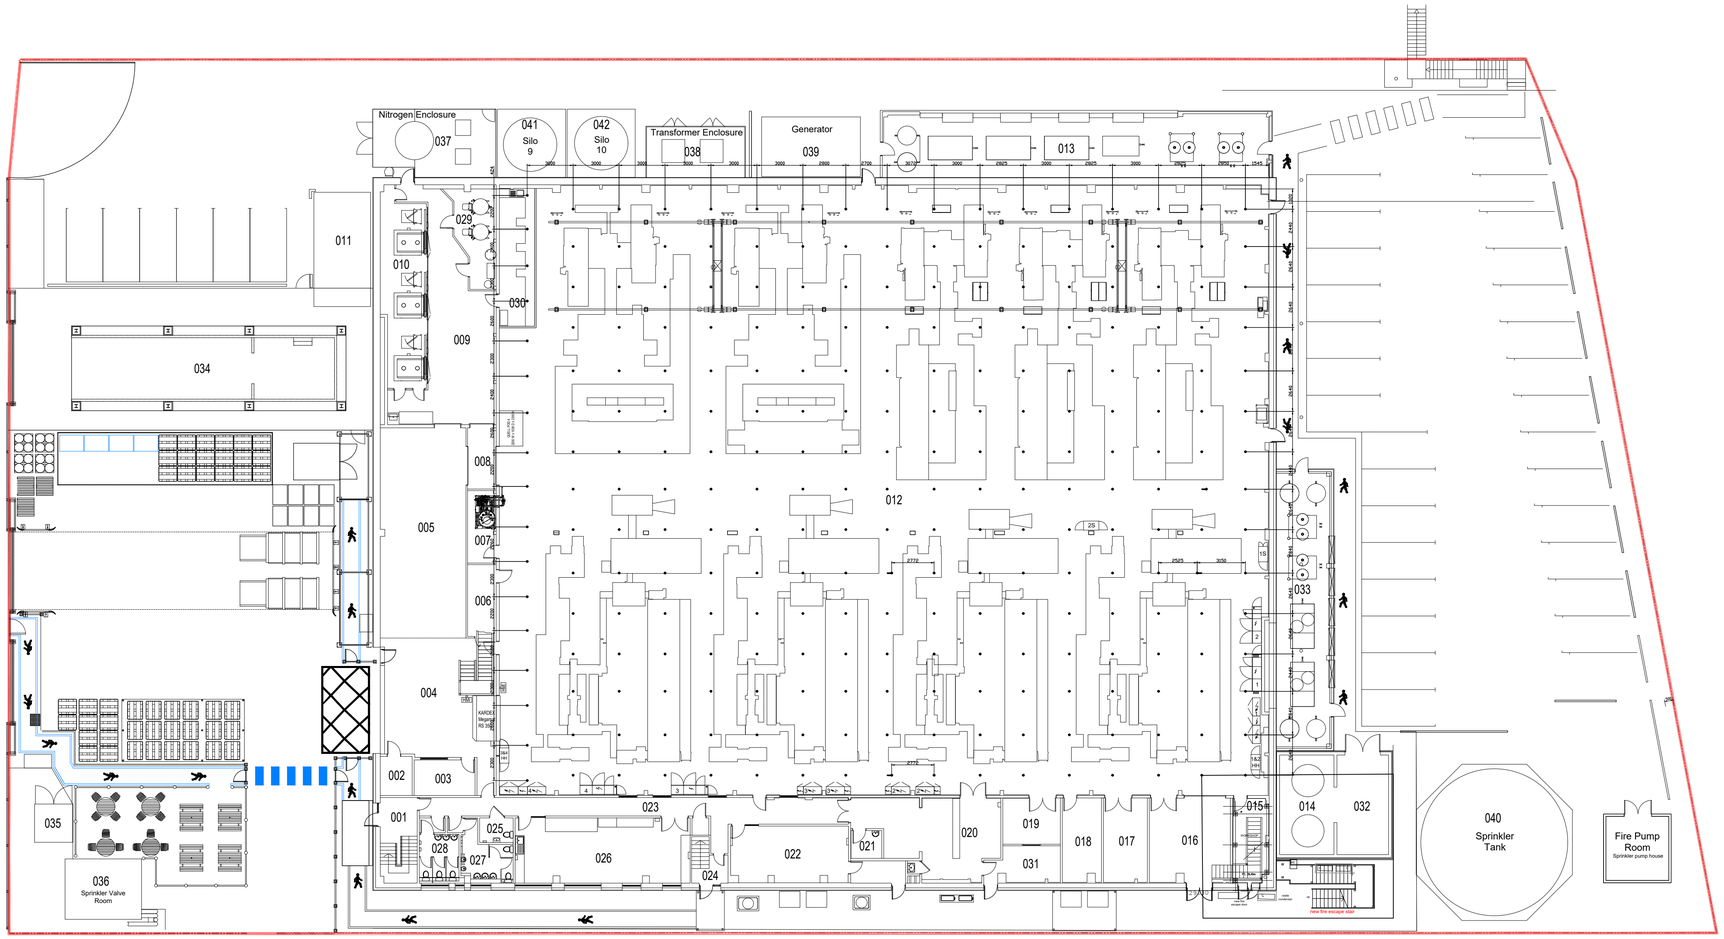

GROUND FLOOR LAYOUT - SPW/01

0 5 10 20m

Scale 1:200

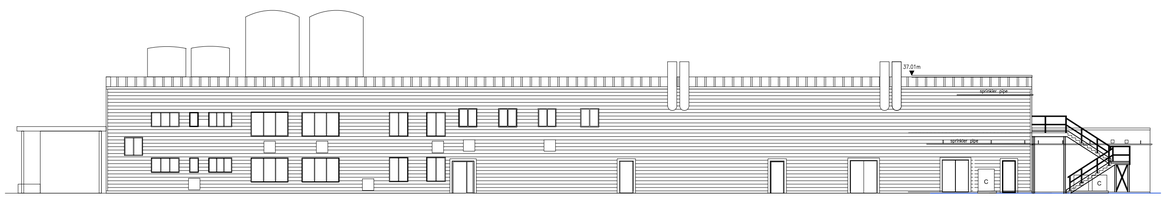

North West Elevation

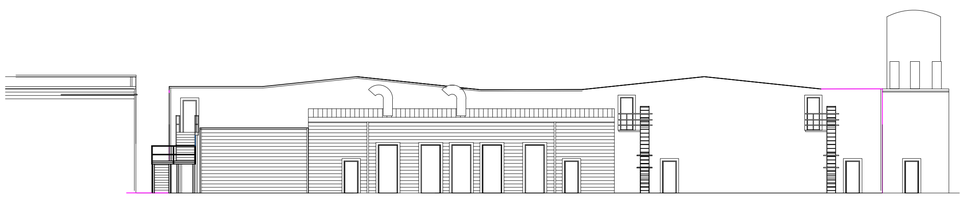

South West Elevation

REV	BY	CHK	DETAILS	DATE	D	M	Y

CLIENT

COOPER VISION
Speed well house, Speedwell Close,
Chandler's Ford, Eastleigh SO53 4BT

PROJECT

NEW MEZANINE FLOOR AND
STAIRCASE AND NITROGEN
GENERATION PLANT ROOM

J S Architects
also trading as Jeff Scoffham Architects Ltd
50 Butt Lane Hinckley LE10 1LD
email: admin@js-architect.co.uk
tel 01455 441961

enbloc PROJECTS

DRAWING TITLE

PLANNING APPLICATION
PROPOSED SITE PLAN AND OVERALL
PROPOSED ELEVATIONS

DRAWING STATUS
- Preliminary ☐
- For Approval ☐
- Planning ■
- Building Regulations ☐
- Tender ☐
- Construction ☐
- Sketch ☐
- As Built ☐

SCALE: 1:200 @ A1

DATE: 04 2025

DRAWN: JRS

CHECKED: SW

DRAWING NO.: 2088 - 26

REV: -