


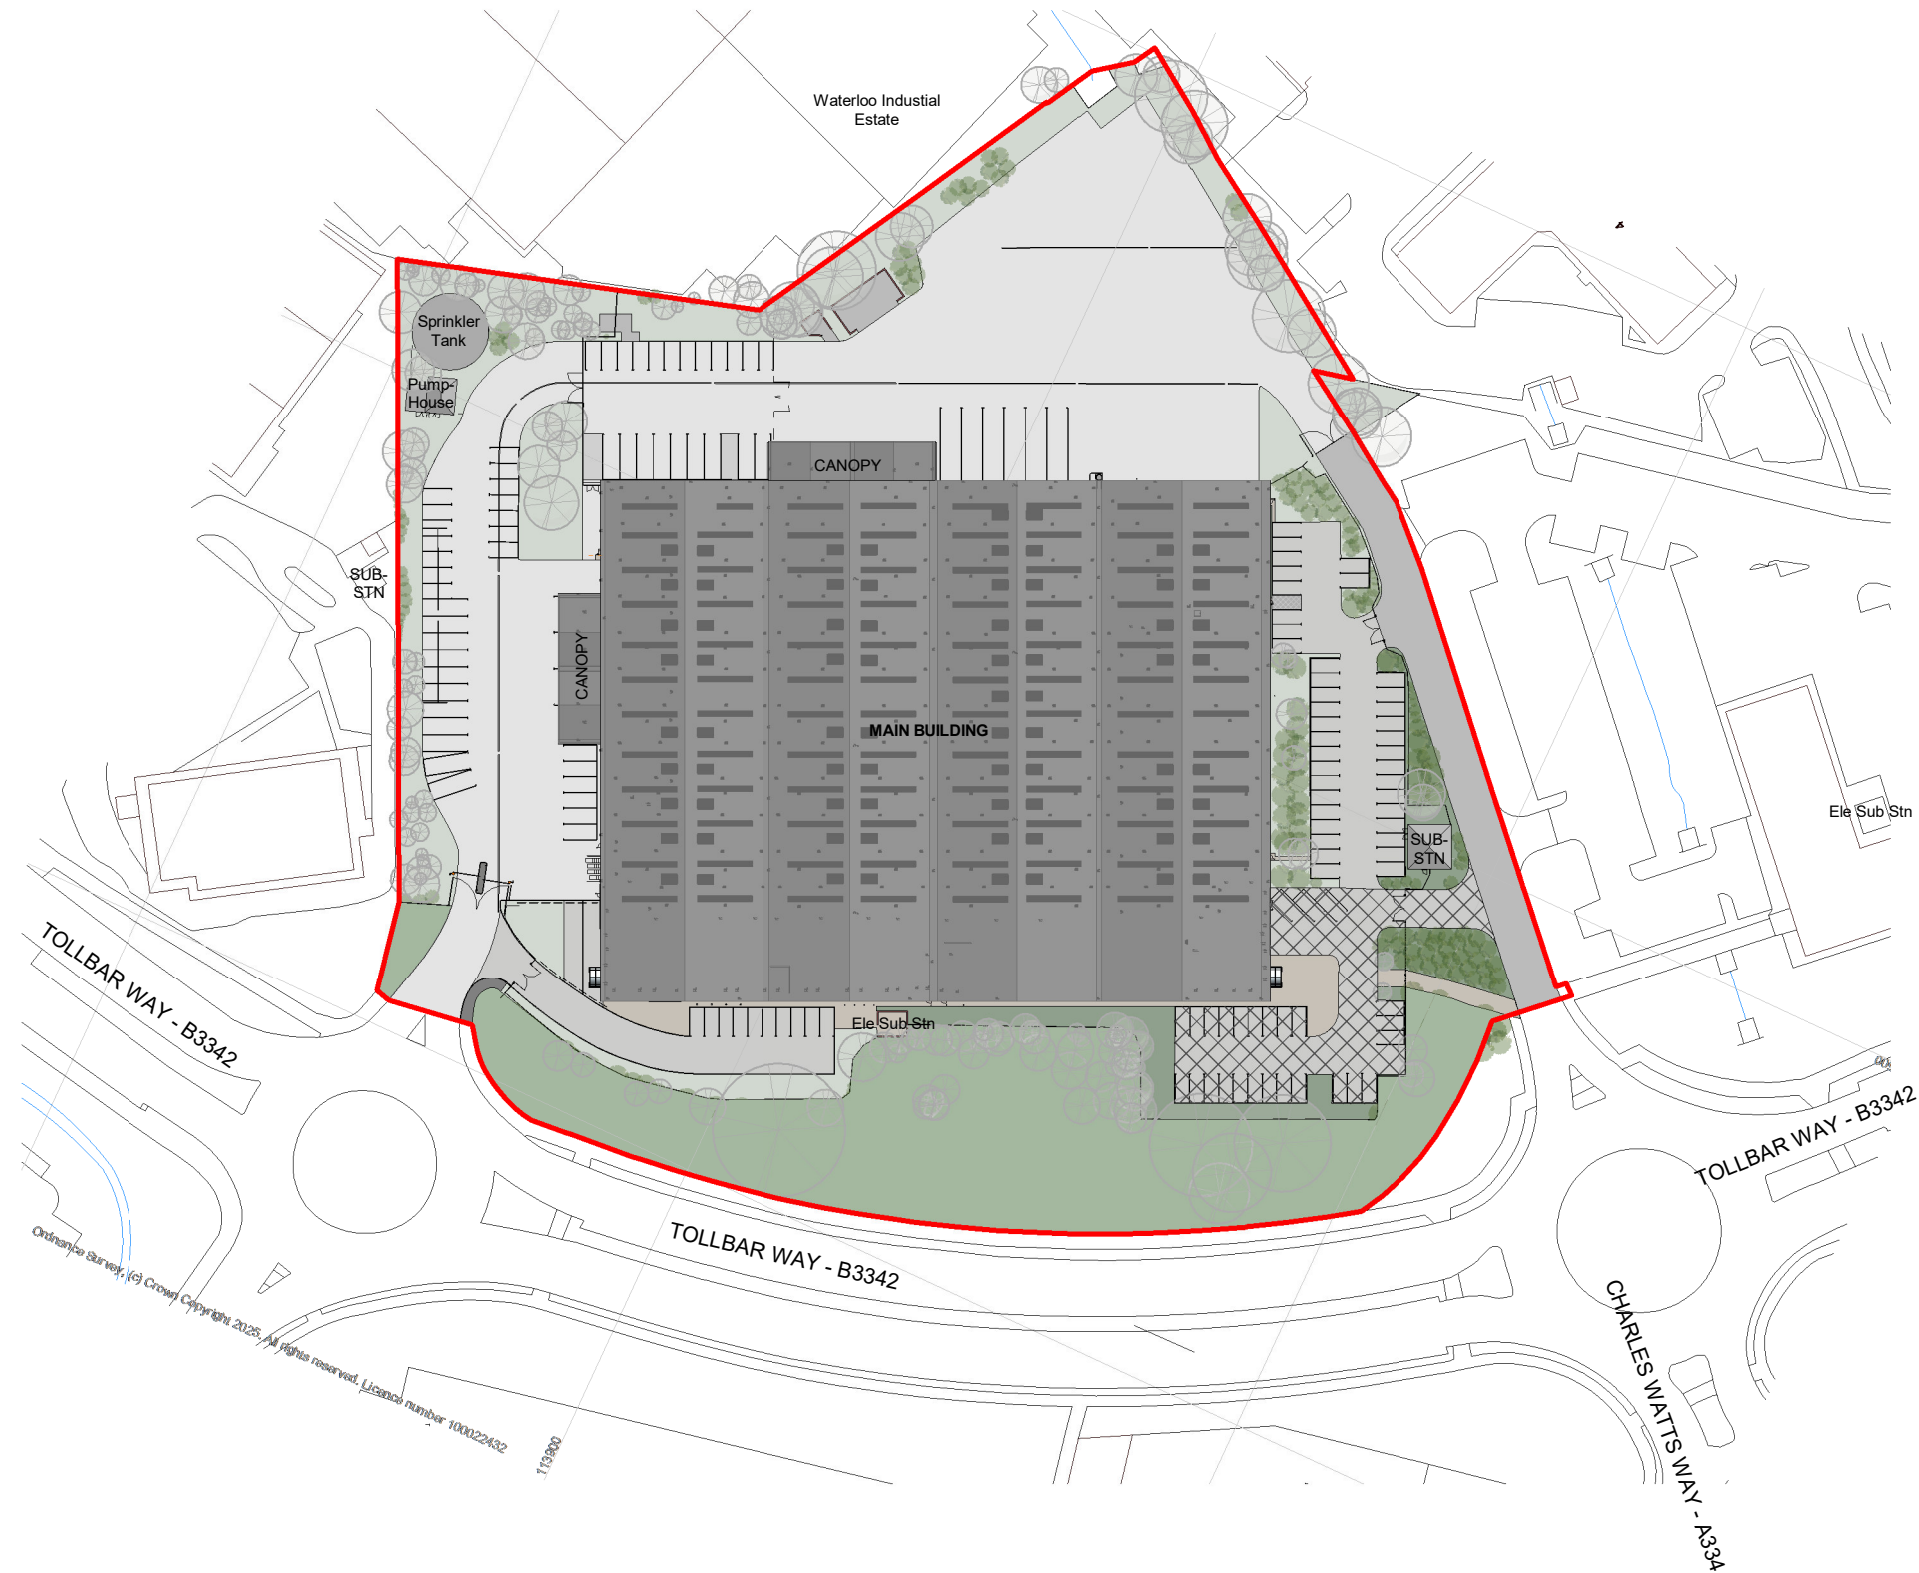

JOB NAME
PARFETTS CASH & CARRY
HEDGE END 113
TOLL BAR WAY, SOUTHAMPTON
SO30 2UH
DRAWING TITLE
SITE LOCATION PLAN


STATUS	SCALE @
PLANNING	1:1250@A3

DATE	SHEET BY	CHECKED BY
04.04.25	LM	DB


JOB NO.	DRAWING NO.	REV
4538	DLG-ZZ-DR-A-(00)99	

DLG ARCHITECTS	
LEEDS	LONDON
One Brewery Wharf	Studio
Waterloo Street	11 - 13 Weston Street
Leeds	London
LS10 1GX	SE1 3ER

+44(0)113 247 1222	+44(0)207 620 1236
leeds@dlgarchitects.com	london@dlgarchitects.com

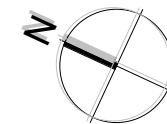

Scale 1 : 1250 @ A3

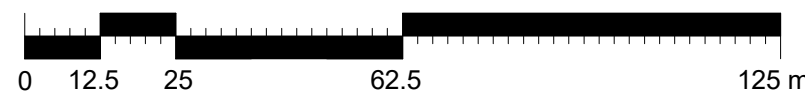

Legend.

Note. The lines depicted on this drawing are taken from large scale, small format drawings, received from third party sources; said drawings, likely copied numerous times & distorted in the process! As such, all graphical representations are indicative only and DLG take no responsibility for their accuracy!

— Client ownership boundary.