


SITE LOCATION PLAN
AREA 16 HA
SCALE 1:2500 on A4
CENTRE COORDINATES: 443394, 122286

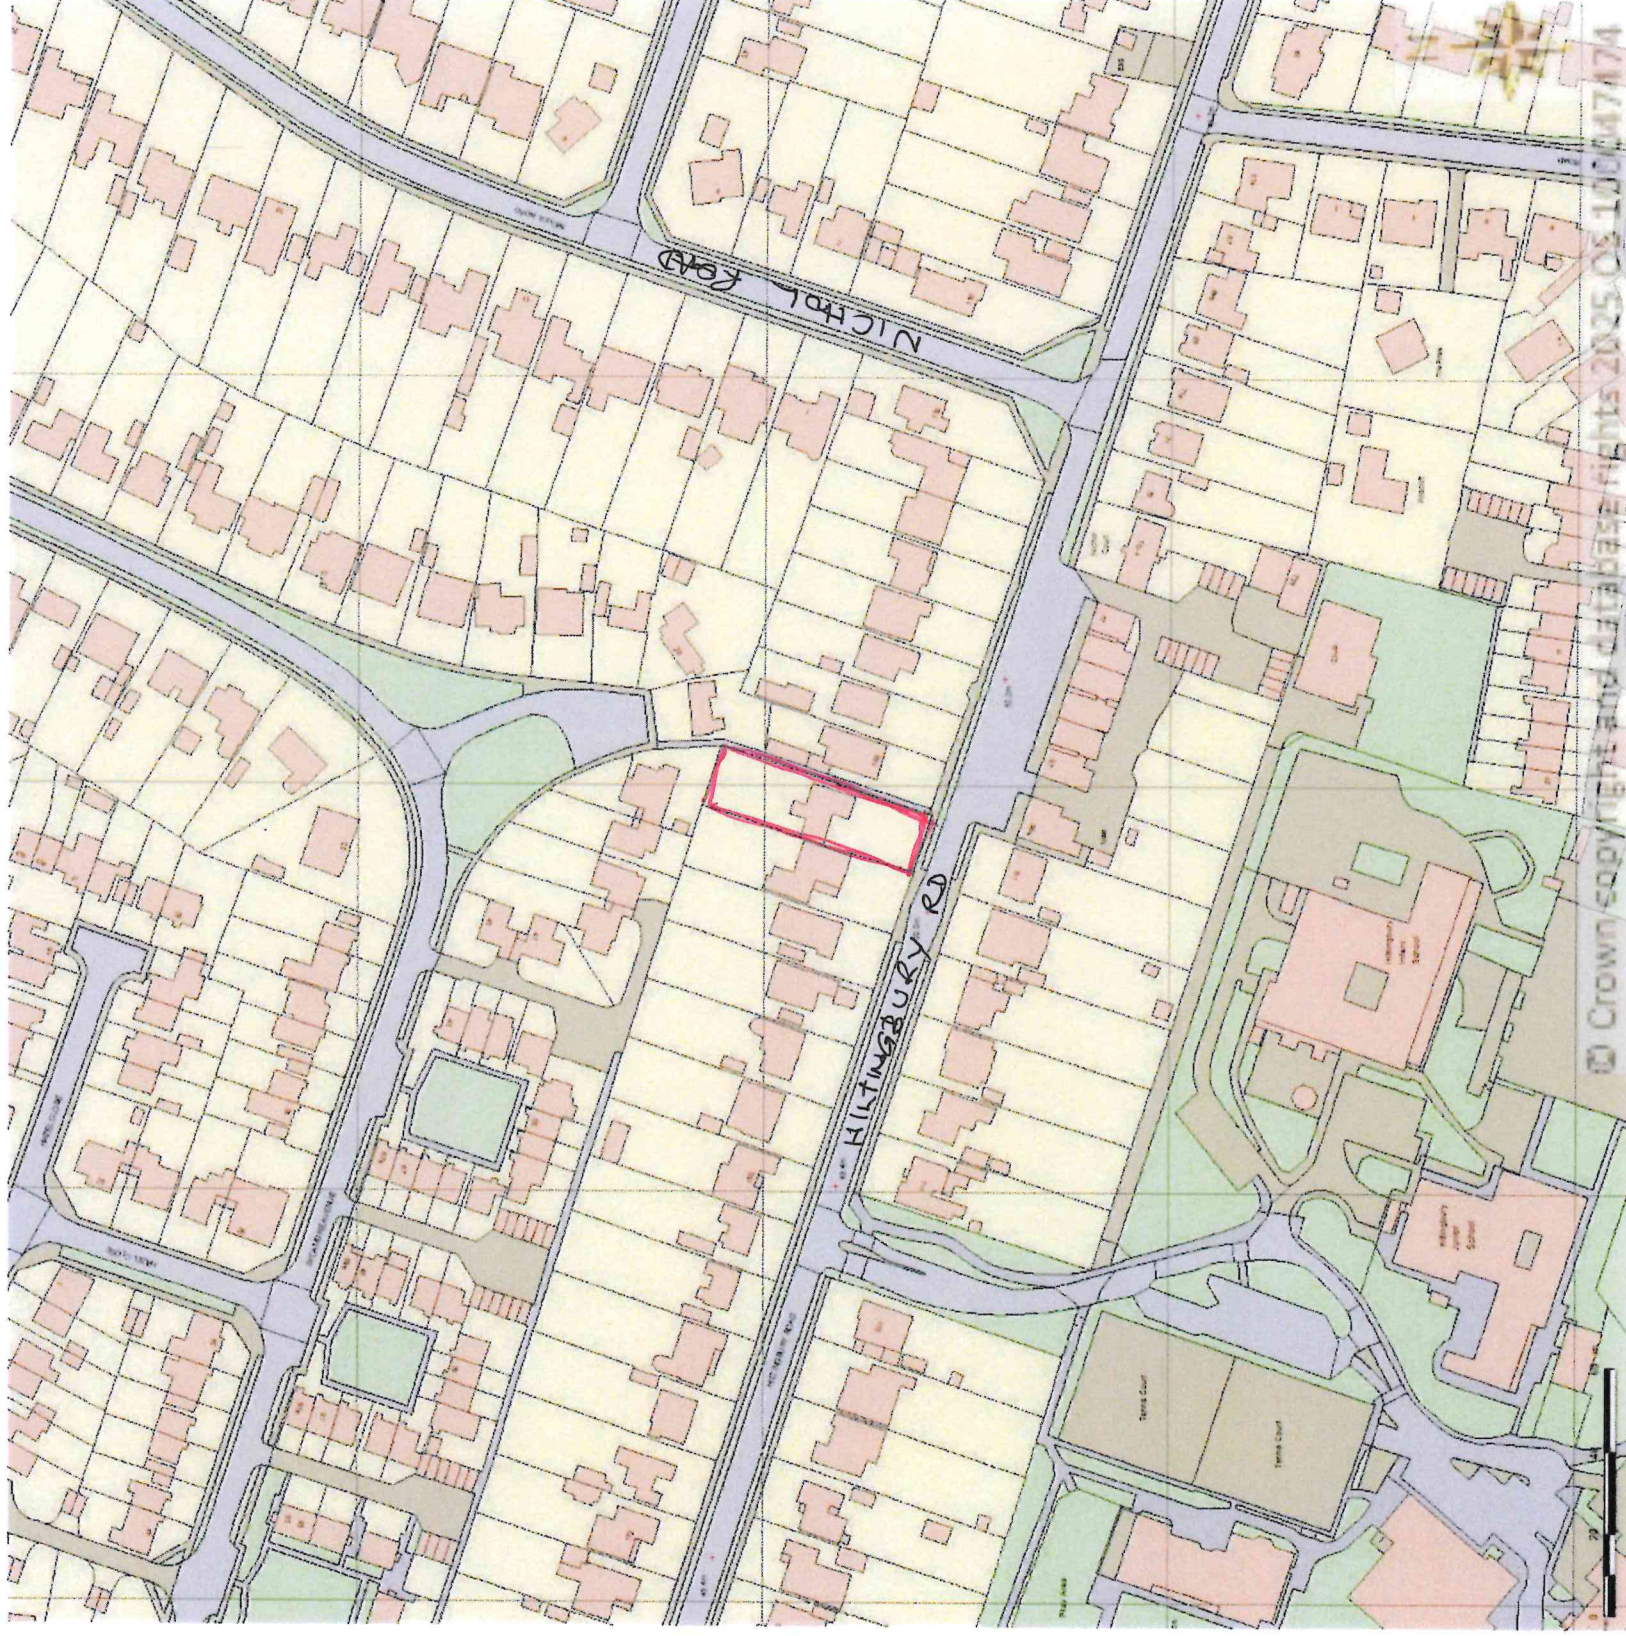

Supplied by Streetwise Maps Ltd
www.streetwise.net
Licence No: 100047474
11/04/2025 06:12:50