


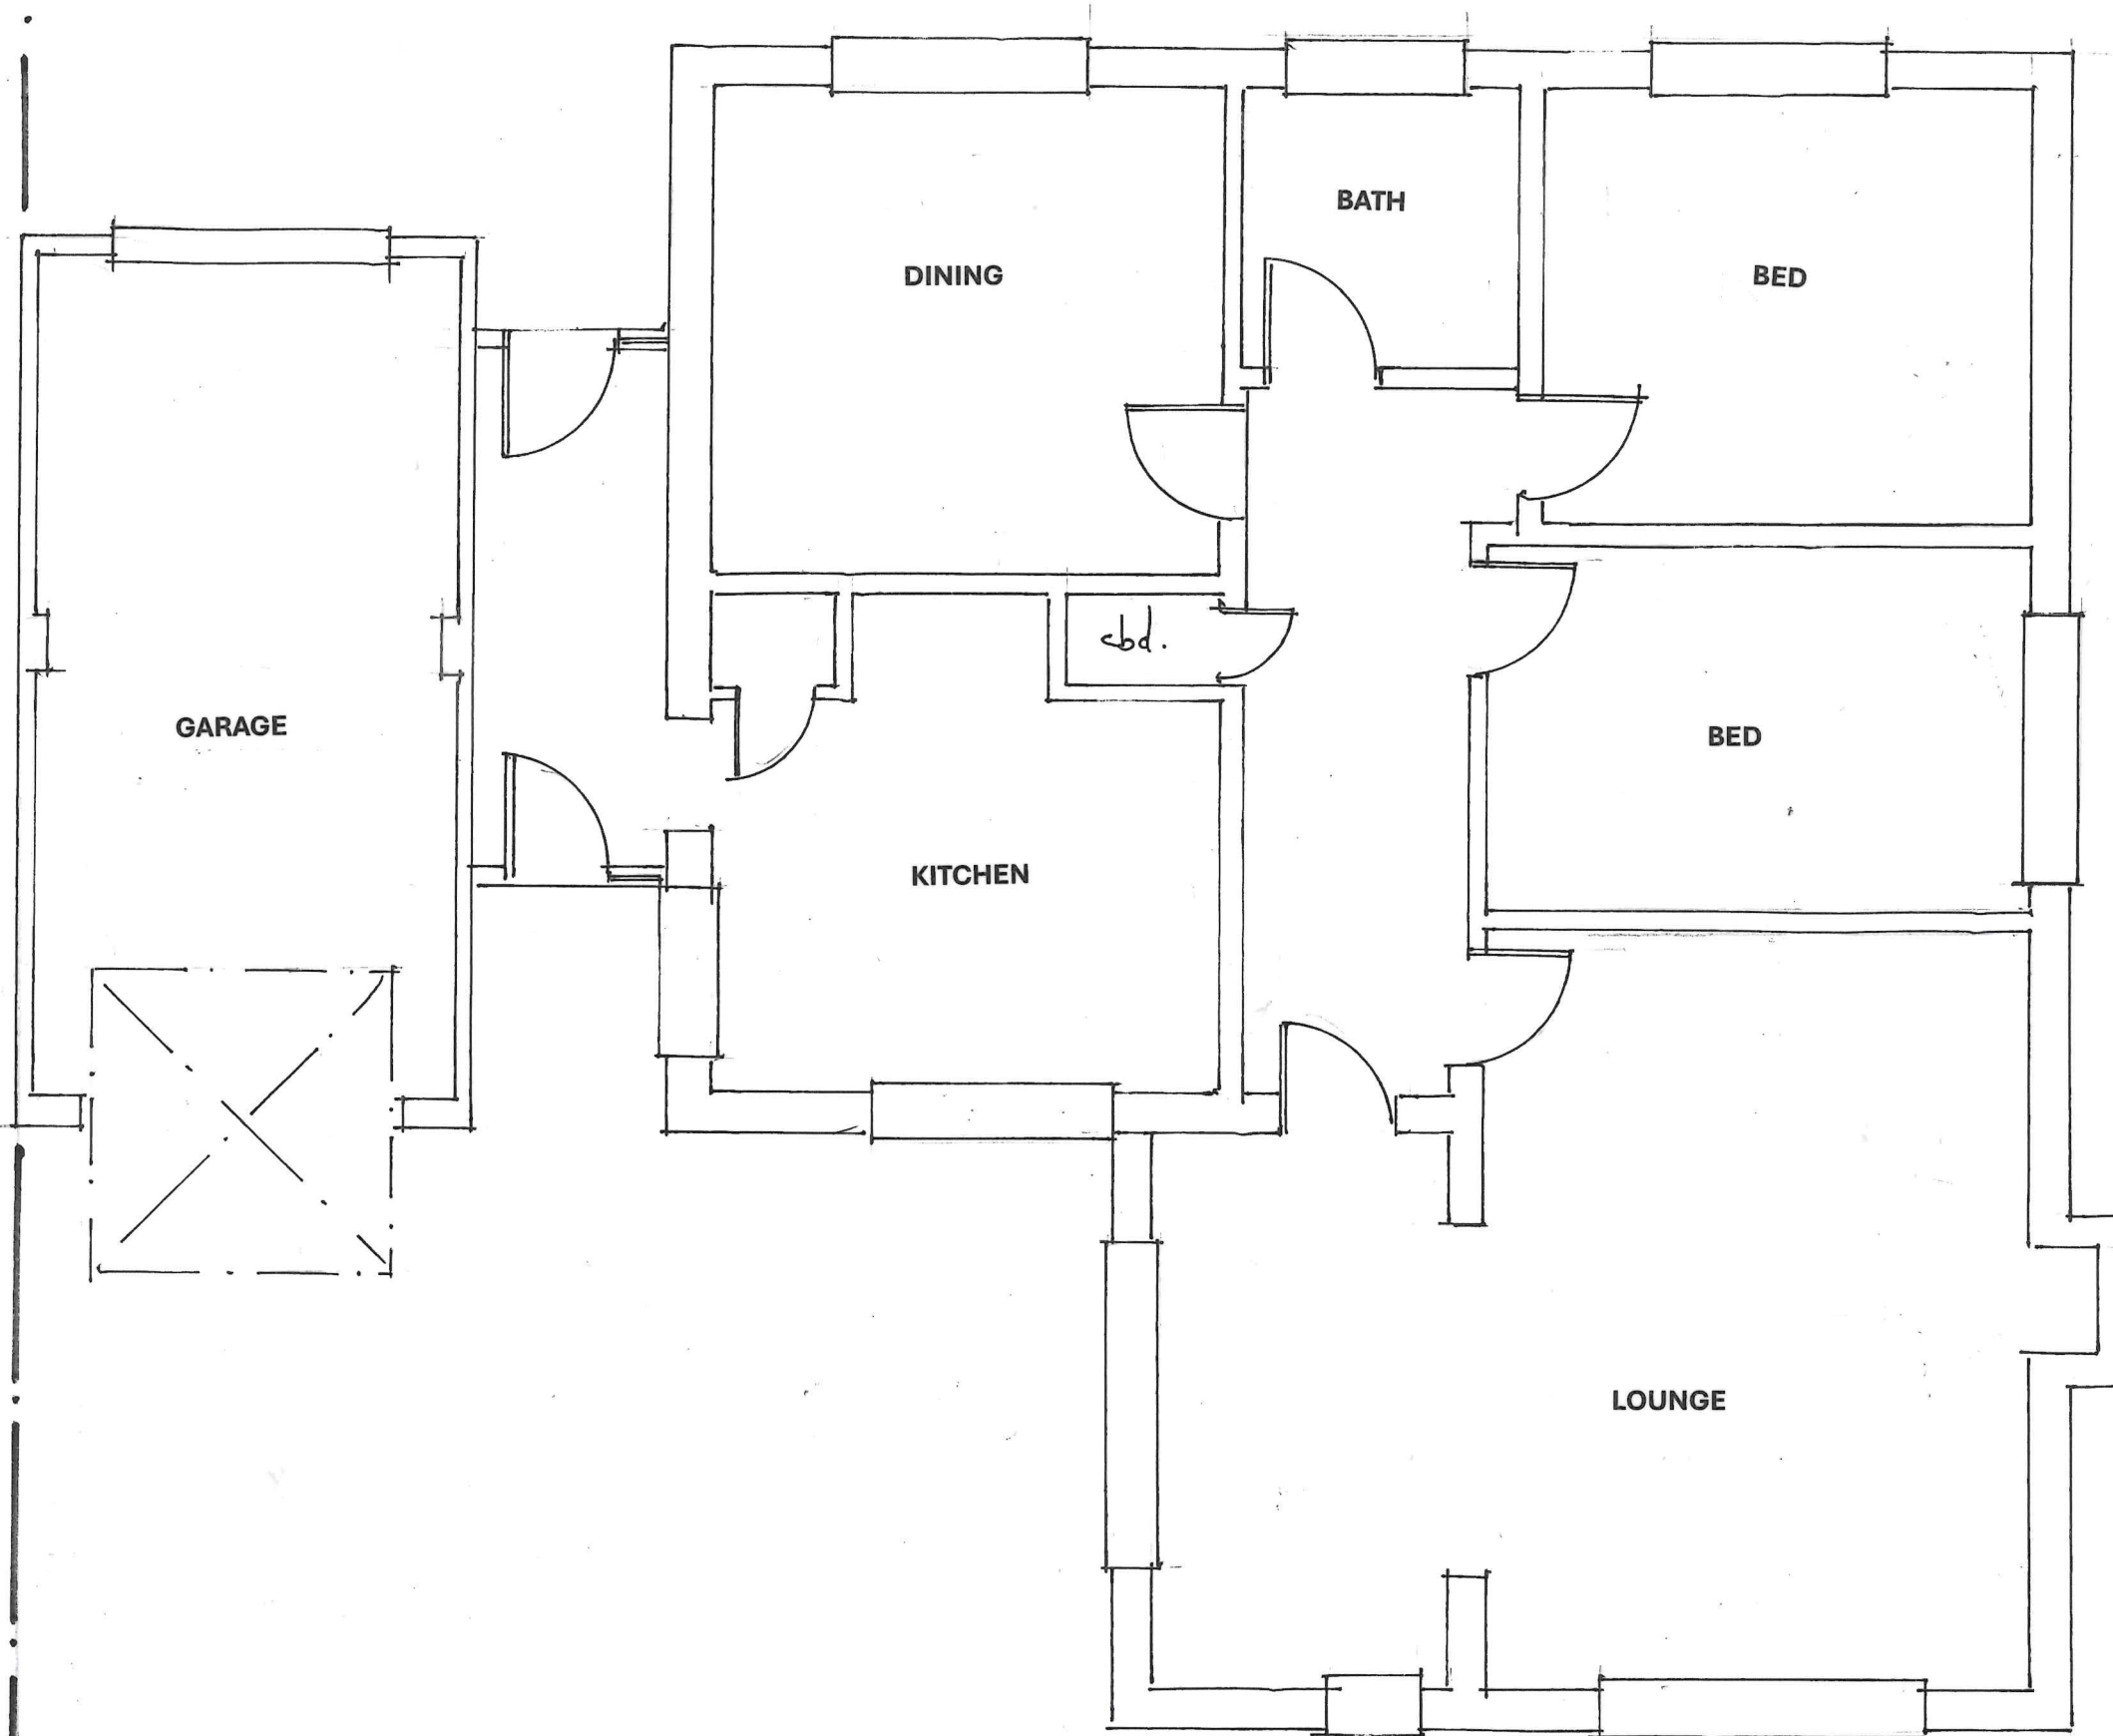

1:50 @ A3



GROUND FLOOR - EXISTING

Title:

PROPOSED ALTERATIONS
AT
148 HILTINGBURY ROAD
CHANDLERS FORD

Drwg.no HR/P/01

Scale: 1:50

Date: March '25