


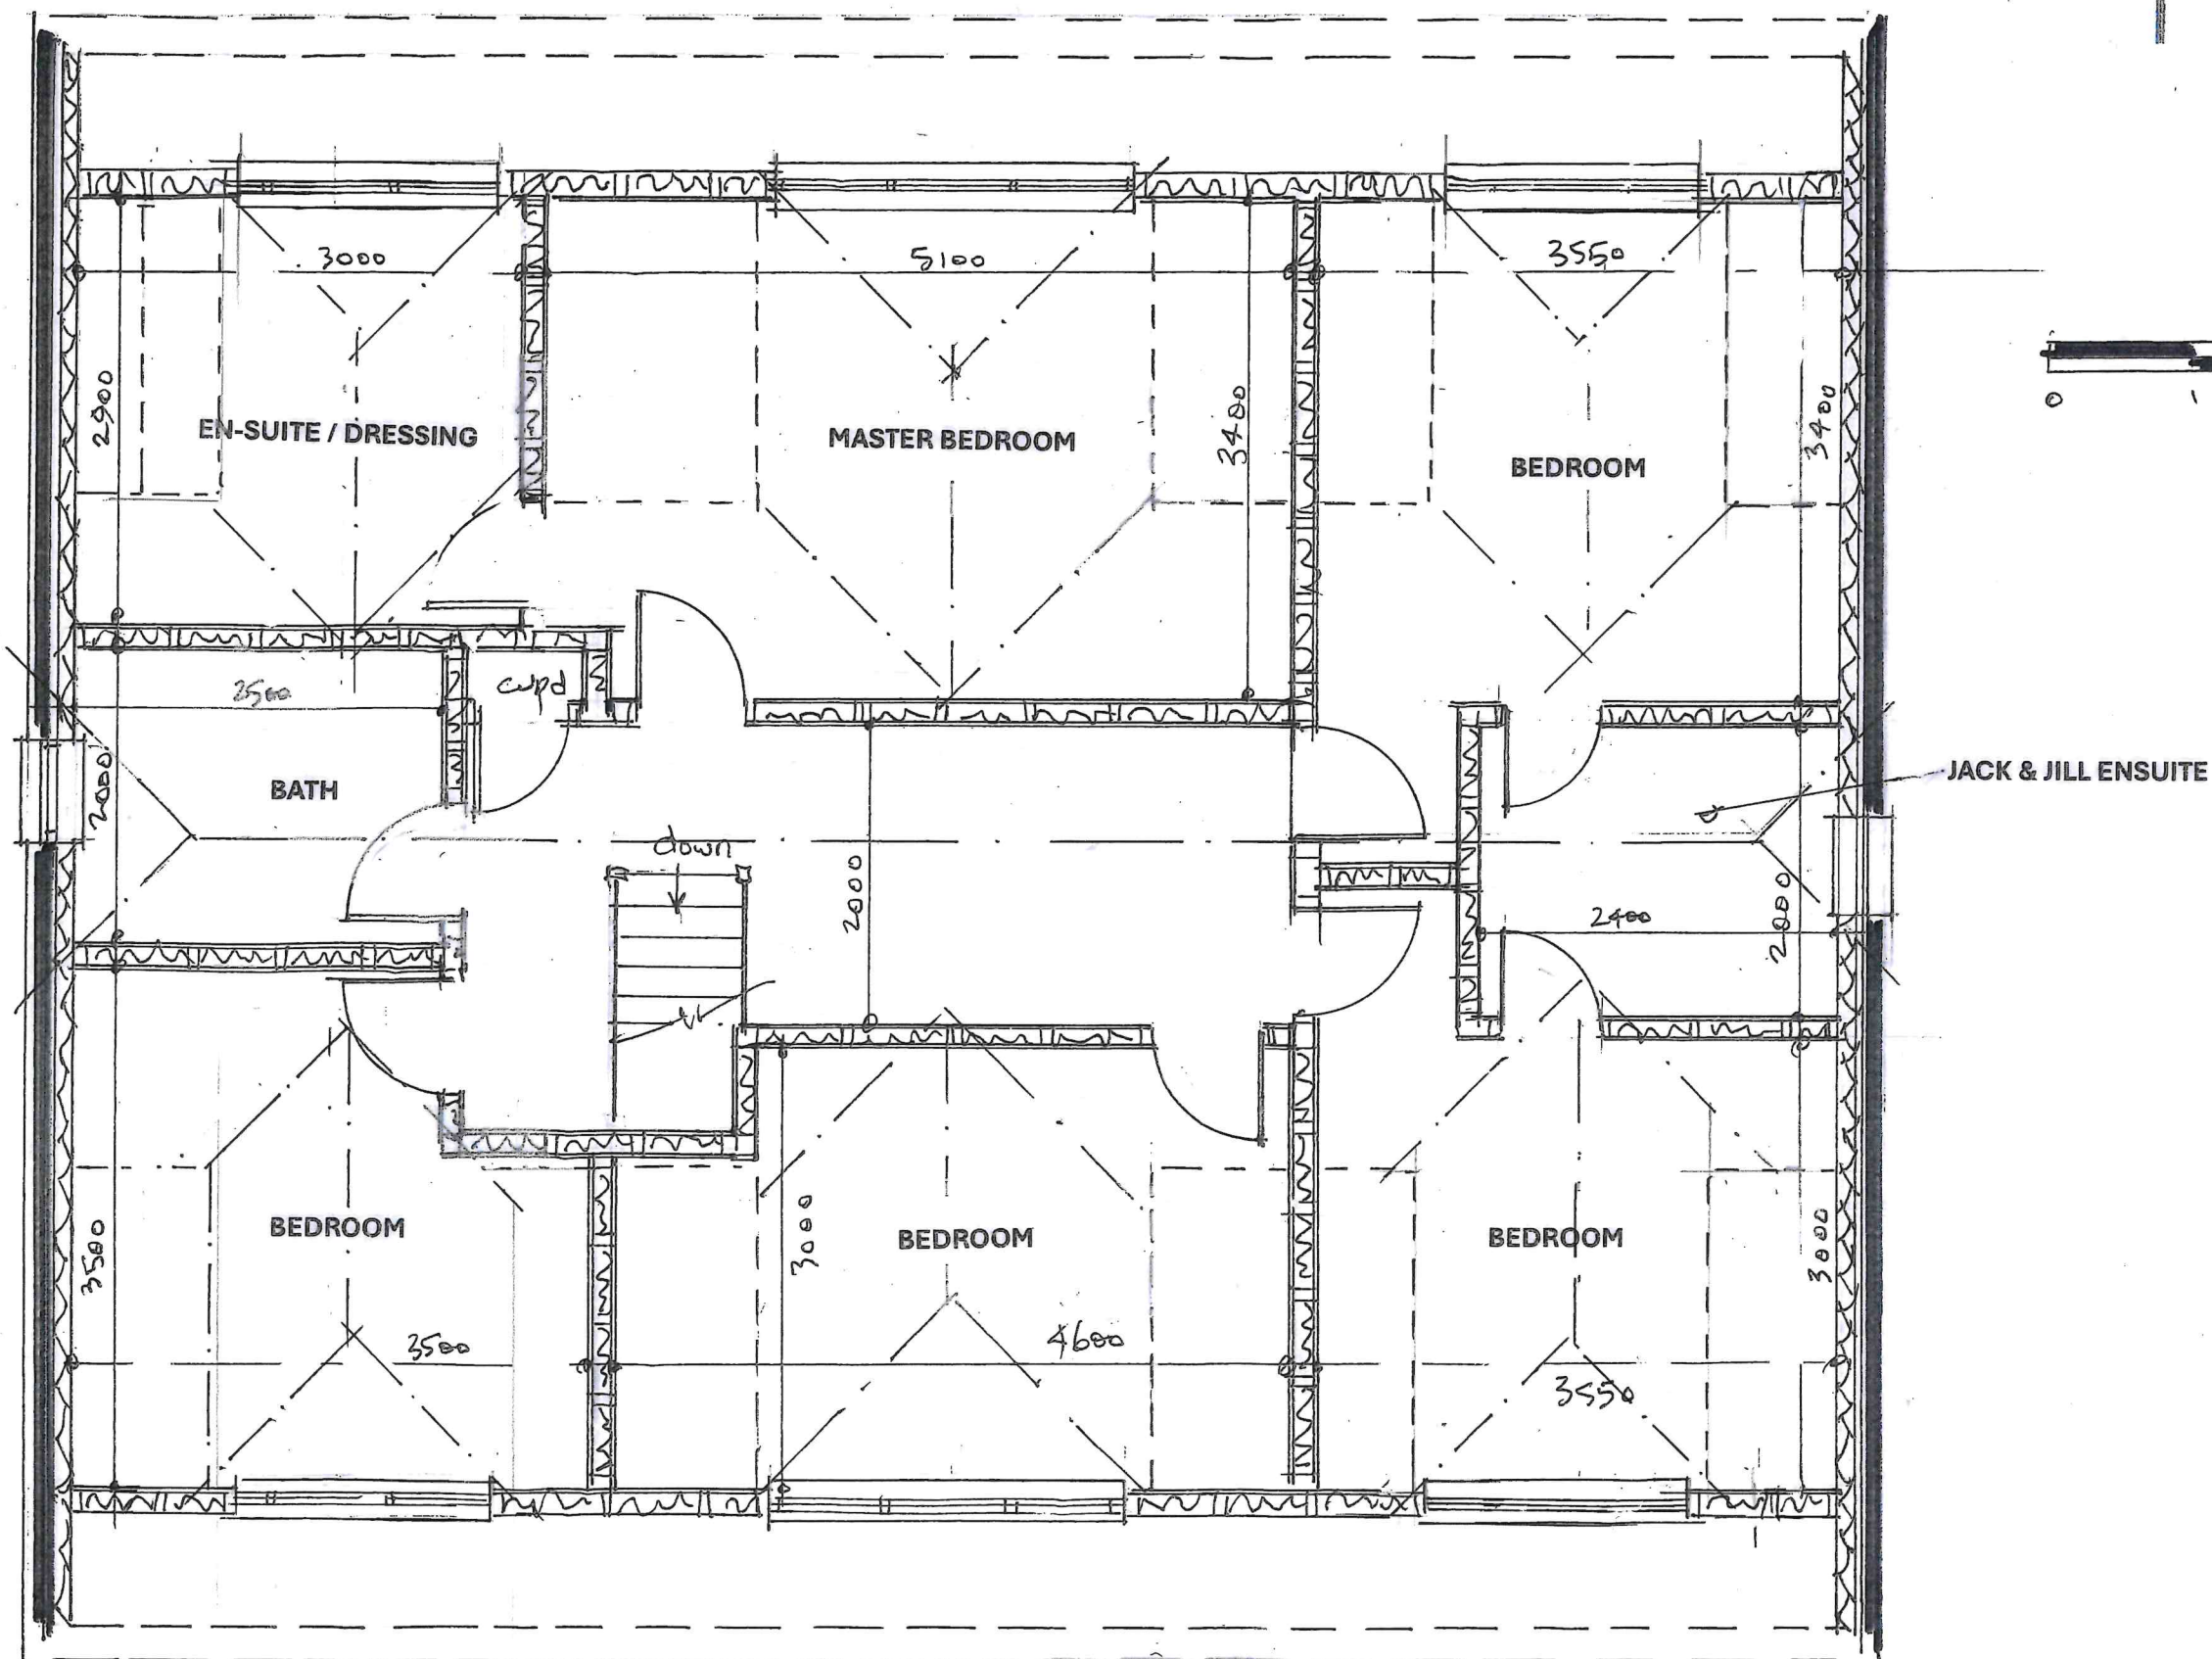

1:50 @ A3

FIRST FLOOR - PROPOSED

Title:

**PROPOSED EXTENSIONS
AND ALTERATIONS
AT
148 HILTINGBURY ROAD
CHANDLERS FORD
SO53 5NS**

Drwg.no: **RP 03**

Scale: **1:50**

Date: **April '25**