




1:50 @ A3

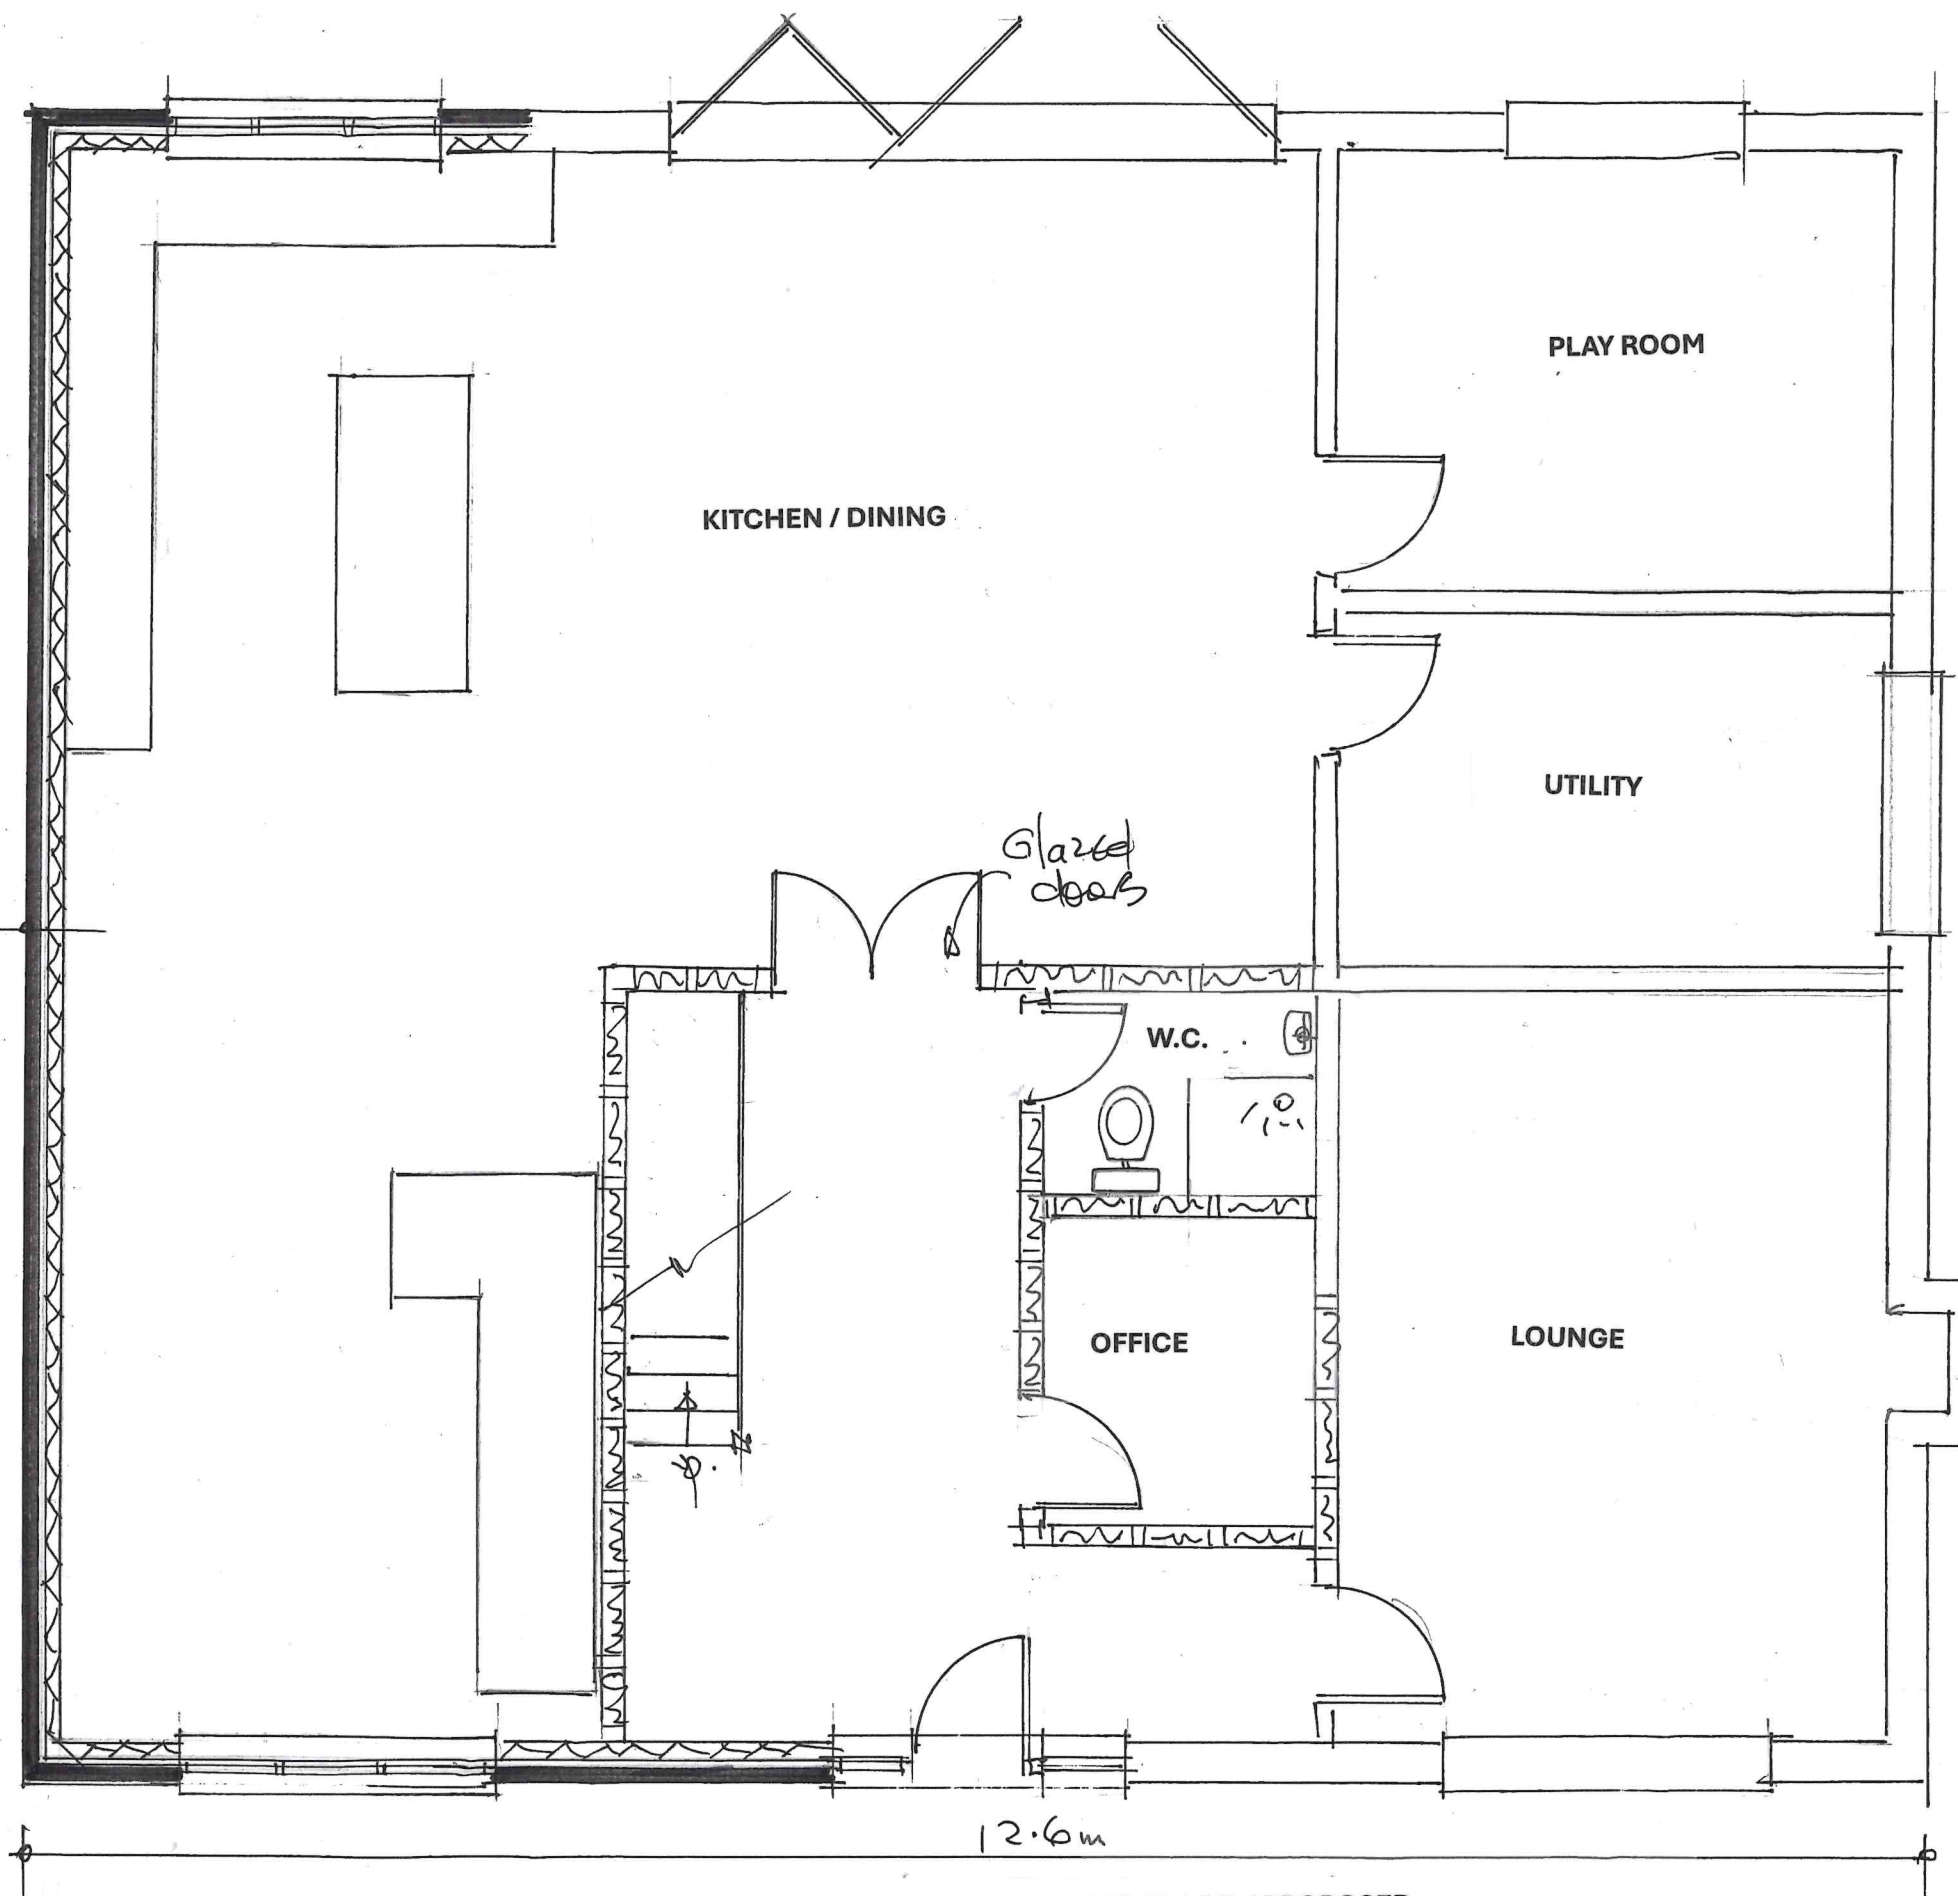

GROUND FLOOR - PROPOSED

Title:

**PROPOSED EXTENSIONS
AND ALTERATIONS
AT
148 HILTINGBURY ROAD
CHANDLERS FORD
SO53 5NS**

Drwg.no HR/P/02

Scale: 1:50

Date: April '25