



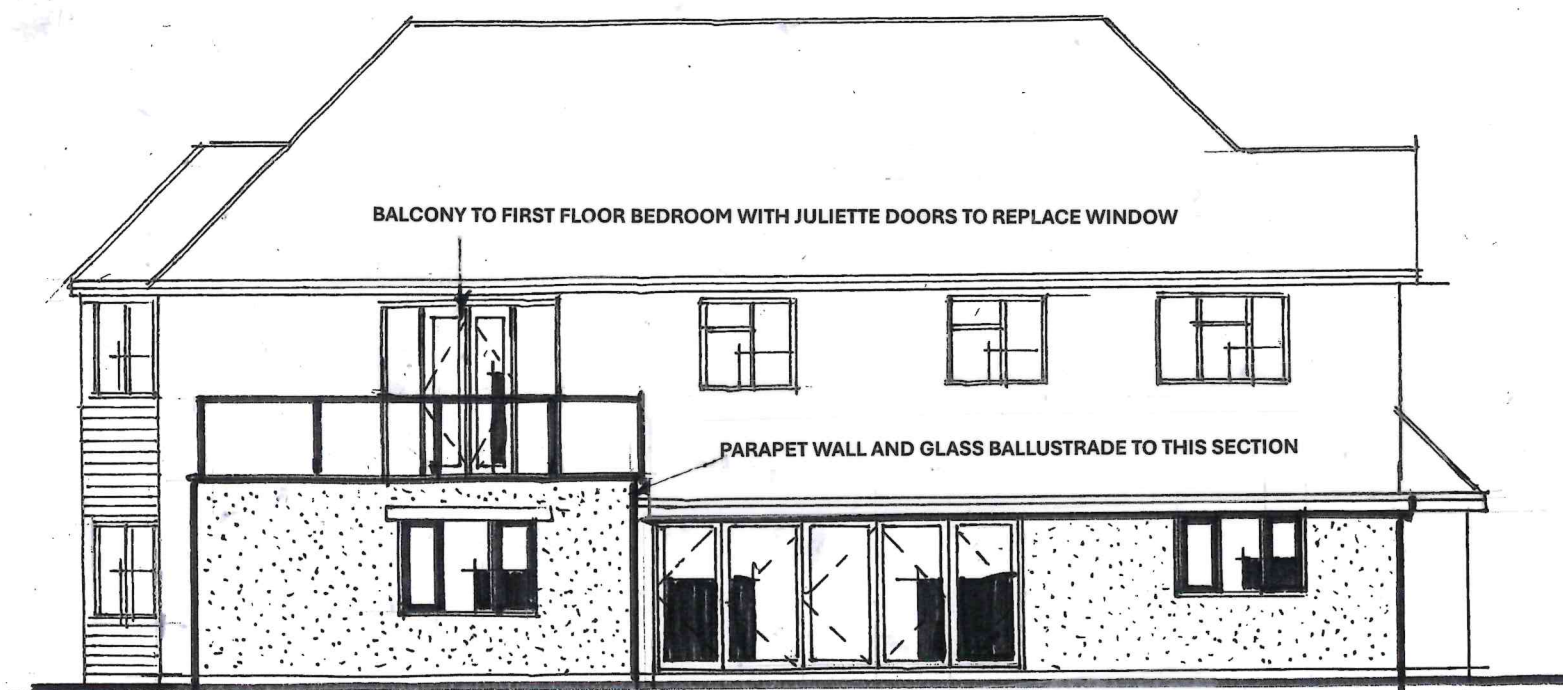

SIDE ELEVATION - EXISTING

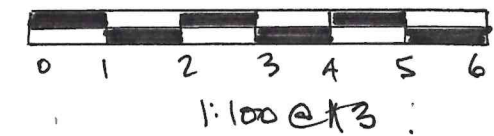

SIDE ELEVATION - PROPOSED

Title:

**PROPOSED GROUND
FLOOR EXTENSION
AT
KINGS COPSE FARM
TANHOUSE LANE
BOTLEY
SO30 2SZ**

Drwg.no **DG/P/04**

Scale: **1:100**

Date: **April '25**