



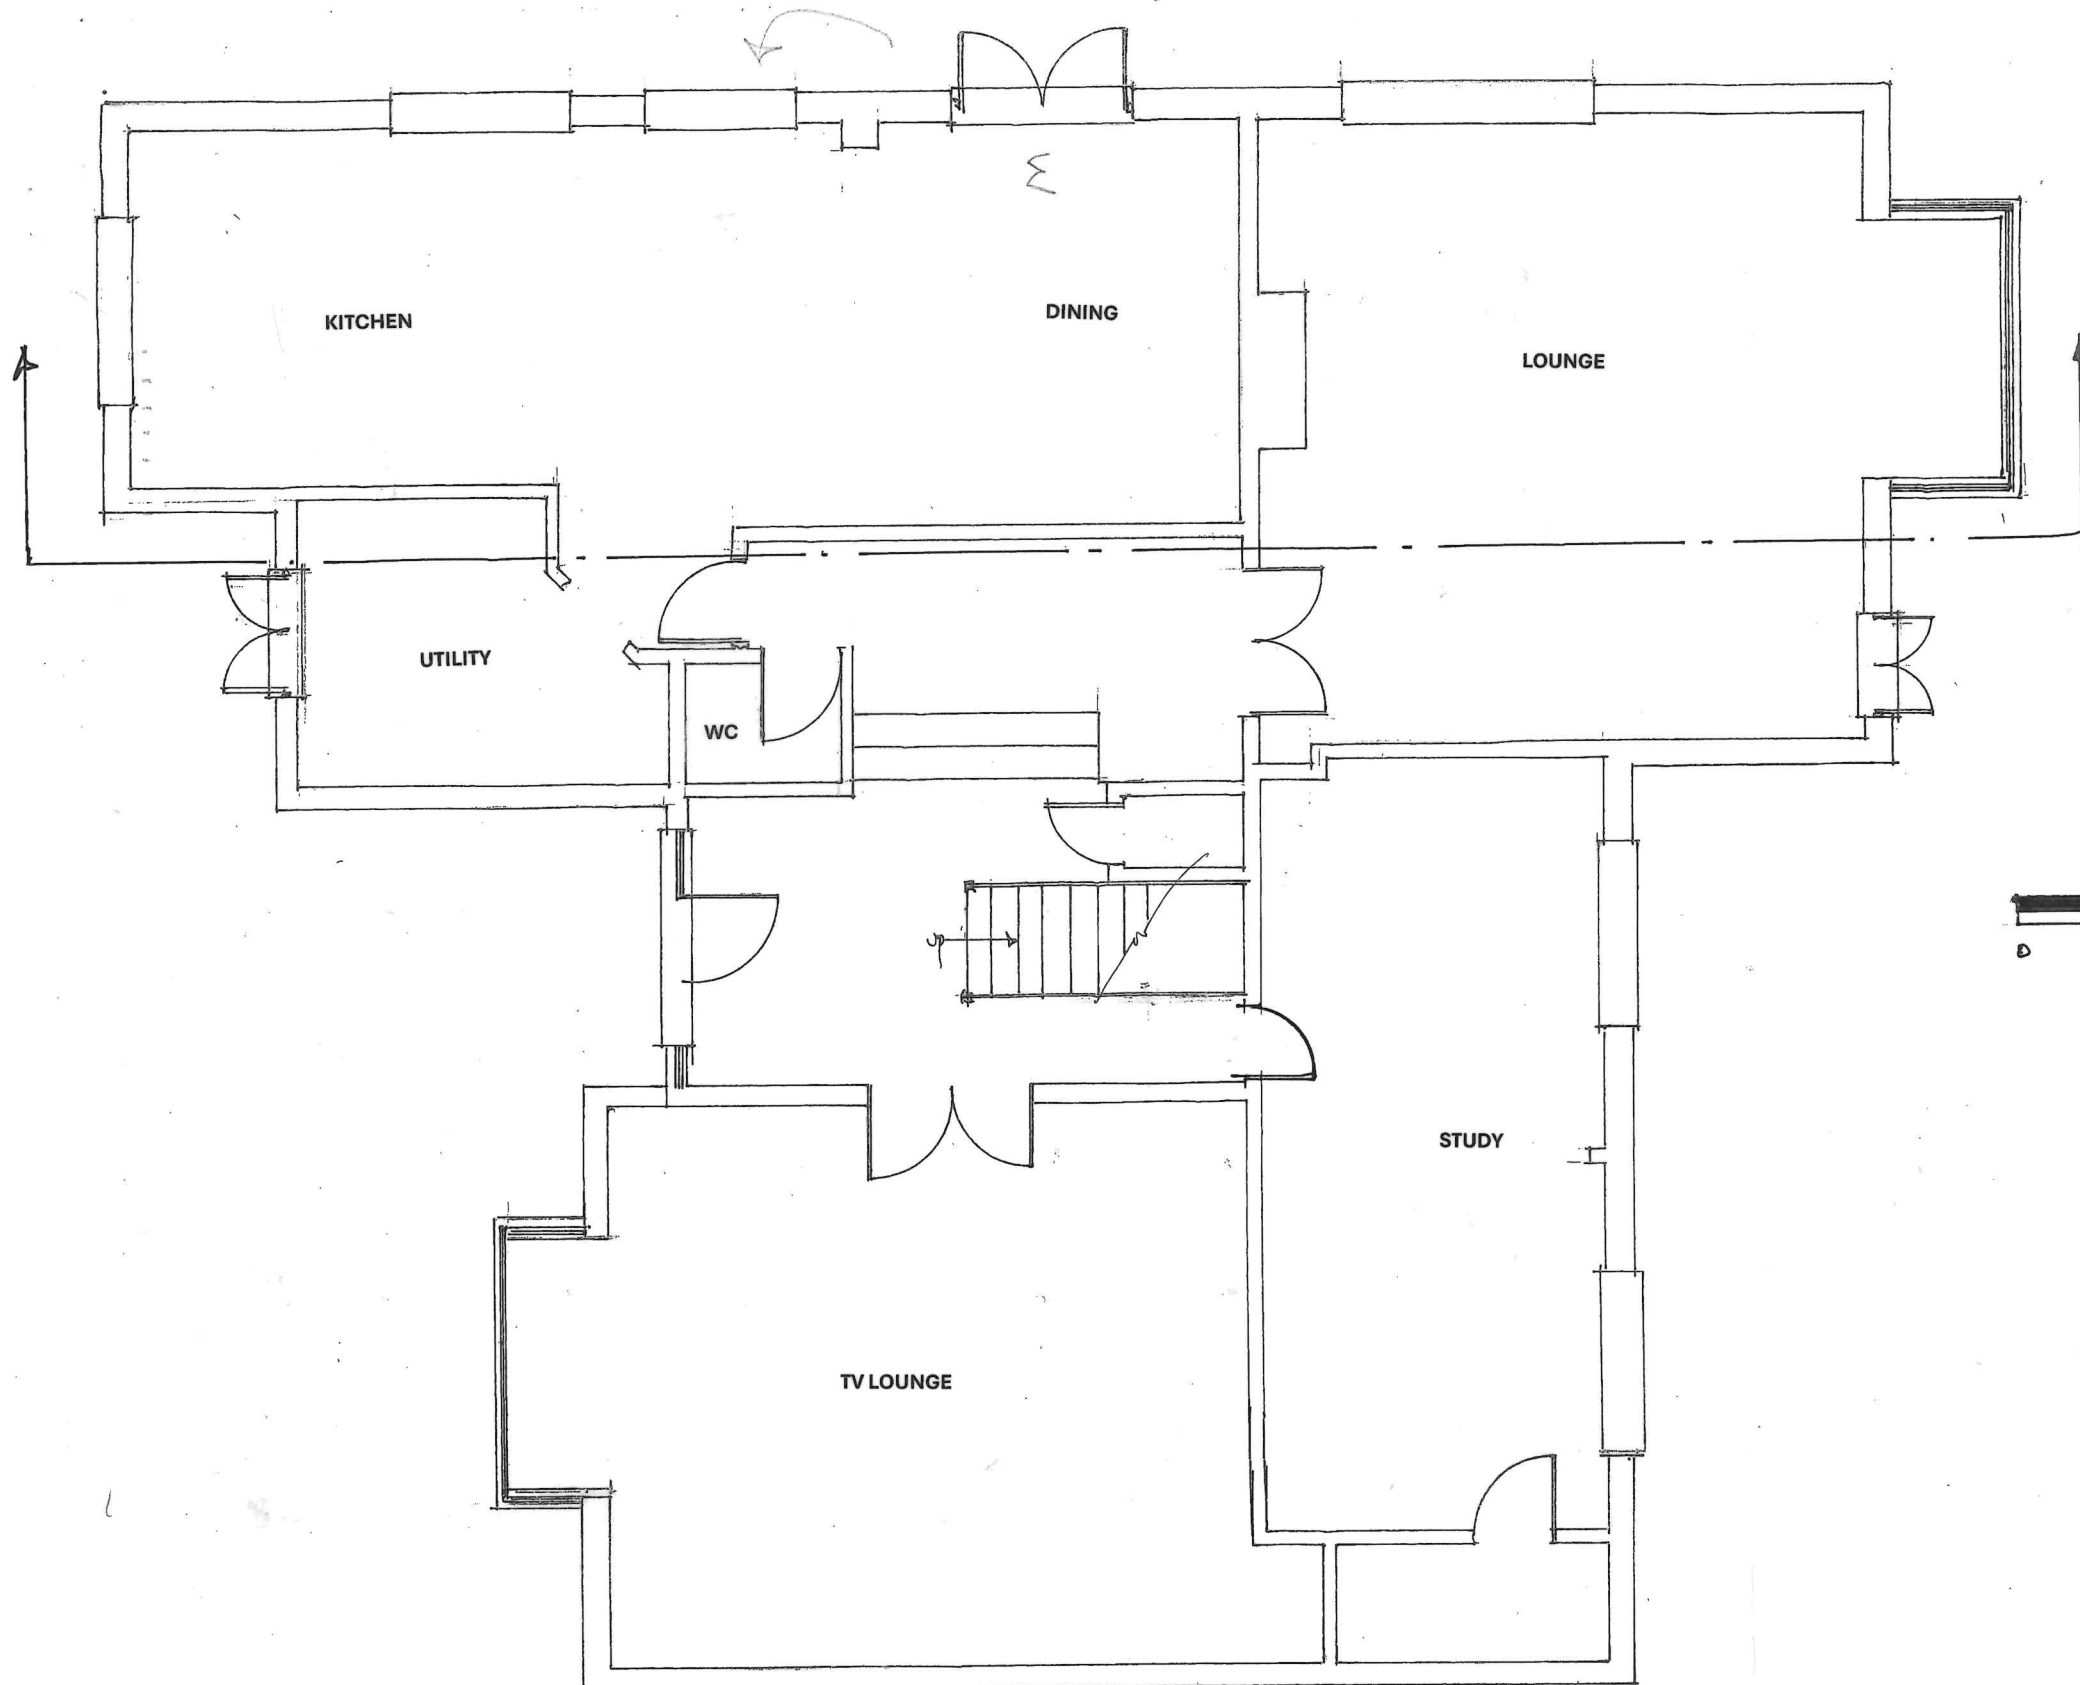

SEE DRWG. DG/P/02 FOR DETAILS OF PROPOSAL

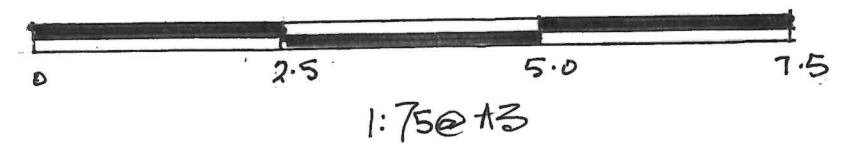

GROUND FLOOR - EXISTING

Title:

PROPOSED GROUND
FLOOR EXTENSION
AT
KINGS COPSE FARM
TANHOUSE LANE
BOTLEY
SO30 2SZ

Drwg. no DG/P/01

Scale: 1:75

Date: March '25