
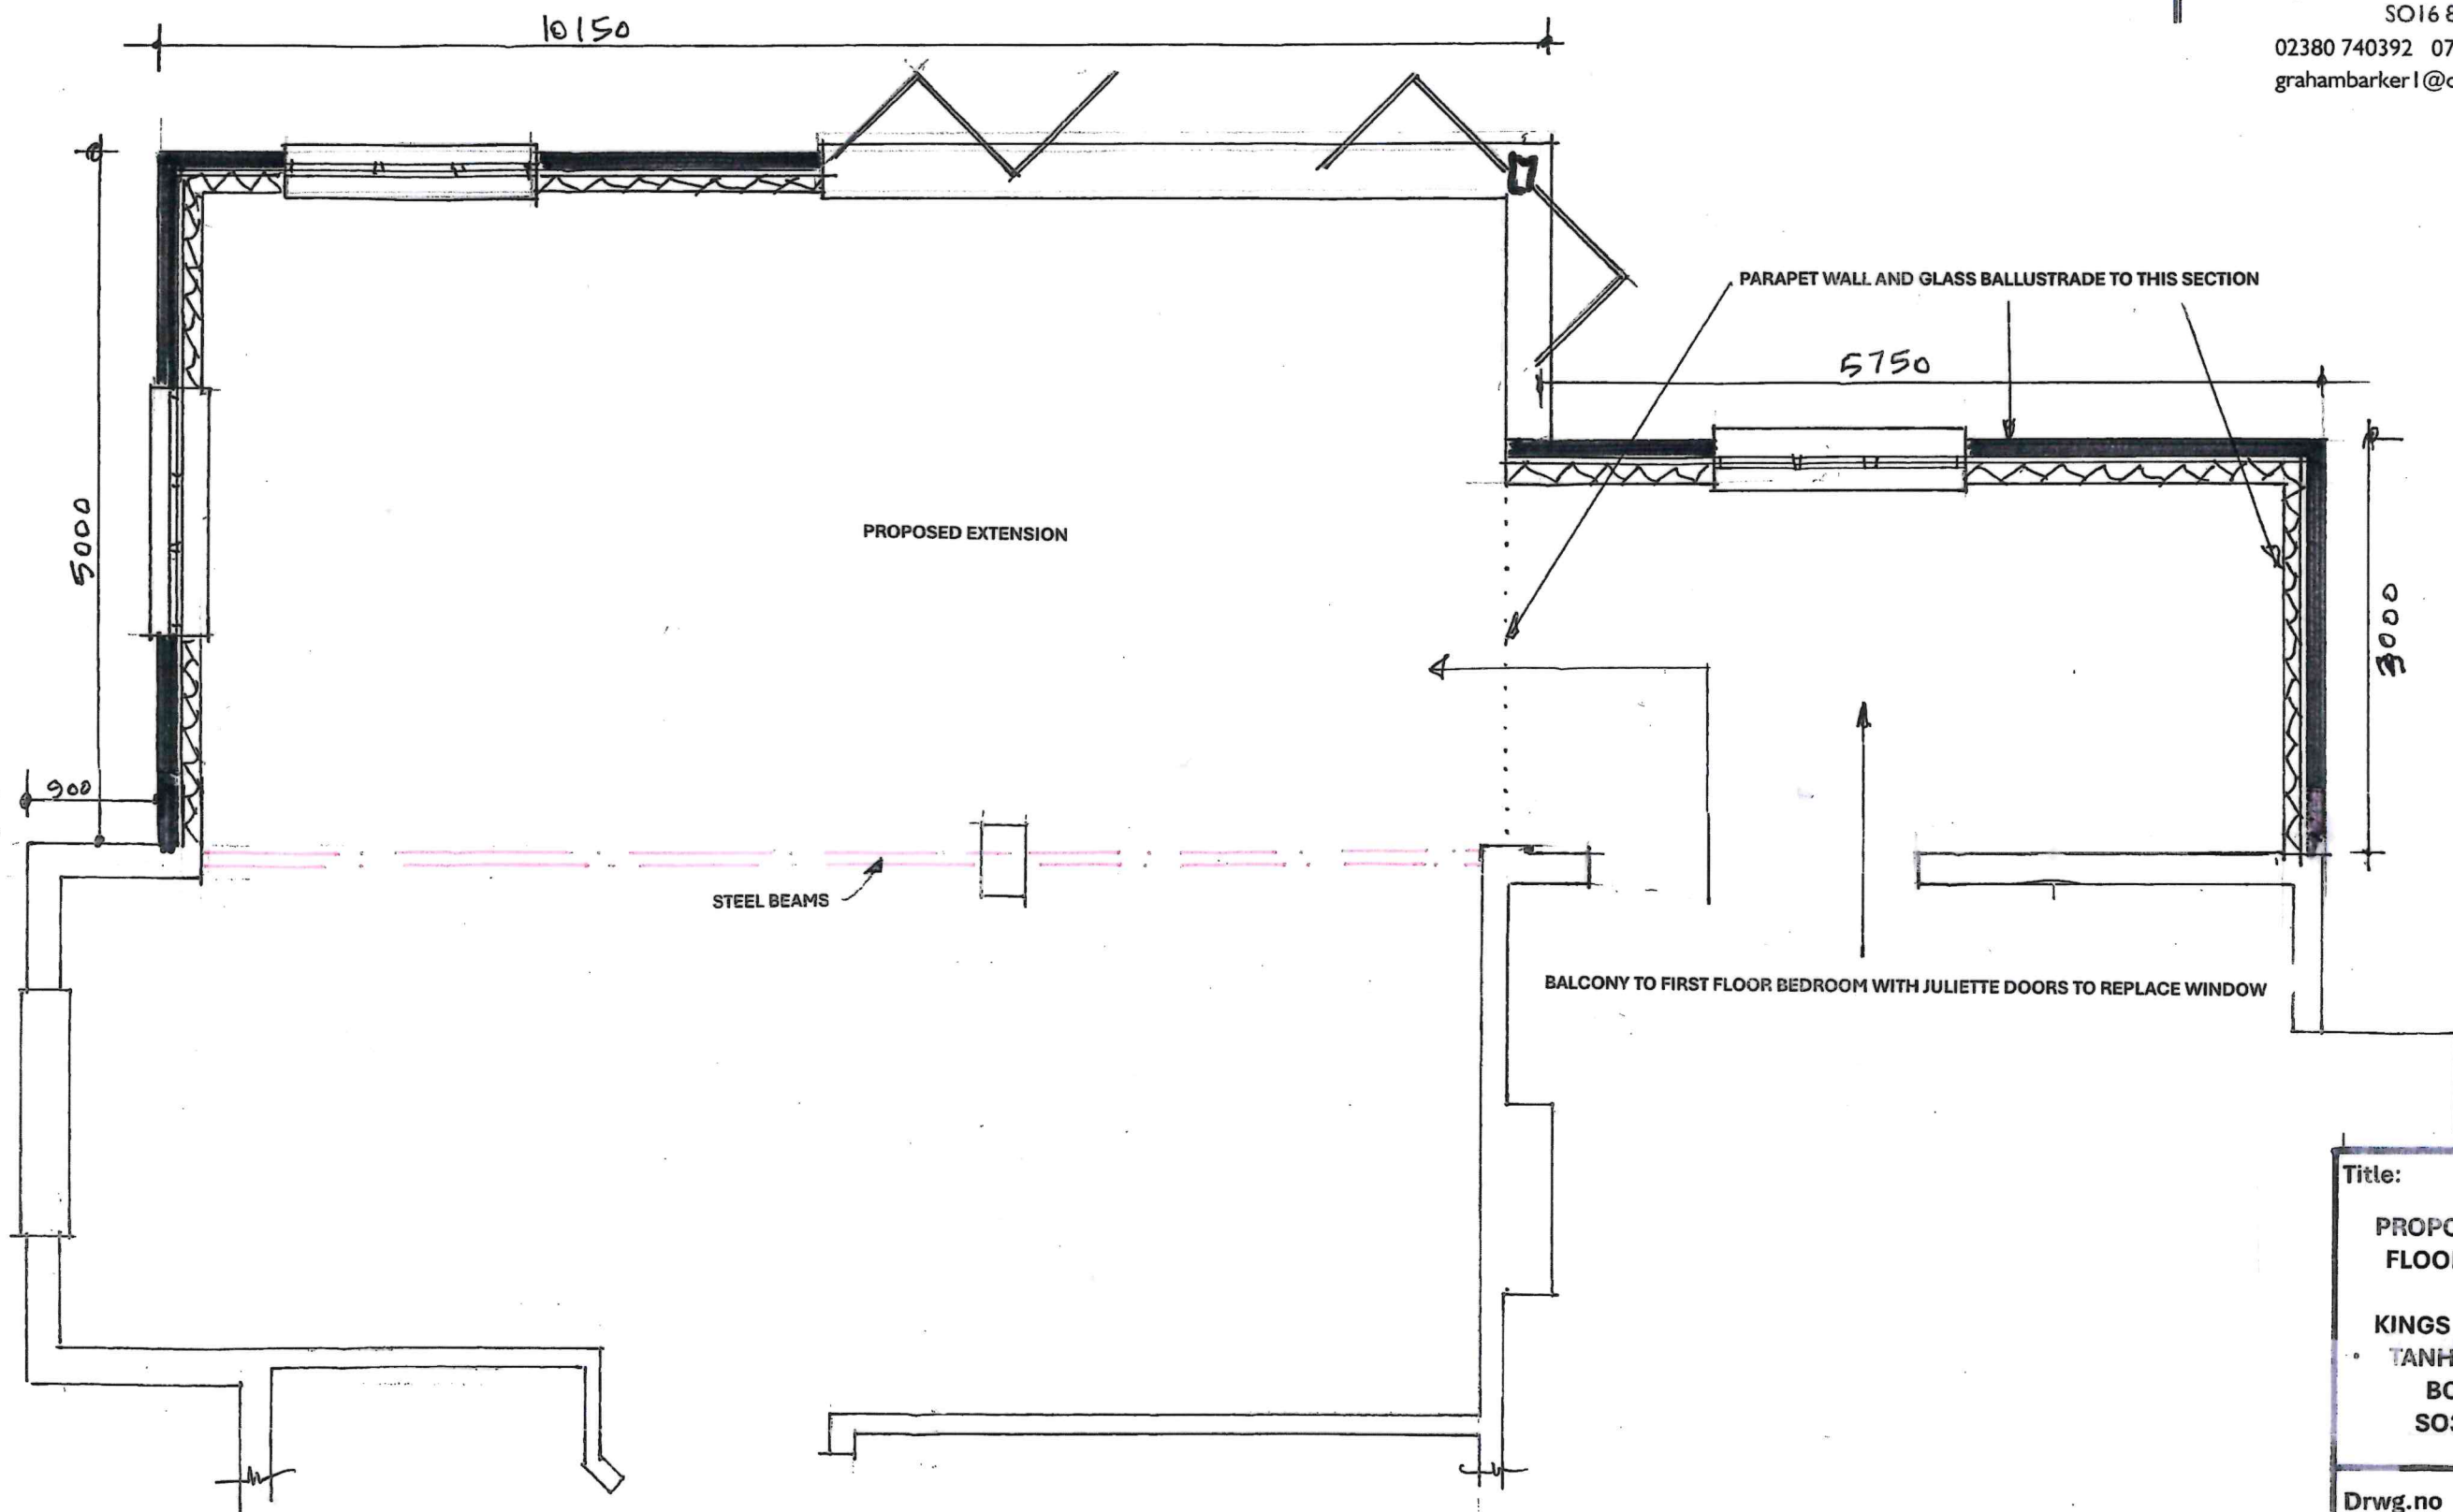


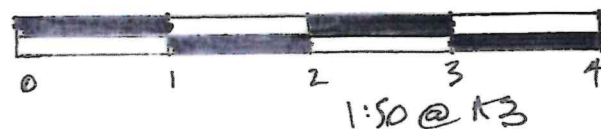

Title:

PROPOSED GROUND
FLOOR EXTENSION
AT
KINGS COPSE FARM
TANHOUSE LANE
BOTLEY
SO30 2SZ

Drwg.no DG P/02A

Scale: 1:50

Date: March '25