


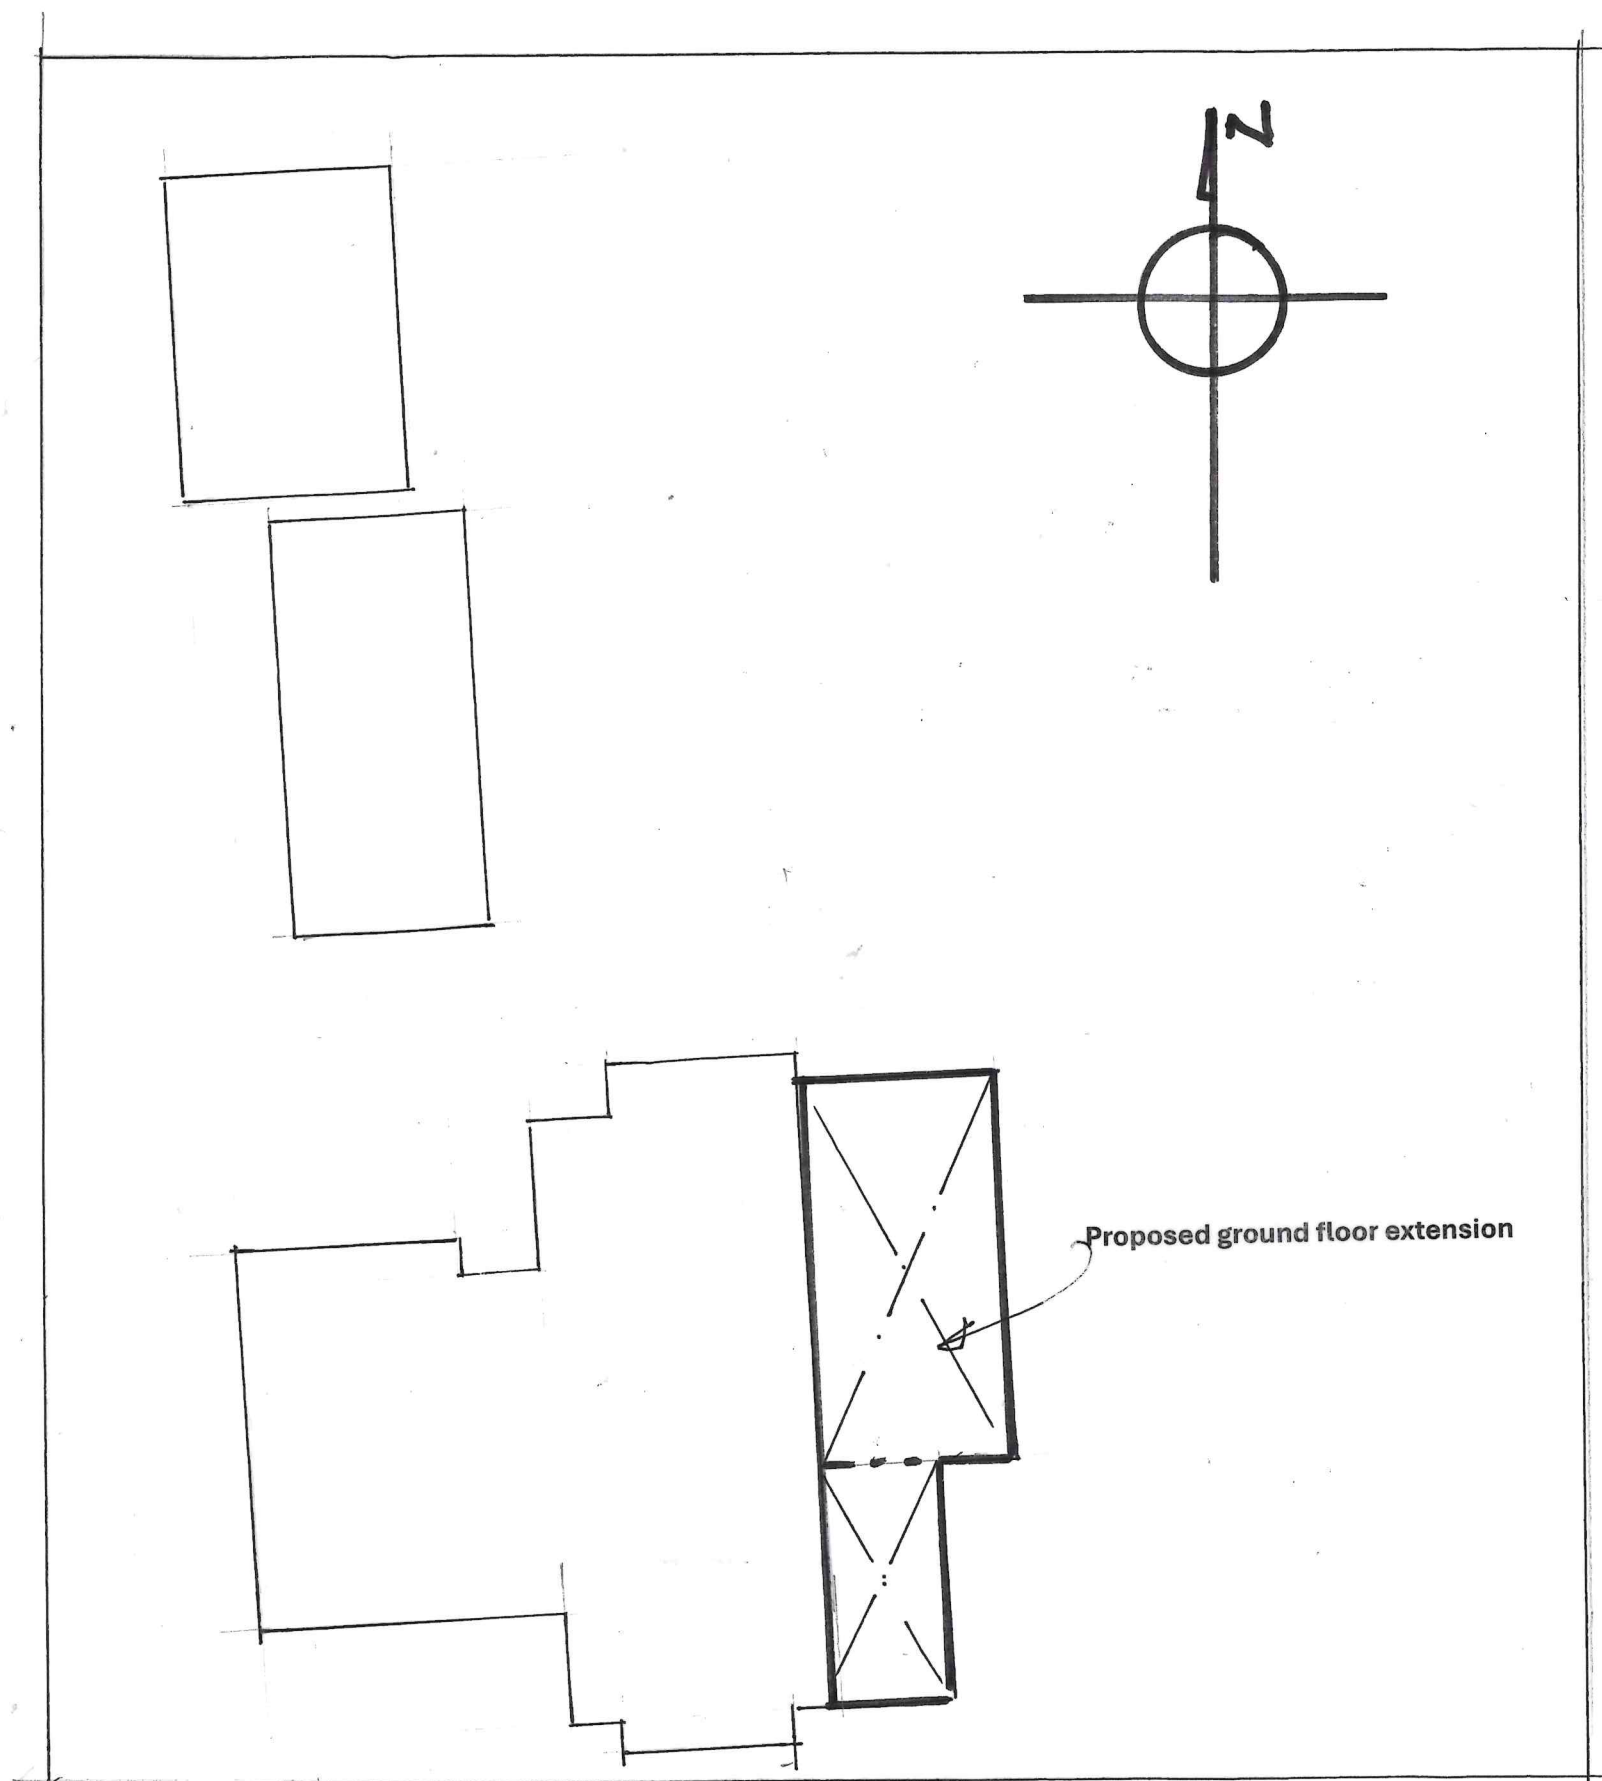

BLOCK PLAN 1:200

Title:

PROPOSED GROUND
FLOOR EXTENSION
AT
KINGS COPSE FARM
TANHOUSE LANE
BOTLEY
SO30 2SZ

Drwg.no *DS/P/07*

Scale: *1:200*

Date: *April 25*