

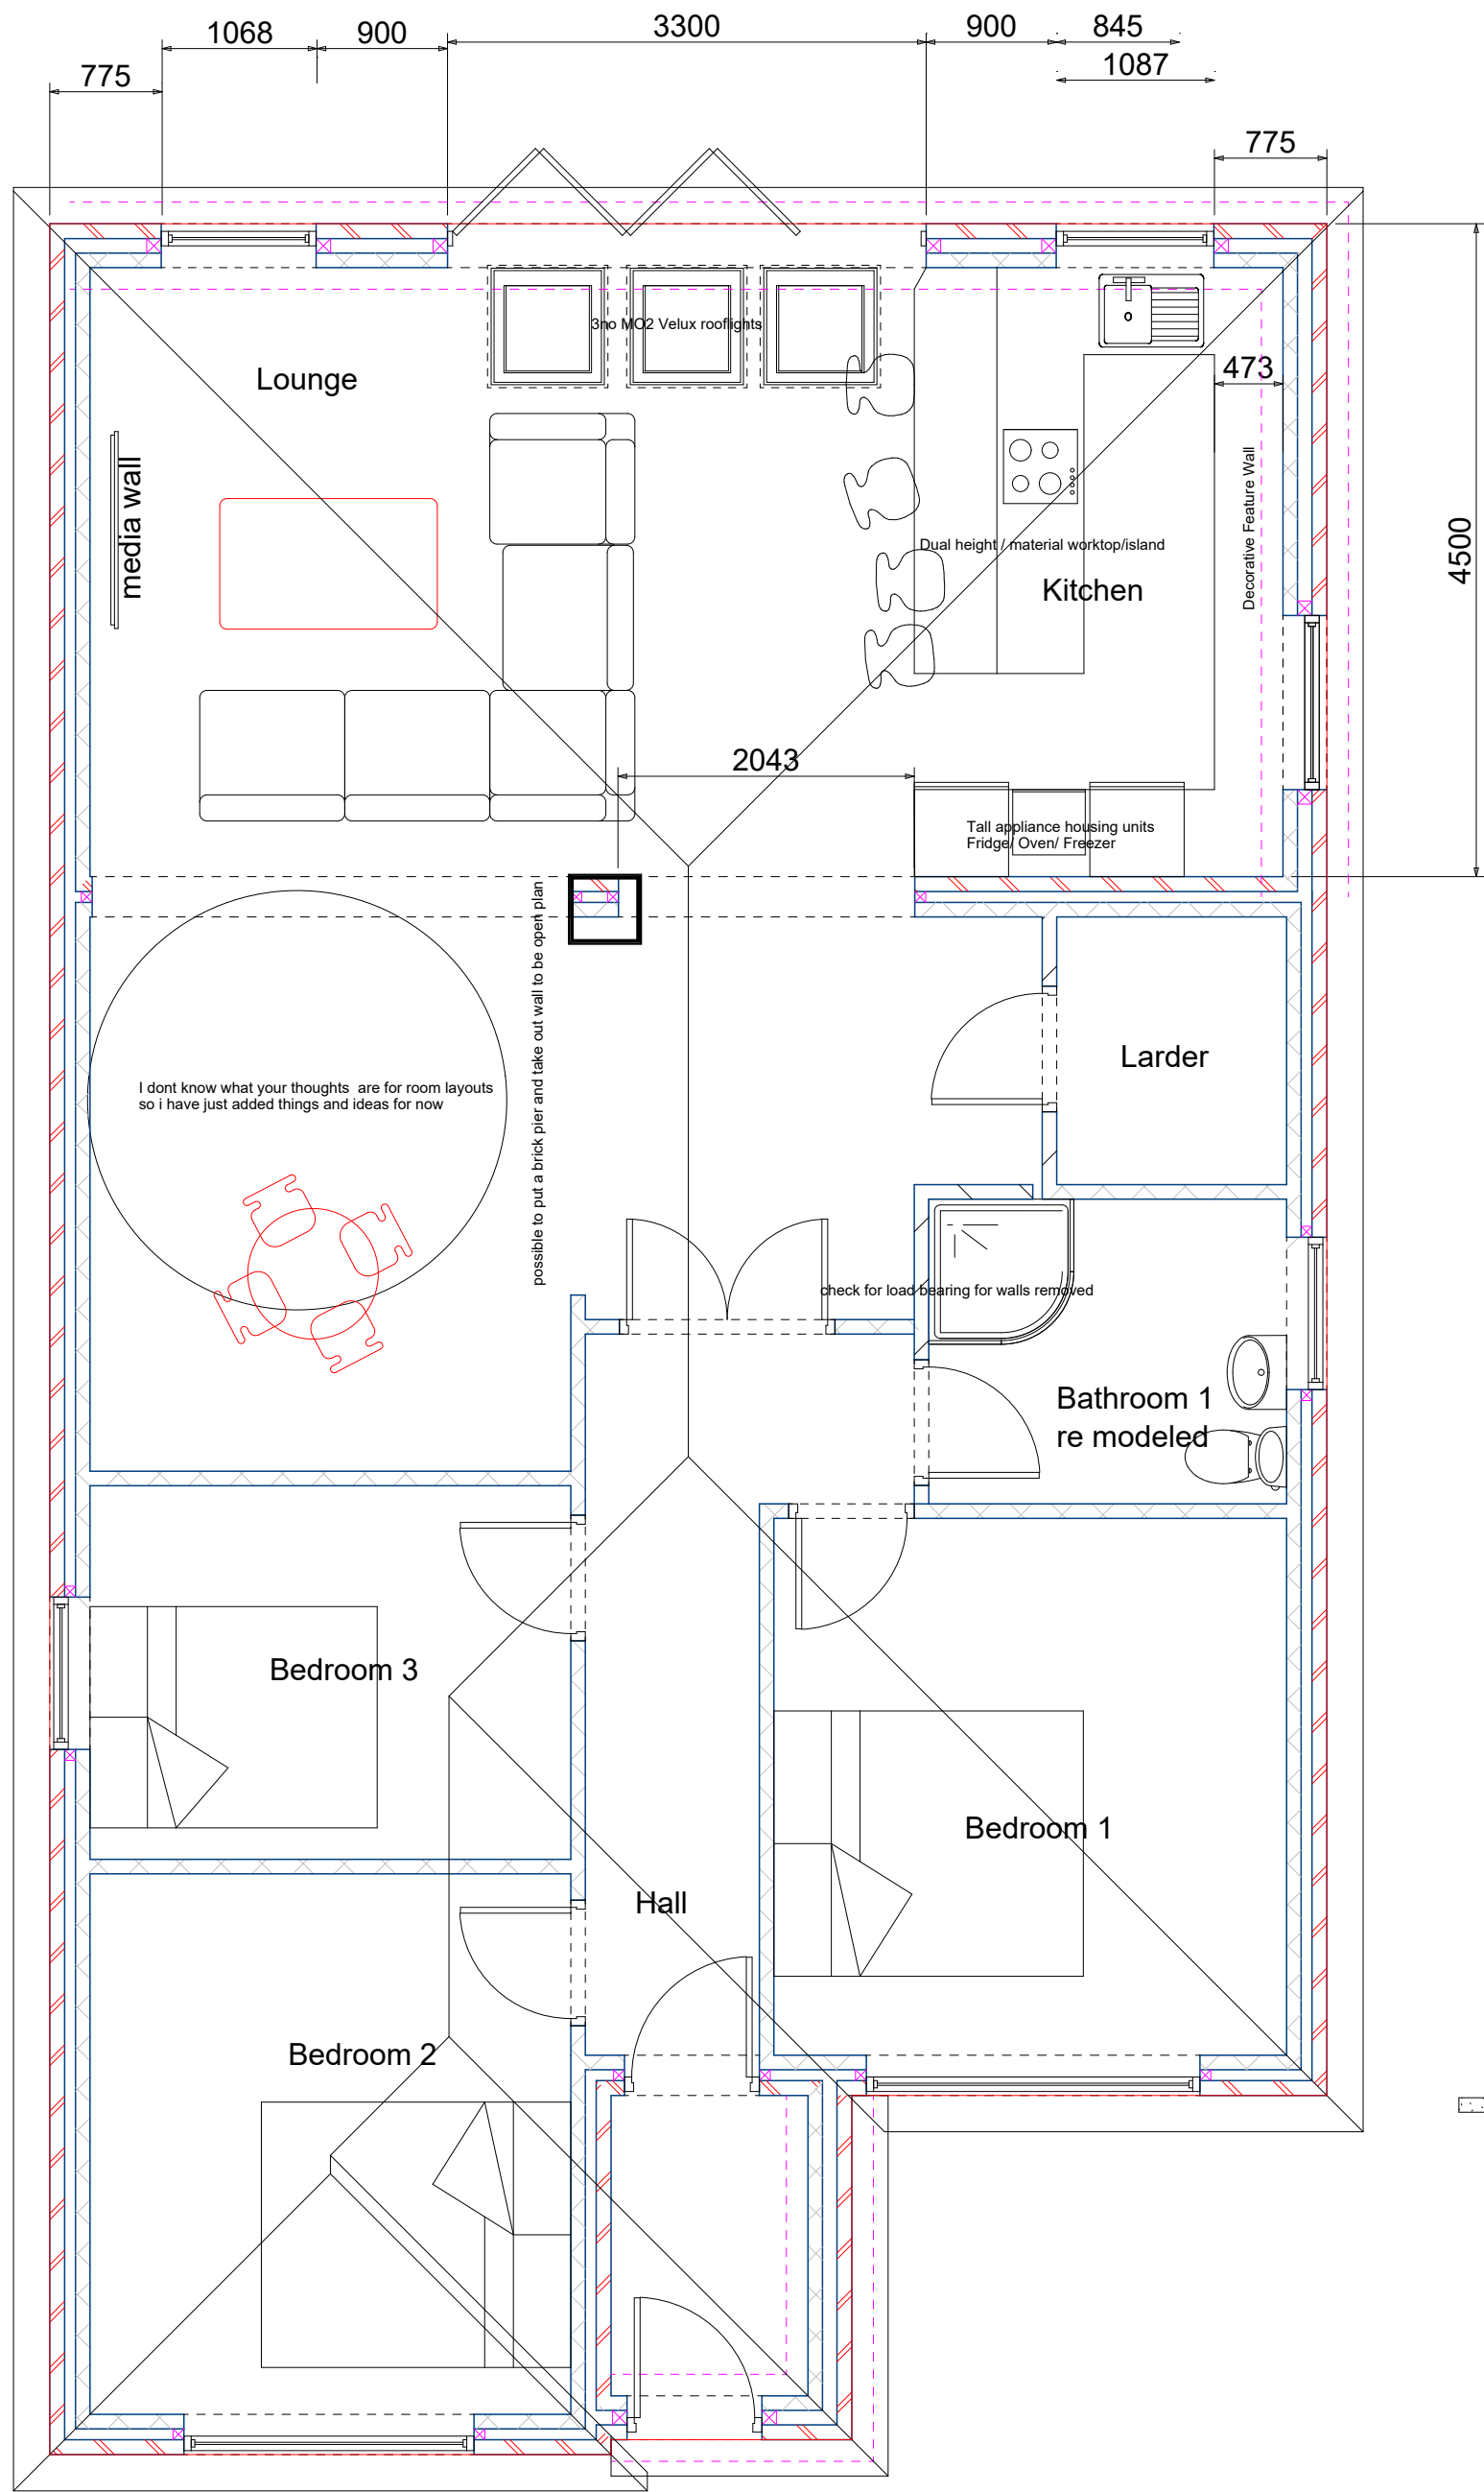
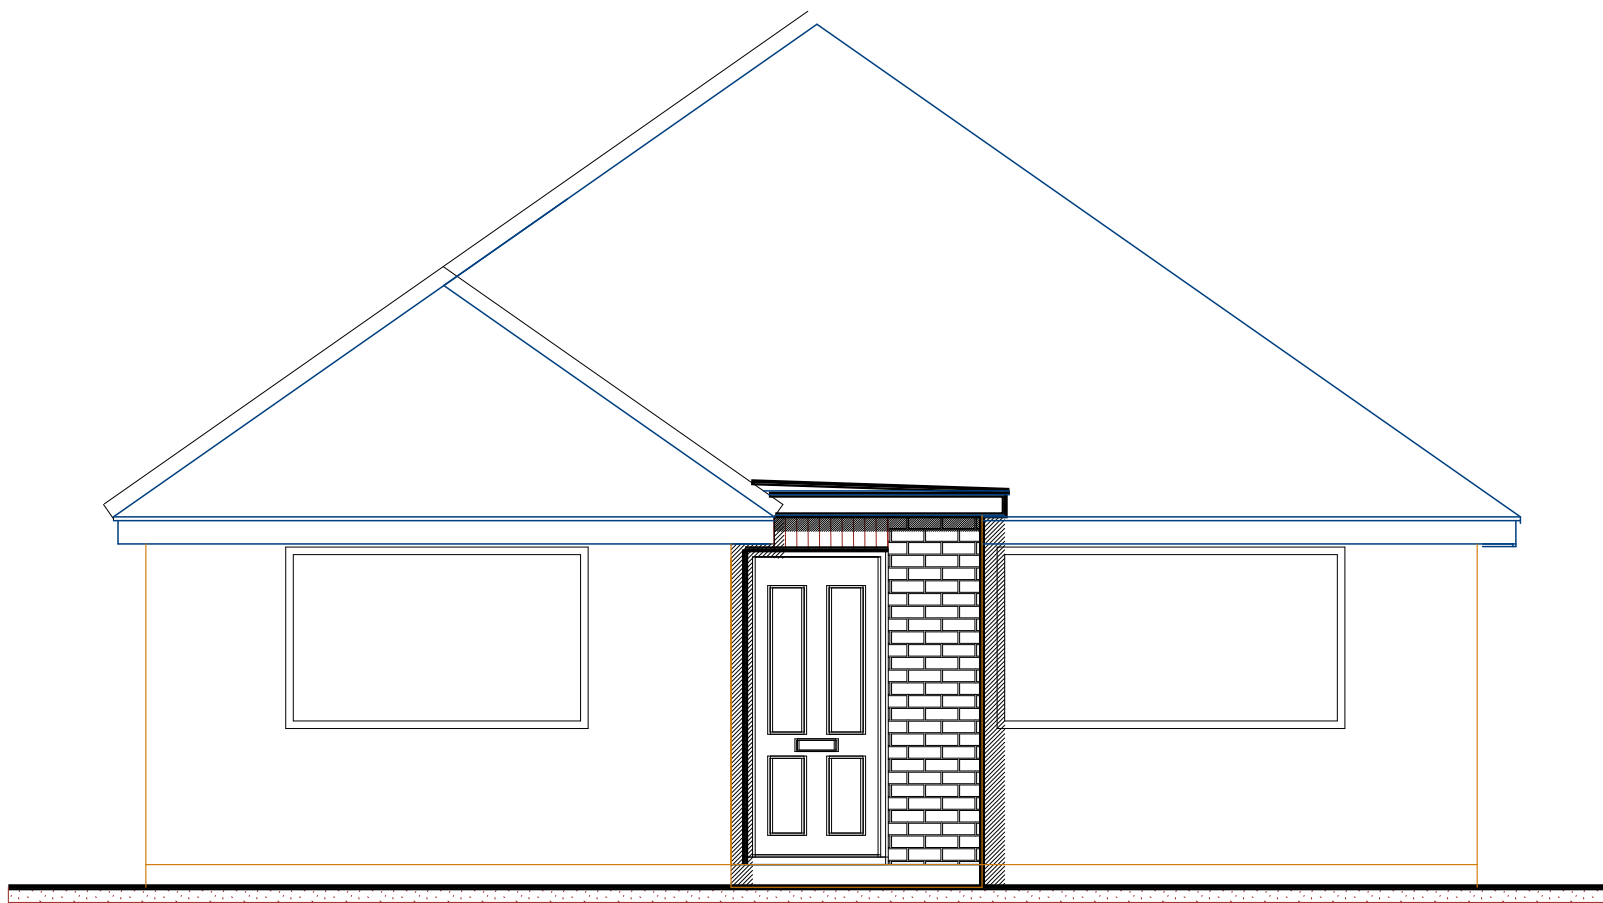


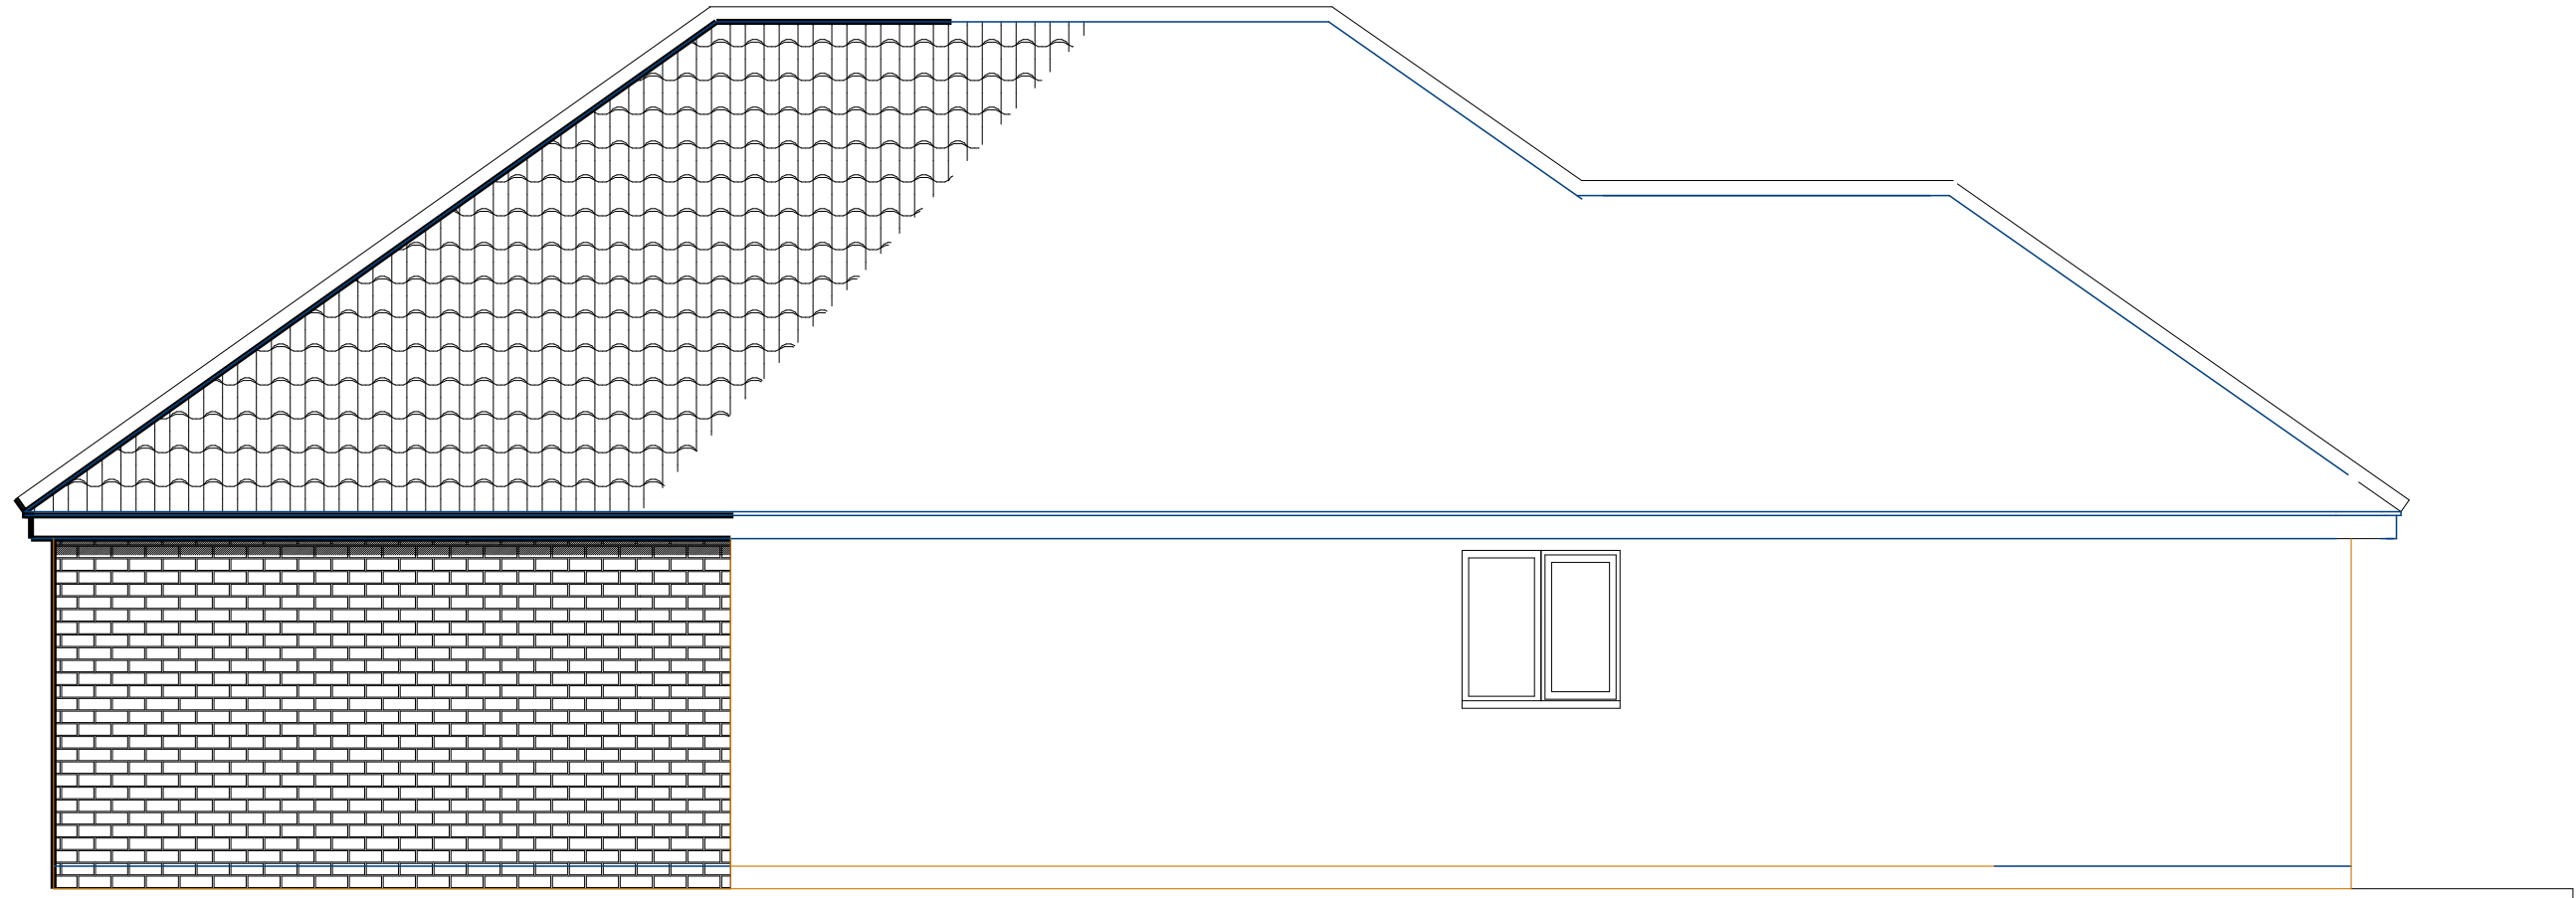

Ground Floor Layout

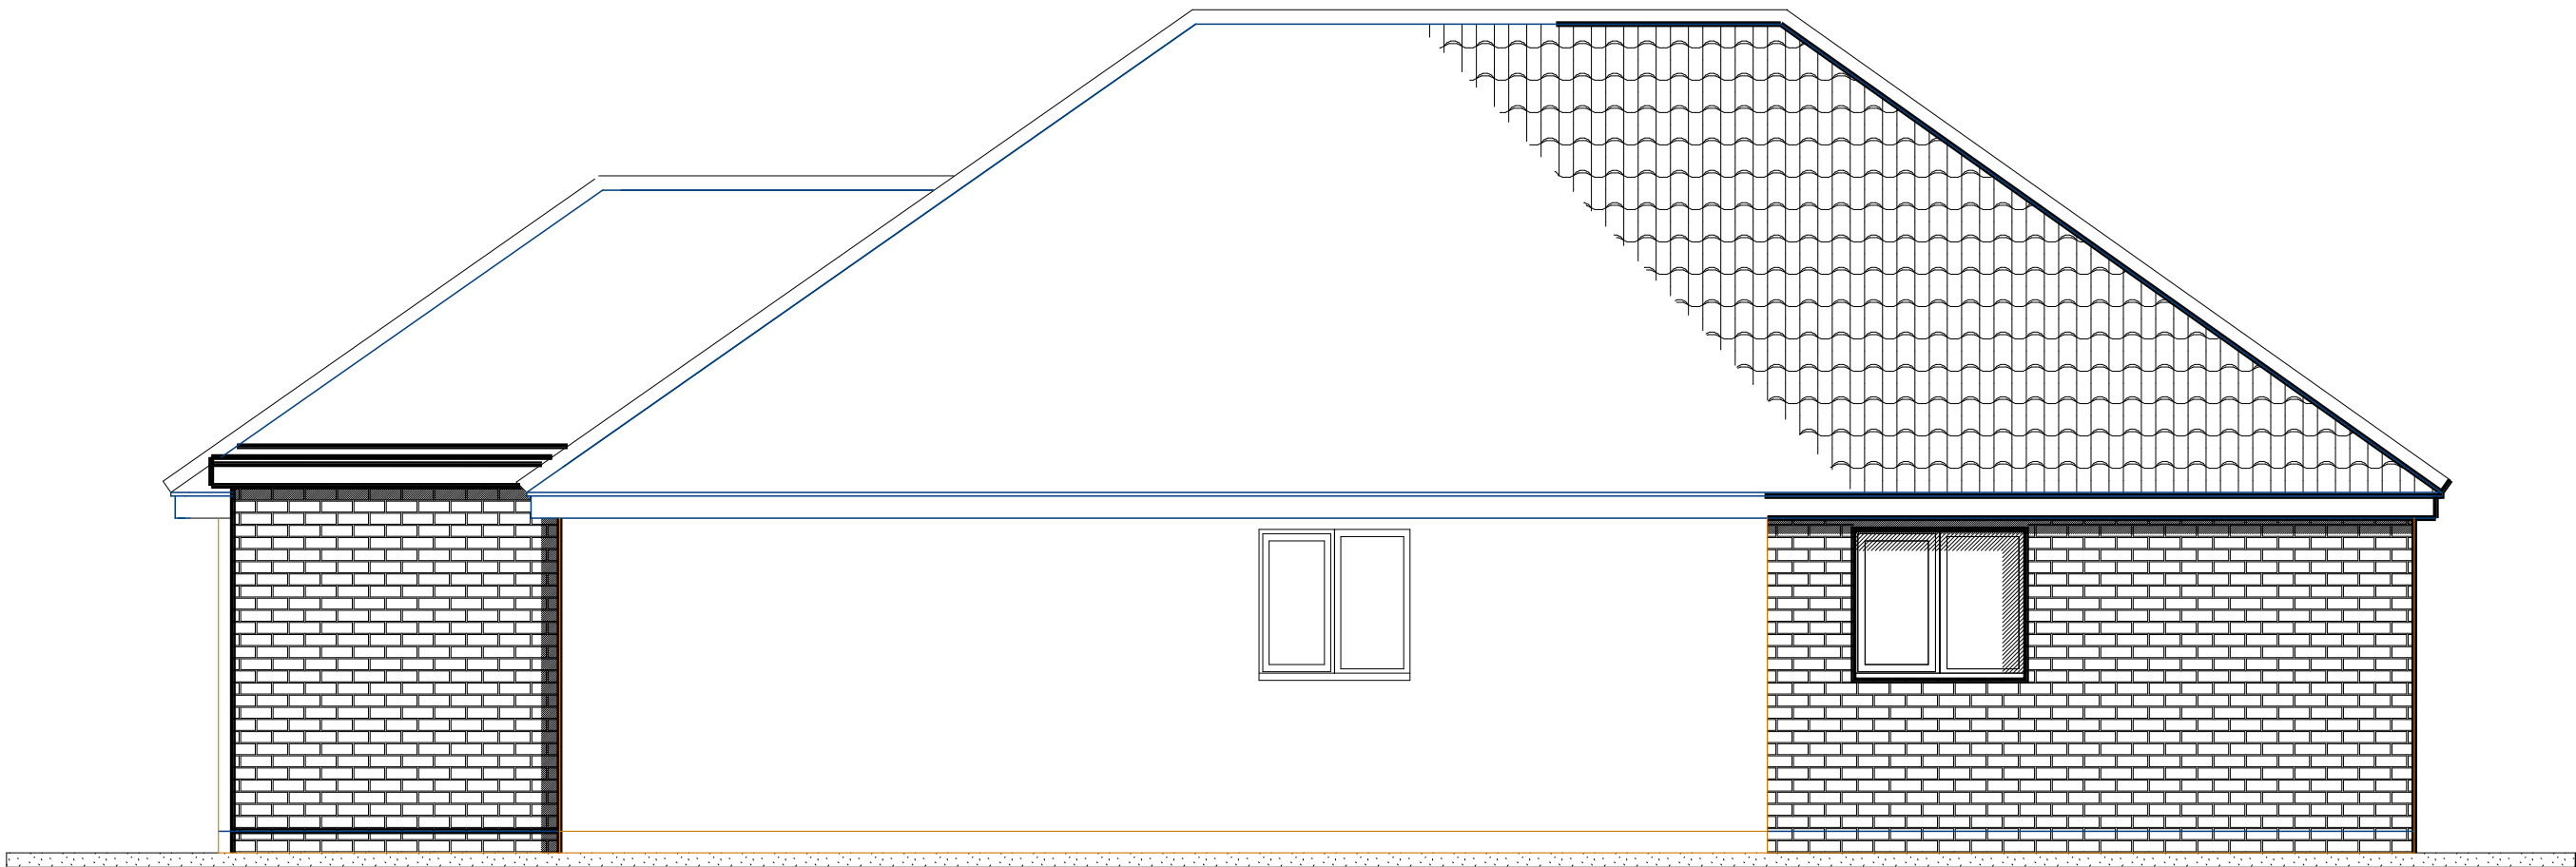

Notes

Project

Project Description

Site Address 1

Site Address 2

Site Address 3

Drawing Title

Drawing Type

Drawings Included

Client

Name

Drawing No.

Number

Date

Month Year

Drawn by

Name

Scale

1:50

Checked by

Name

Page Size - A1

3000 mm